


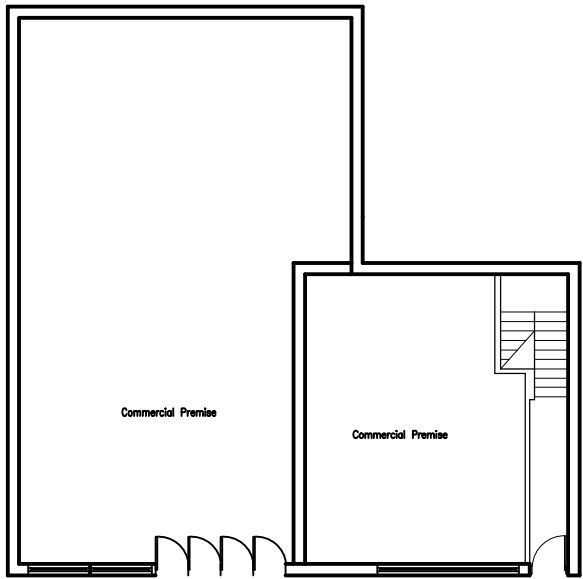
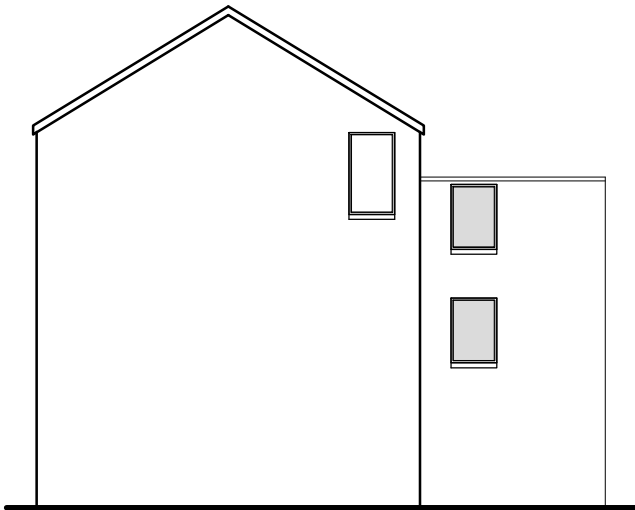


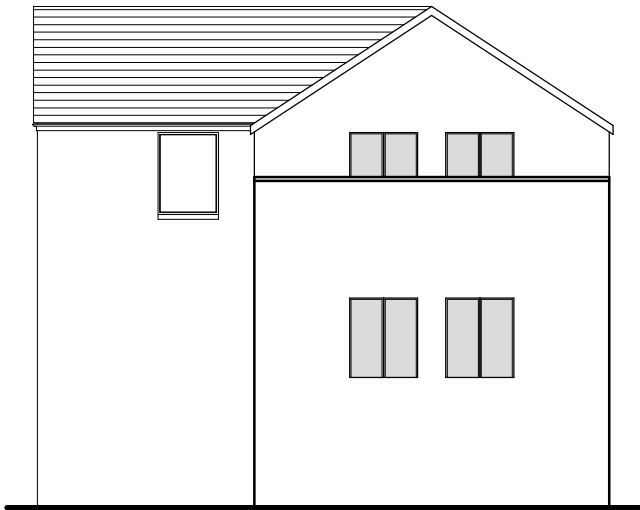


GROUND FLOOR PLAN

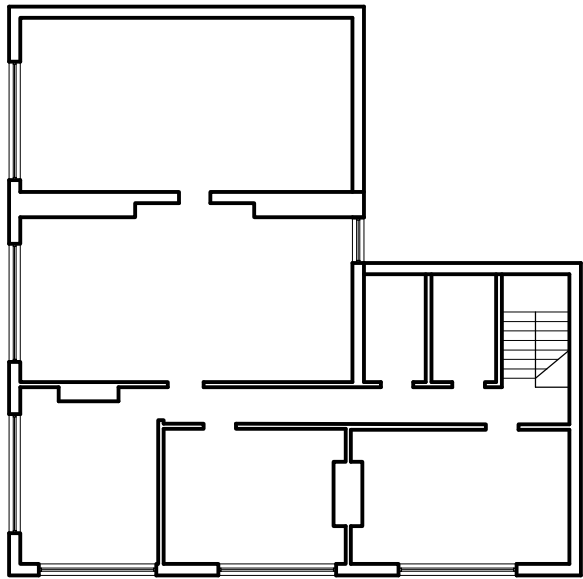

FIRST FLOOR PLAN

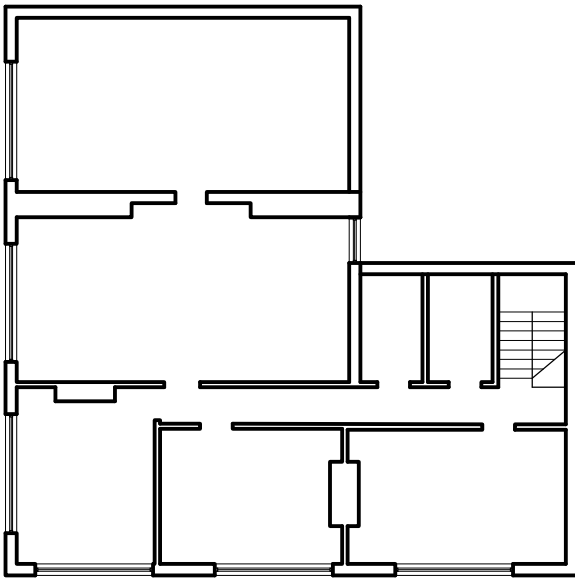

SECOND FLOOR PLAN

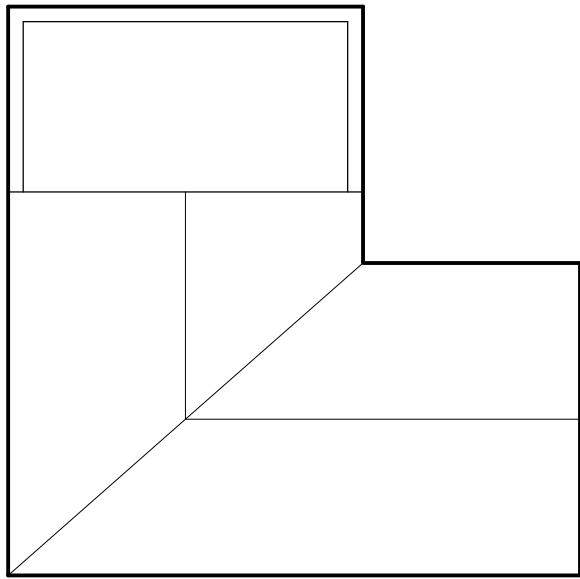

ROOF FLOOR PLAN



No.	REVISION	By	Date

No.	REVISION	By	Date

NOTES

1. Do not scale from this drawing take figured dimensions only.
2. Dimensions are in millimeters unless otherwise stated.
3. All dimensions to be checked on site.

STAGE

PLANNING

Client:

DGP PROPERTIES LTD

Job Title:			
Conversion of Former Building into Residential Flats			
Drawing Title:			
Existing Elevations & Floor Plans			
Job No:	Drawing No:	Rev:	Drawn By: M.M
20/060	300	/	Date: Dec '20
Checked By: M.M		Date: Dec '20	
Approved By: M.M		Date: Dec '20	
Scale: 1:200 @ a3		Email: planning@mmdesignconsult.com	