




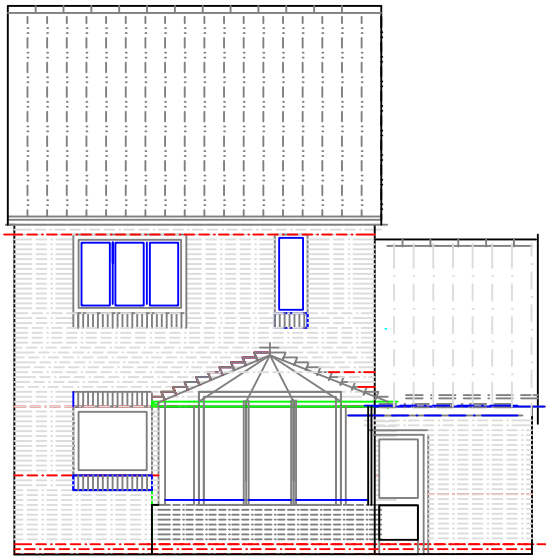


NORTH EAST

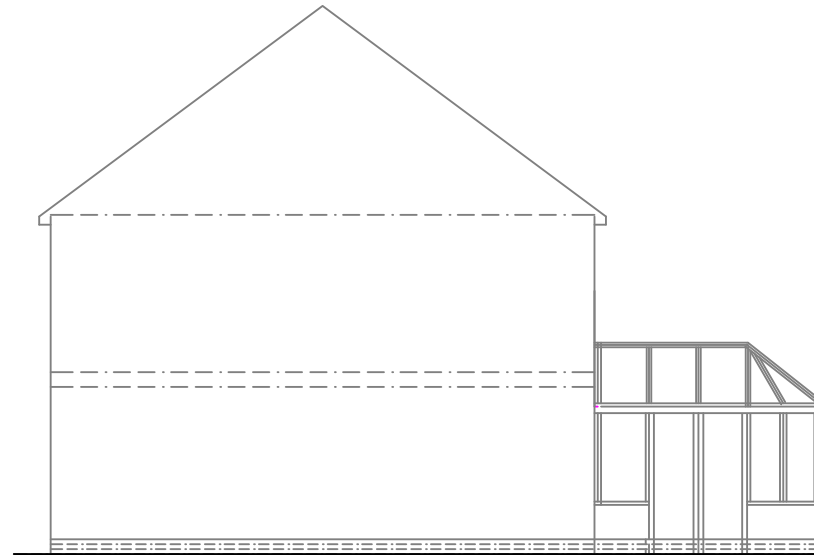

SOUTH WEST

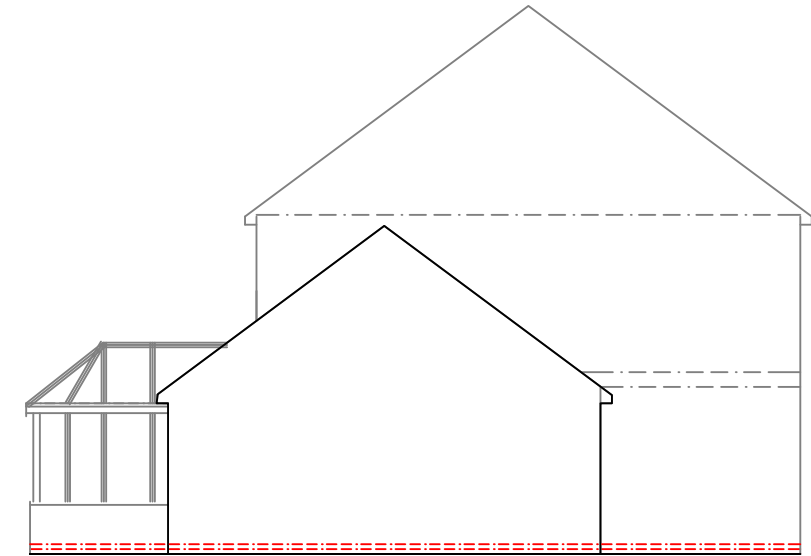


NORTH WEST

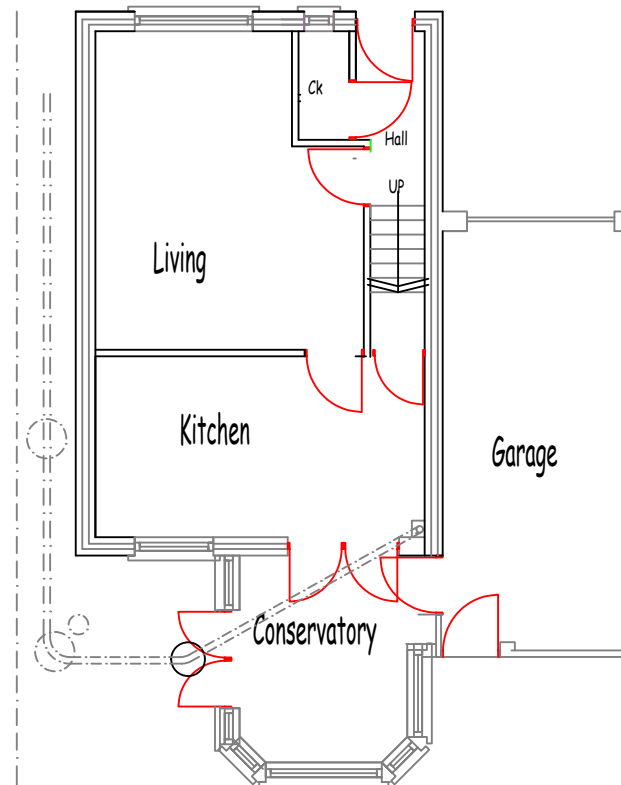

Conservatory to be removed

Ground Floor Plan

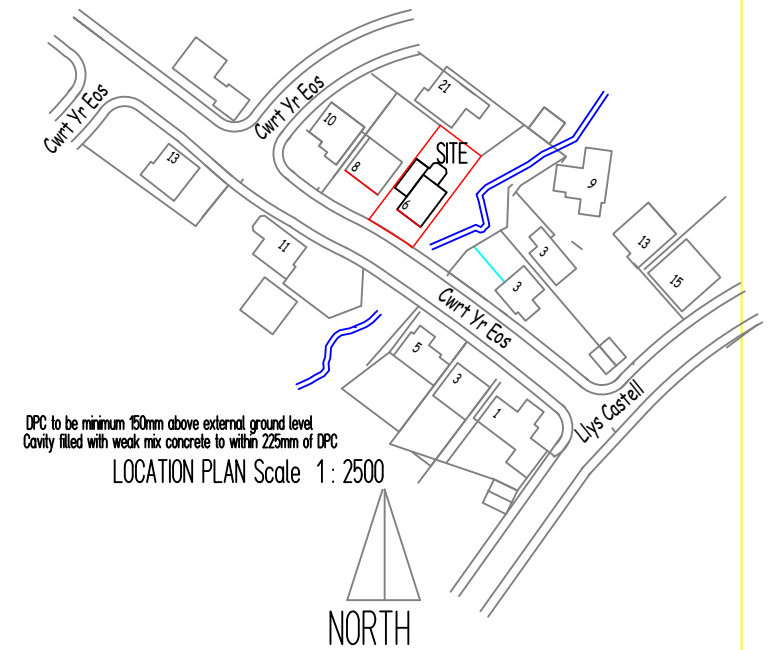

DPC to be minimum 150mm above external ground level
Cavity filled with weak mix concrete to within 225mm of DPC

LOCATION PLAN Scale 1: 2500

NORTH

Robert Higgins Architect 105 Penybanc Road Ammanford 01269 595663	B.Sc B. Arch Pensaer Penybanc Carmarthenshire 07848 036606
Project 6 Cwrt Yr Eos Margam Park Village Port Talbot SA13 2UQ	
Drawing LOCATION PLAN EXISTING PLAN AND ELEVATIONS	
Scale on A3 1:50, 1:100 Date 15.1.21	Project No 21:899 DRG No 01