


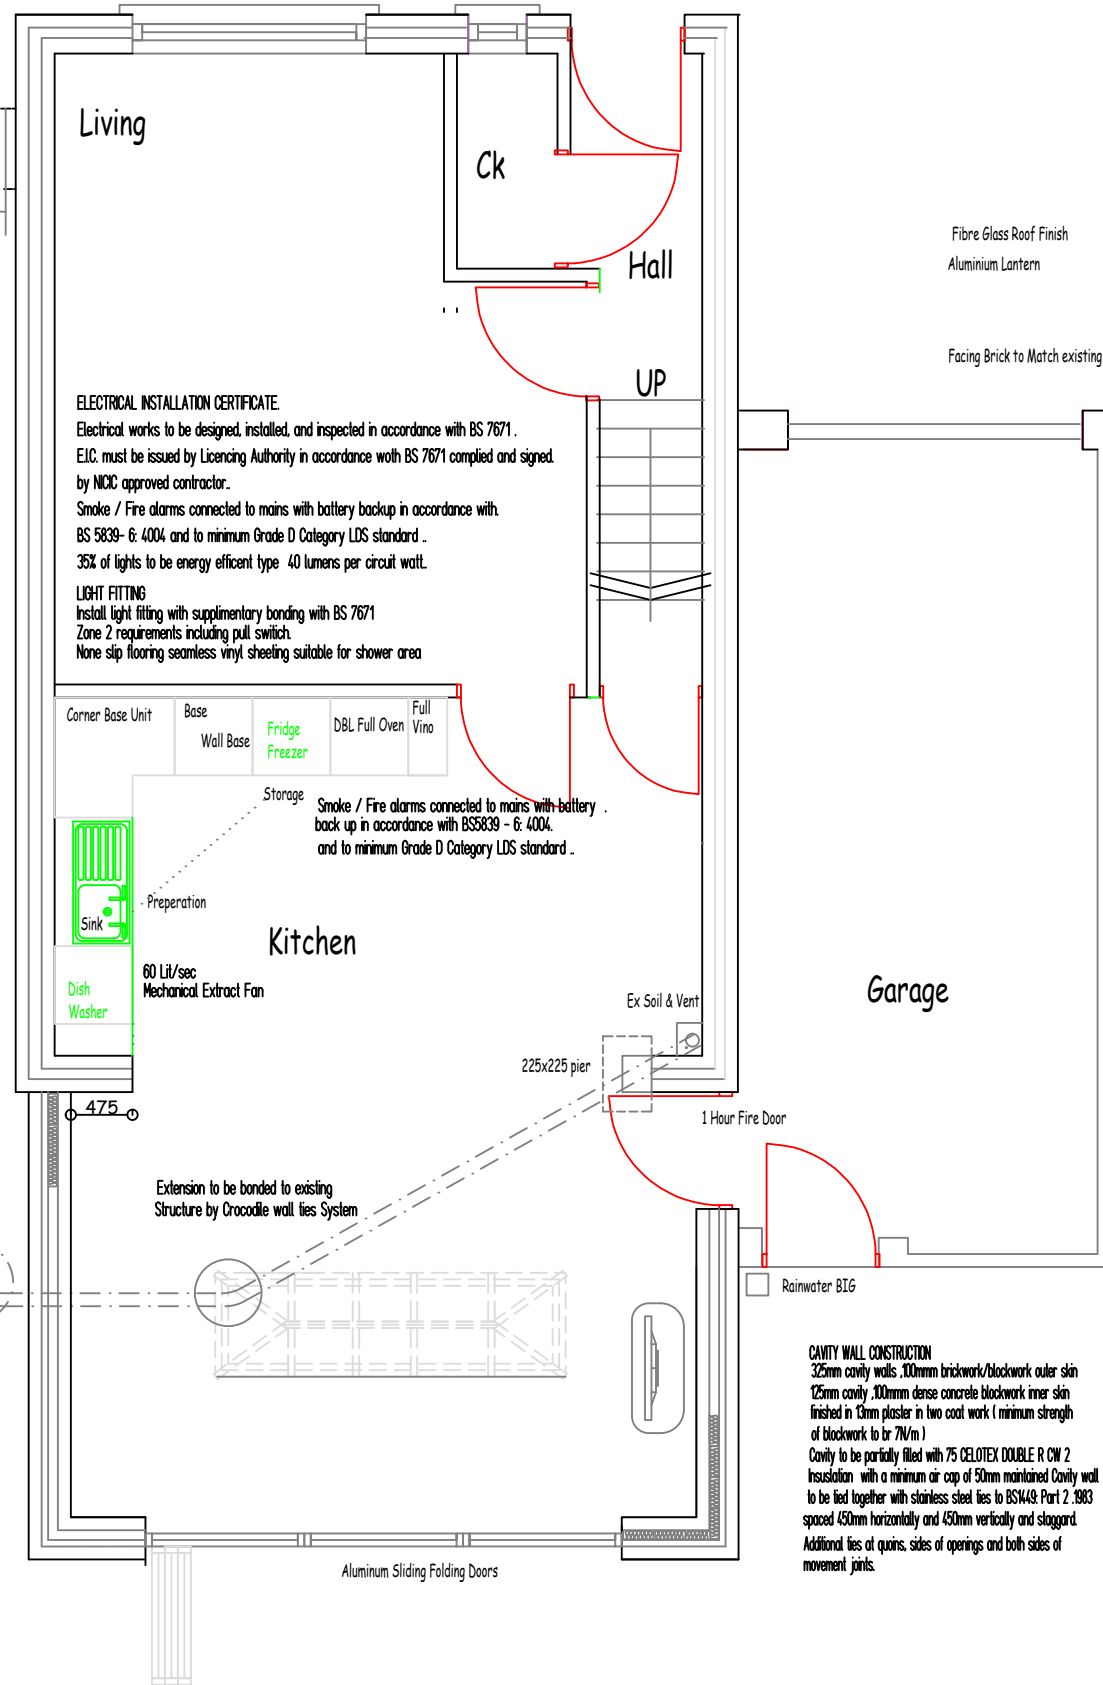

GROUND FLOOR PLAN Scale 1:50

All openings to be protected by vertical and horizontal DPC trays.
 Cavity to be closed with proprietary closers


Fibre Glass Roof Finish
 Aluminium Lantern
 Facing Brick to Match existing




NORTH EAST

SAFETY GLAZING:
 In accordance with BS 6206:1981 safety glazing in critical locations is required between finished floor level and 800mm above that level in internal and external walls and partitions and between finished floor level and 1500mm above that level in a door or in a side panel to either edge of door within 300 mm.


NORTH WEST

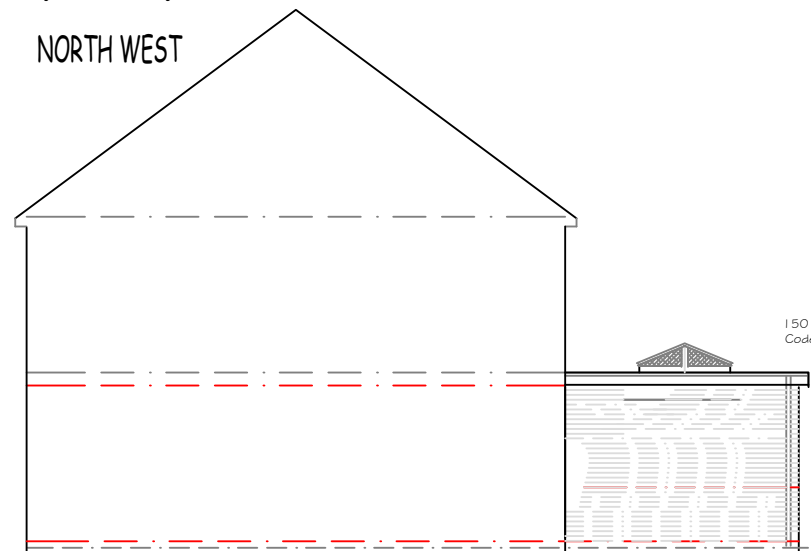

SOUTH EAST
 ELEVATIONS Scale 1:100

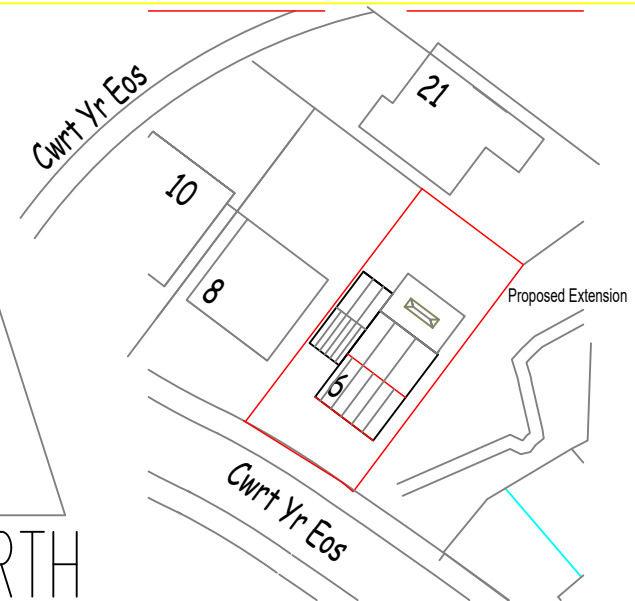

SITE PLAN As PROPOSED 1:500

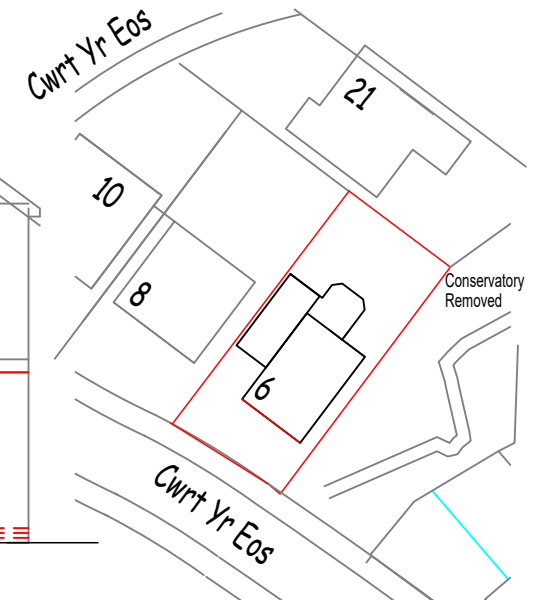

SITE PLAN As Existing 1:500

Ref No B 15:05:21 Extension Widened
 Ref No A 28:04:21 Window enlarged

Robert Higgins B.Sc B. Arch
 Architect Pensaer
 105 Penybanc Road Penybanc
 Ammanford Carmarthenshire
 01269 595663 07848 036606

Project
 6 Cwrt Yr Eos
 Margam Park Village
 Port Talbot SA13 2UQ

Drawing
 SITE PLAN & PROPOSED
 PLAN & ELEVATIONS

Scale on A3 1:50, 1:100	Project No	DRG No
Date 28:IX:21	21:899	02B

150 minimum upstand to
 Code 4 lead flashing soakers

Facing Brick to Match existing