

SIGNAGE KEY

A WALL HANGING SIGN - TYPE 8506
1440 x 1240 x 120mm LED SIGN MOUNTED TO FACE OF BUILDING FINISHED IN RAL 7016

ALUMINIUM SIGN CASE - FINISHED RAL 7016 ANTHRACITE. FULLY INTERNALLY ILLUMINATED BY LED FITTINGS
LETTER HEIGHT 225MM TEXT WIDTH 800MM

REFER 190487-1601 PROPOSED ELEVATIONS

B WALL HANGING SIGN - TYPE 8507
2470 x 2070 x 120mm LED SIGN MOUNTED TO FACE OF BUILDING FINISHED IN RAL 7016

ALUMINIUM SIGN CASE - FINISHED RAL 7016 ANTHRACITE. FULLY INTERNALLY ILLUMINATED BY LED FITTINGS
LETTER HEIGHT 380MM TEXT WIDTH 1300MM

REFER 190487-1601 PROPOSED ELEVATIONS

C ALDI ENTRANCE SIGNAGE

1 N° VINYL FILM LOGO APPLIED TO GLASS OF ENTRANCE LOBBY

REFER 190487-1601 PROPOSED ELEVATIONS

D OPENING TIMES PANEL AND IMAGE. VINYL FILM GRAPHIC APPLIED TO SHOPFRONT GLAZING

REFER 190487-1601 PROPOSED ELEVATIONS


E DOUBLE FACED DOUBLE POST MOUNTED SIGN

REFER 190487-1602 DOUBLE POLE SIGNAGE DETAIL

TEMPORARY SIGNAGE KEY

F TEMPORARY BANNER SIGNS ON TIMBER FRAMES WITH BACKING BOARD

REFER 190487-1603 TEMPORARY BANNER DETAIL

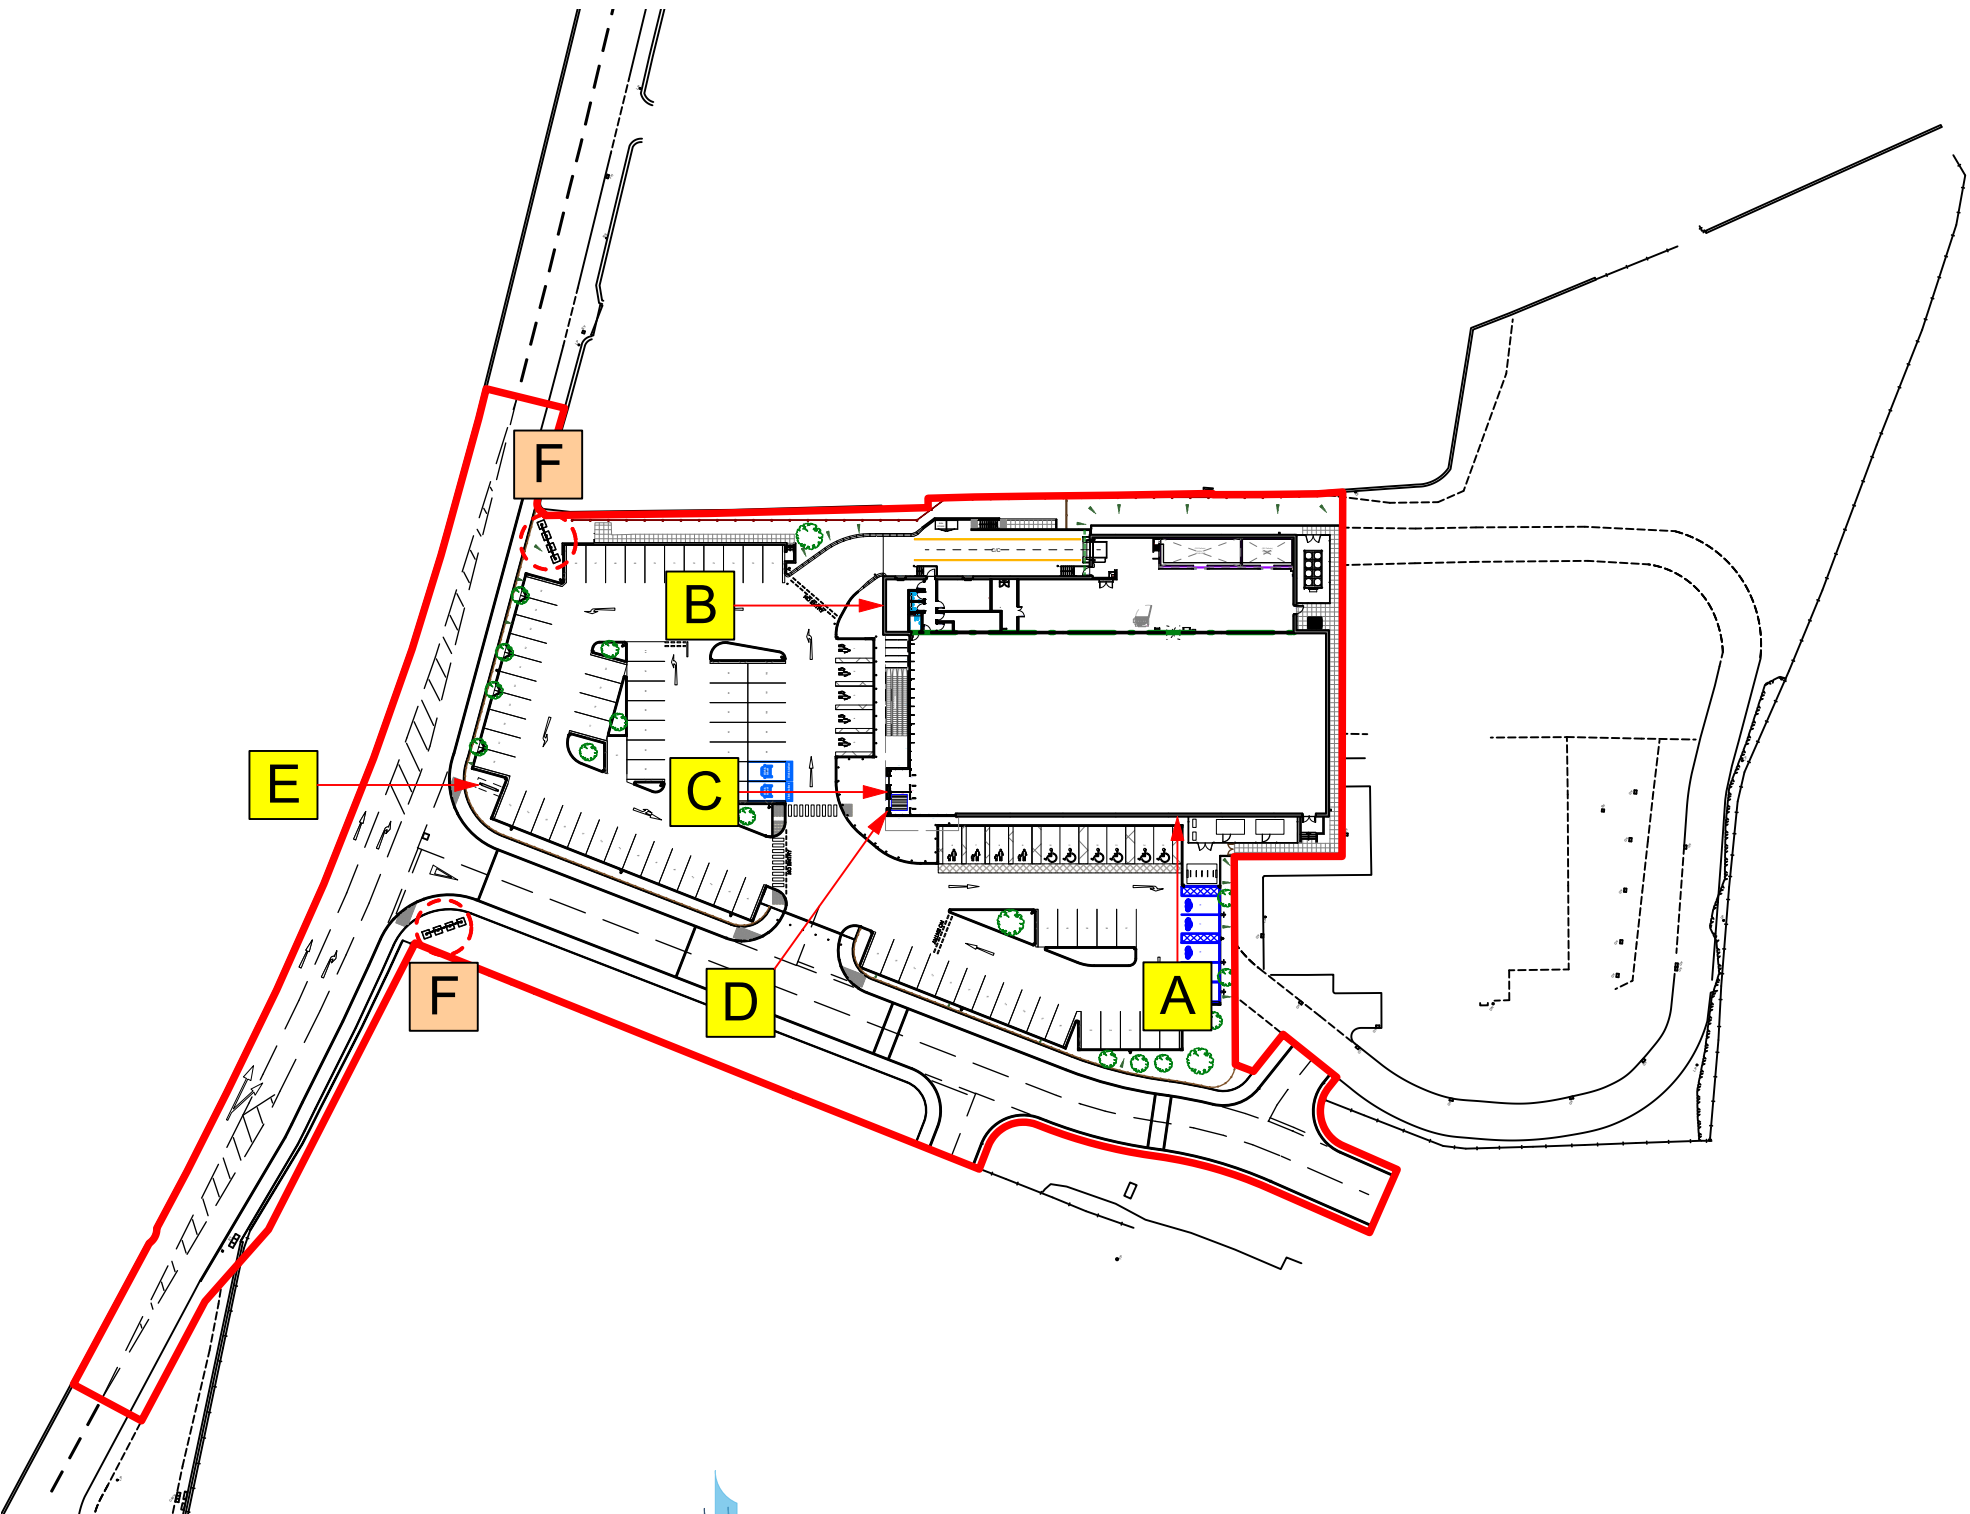

Chartered Architects
Chartered Building Surveyors
Interior Designers
CDM Services

Glentworth Court, Lime Kiln Close
Stoke Gifford, Bristol BS34 8SR
+44 (0)117 931 2062
www.kendallkingscott.co.uk



Project
Aldi, Abbey Road, Neath.
Ad Consent

Client
Aldi Stores Ltd.

Scale	Paper Size	Filename
1:500	ISO A3	190487 Advert Consent v2020.vwx
© Copyright Do not scale this drawing		

P1	25/02/21	KH JS	Drawing Issue
Rev	Date	By	Ap Note

Drawing Title
Proposed Site Plan

Project Number	Drawing Number	Revision
----------------	----------------	----------

190487-1600	P1
-------------	----

Date	Drawn	Checked	Purpose/Status
25/02/21	JC	JS	PLANNING

Check all dimensions and levels on site

Only to be used on the site for which designed. The electronic transmission of designs/information contained in this drawing is carried out entirely at the User's risk and Kendall Kingscott Ltd. will have no liability for any errors or inaccuracies arising therefrom. The production of amended or updated information from the said designs/information by the User is entirely the responsibility of the User and Kendall Kingscott Ltd. shall have no responsibility in respect thereof whatsoever.



0 25 35 45 55 65 M
Scale 1:500 @ A3