





Reproduced from an Ordnance Survey map with the permission of the  
Controller of Her Majesty's Stationary Office.  
©Crown Copyright. All rights reserved.

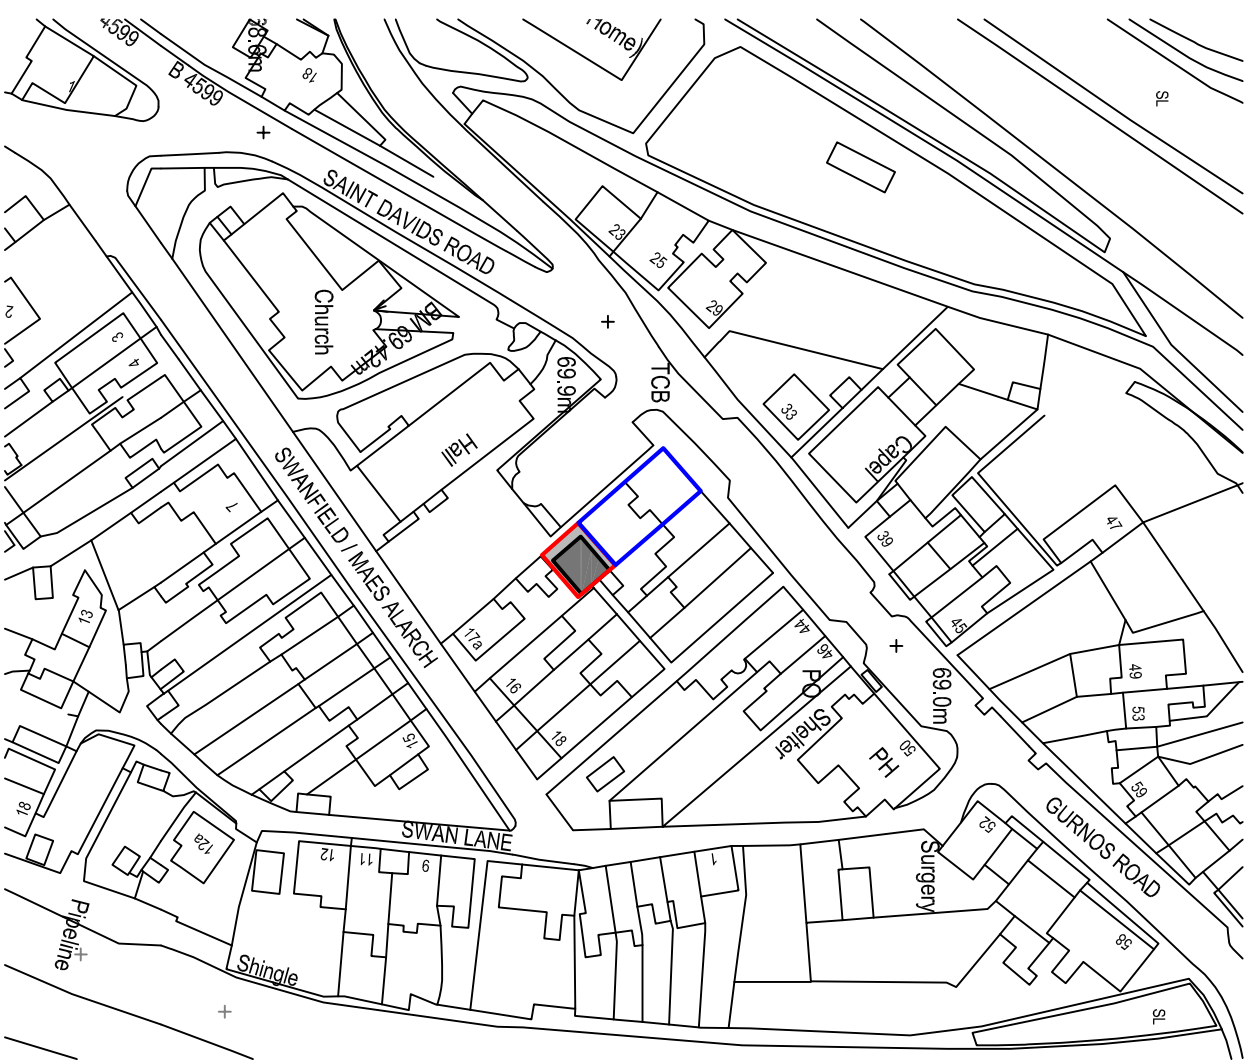

SITE LOCATION PLAN  
Scale 1:1250



Reproduced from an Ordnance Survey map with the permission of the  
Controller of Her Majesty's Stationary Office.  
©Crown Copyright. All rights reserved.

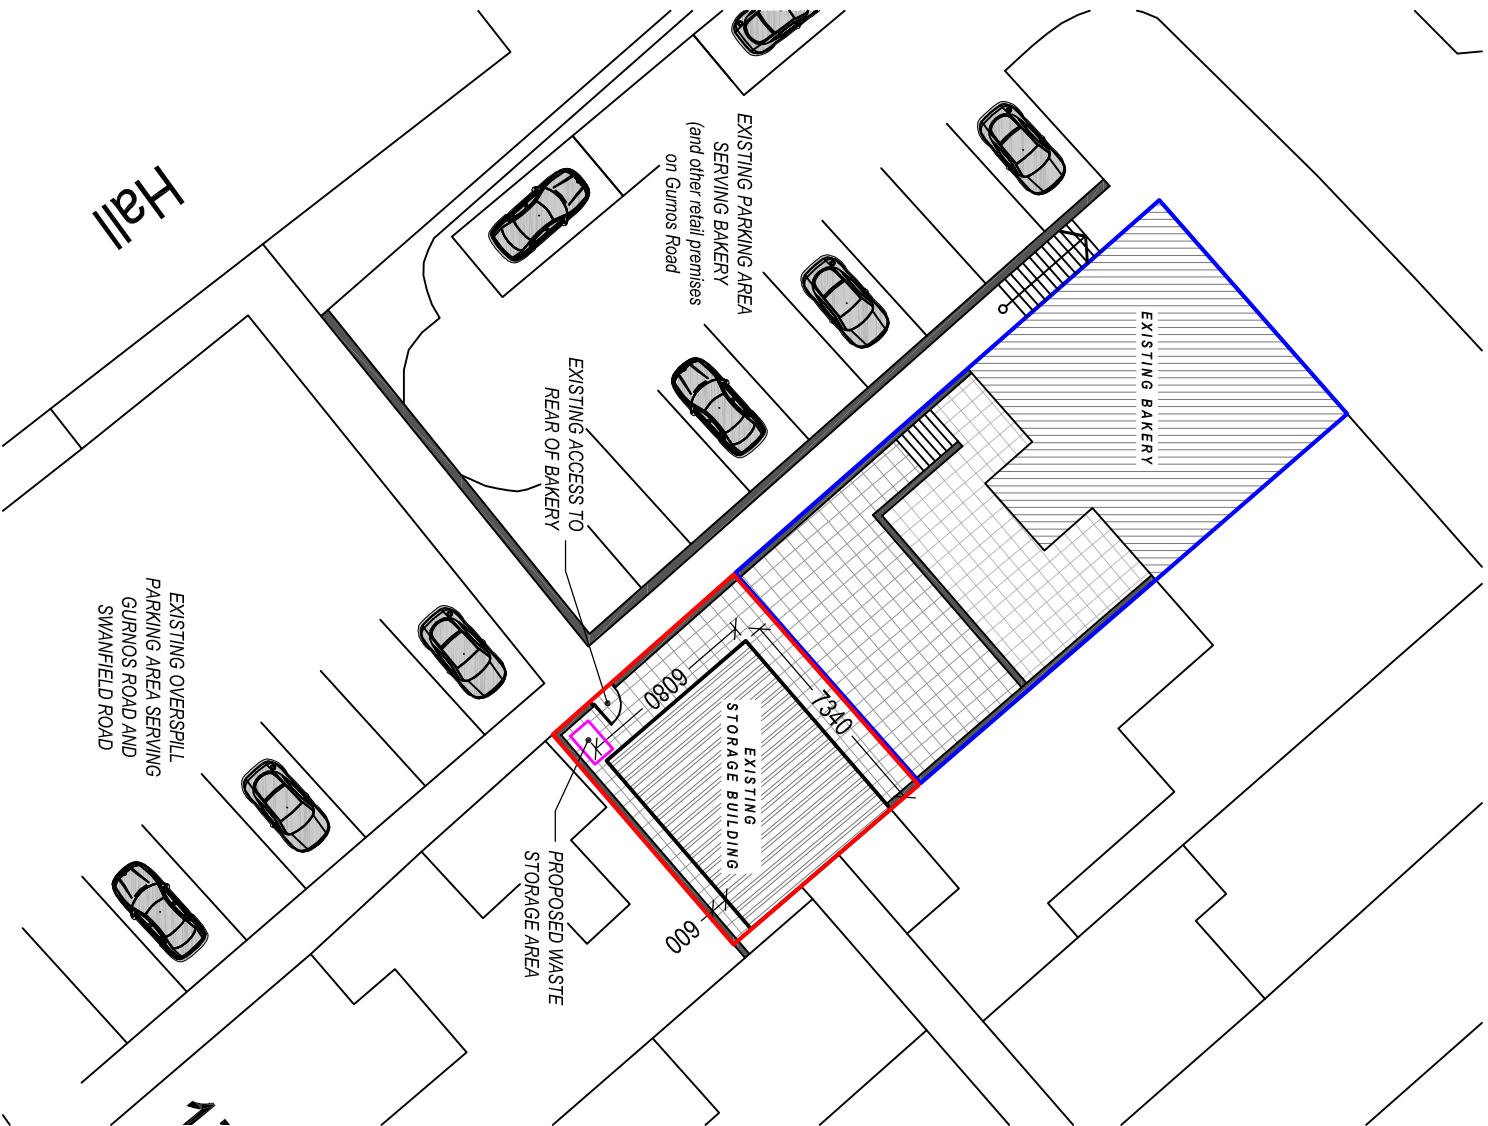

EXISTING / PROPOSED SITE PLAN  
Scale 1:250

Client:

Mr J. Davies  
34 Gurnos Road  
Ystalyfera

Project Title:

PROPOSED CHANGE OF USE OF  
EXISTING STORAGE BUILDING  
TO COMMERCIAL PREMISES

General Notes:

1. Do not scale from this drawing. Take figures from text only.
2. Dimensions are in millimetres unless otherwise stated.

Drawing Issue:

# PLANNING

Drawing Title:  
EXISTING / PROPOSED SITE PLANS

Drawing No: 001 Revision:

Date: 25-05-2021 Revison:

Scale(s): 1:1250 / 1:250 Paper Size: A3



Cwm Planning & Design Ltd.  
(architectural and Draughting Services)