



EXISTING SURFACE MATERIAL FINISHES:


- WHITE uPVC rainwater goods and weatherboarding.
- WHITE uPVC double glazed windows and doors.
- ROUGH CAST RENDER to all walls
- CORRUGATED ALUMINIUM INSULATED SHEET roof covering

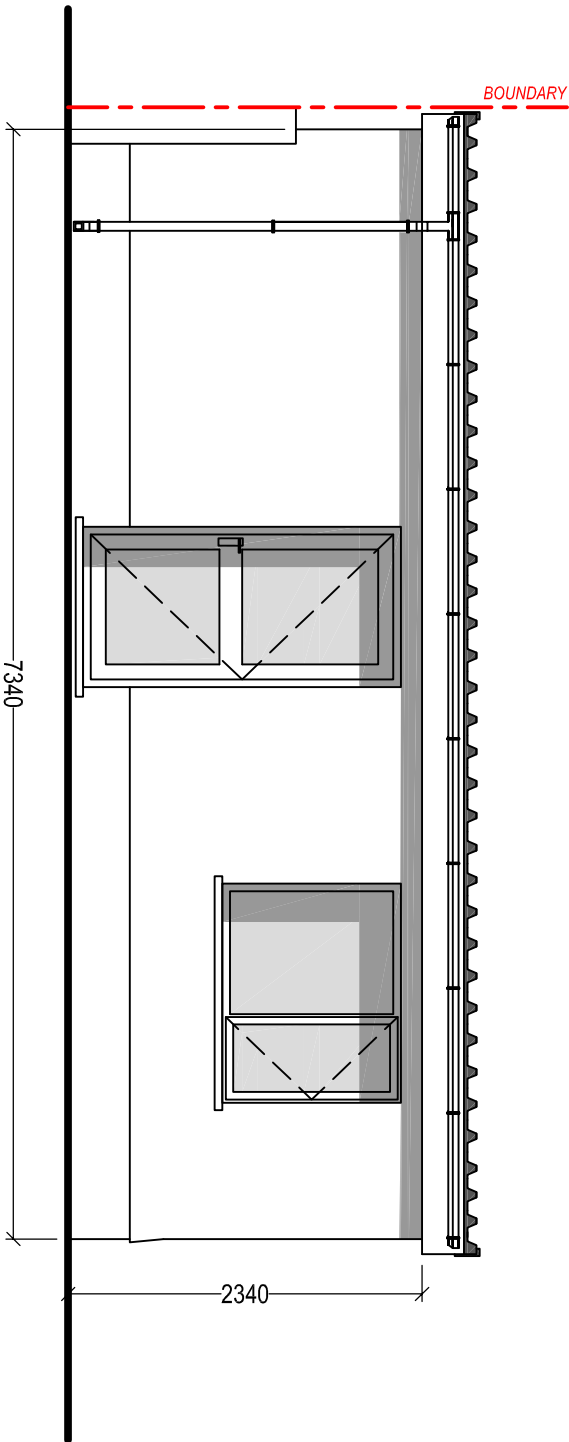


EXISTING FRONT ELEVATION
Scale 1:50

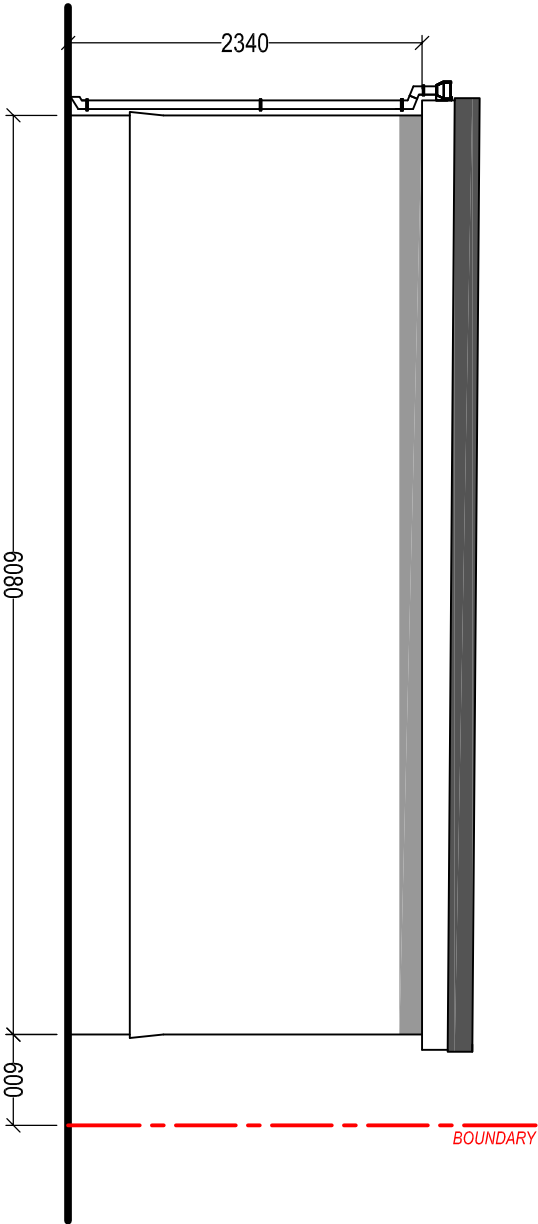

EXISTING SIDE ELEVATION
Scale 1:50

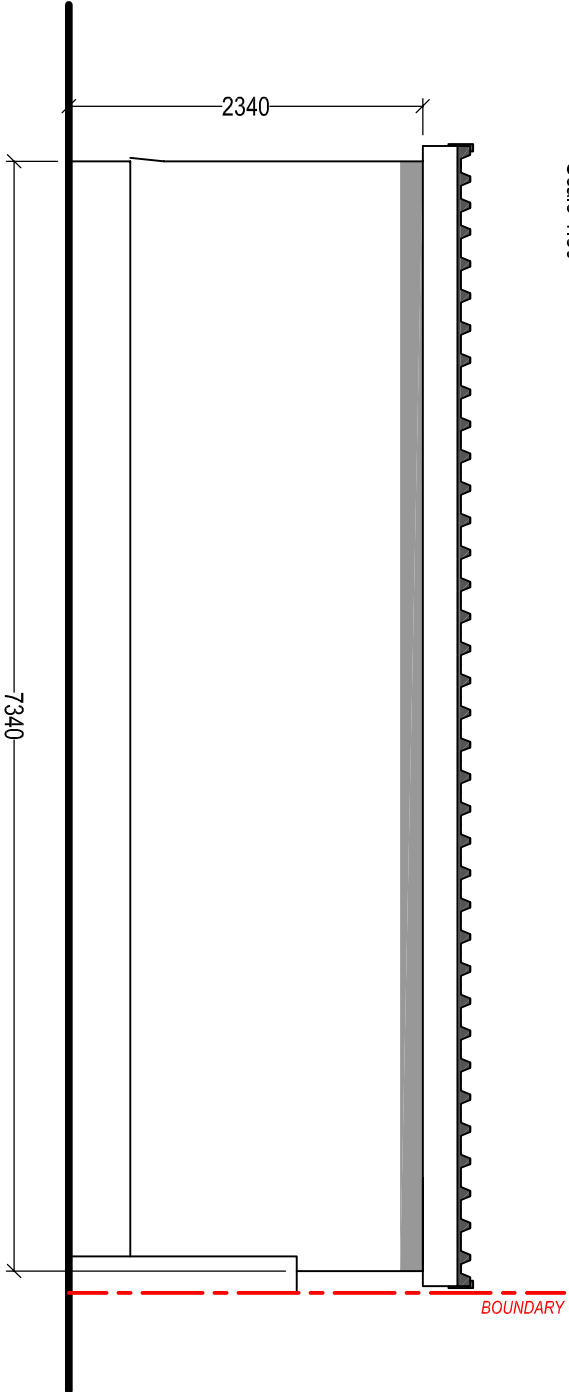

EXISTING REAR ELEVATION
Scale 1:50

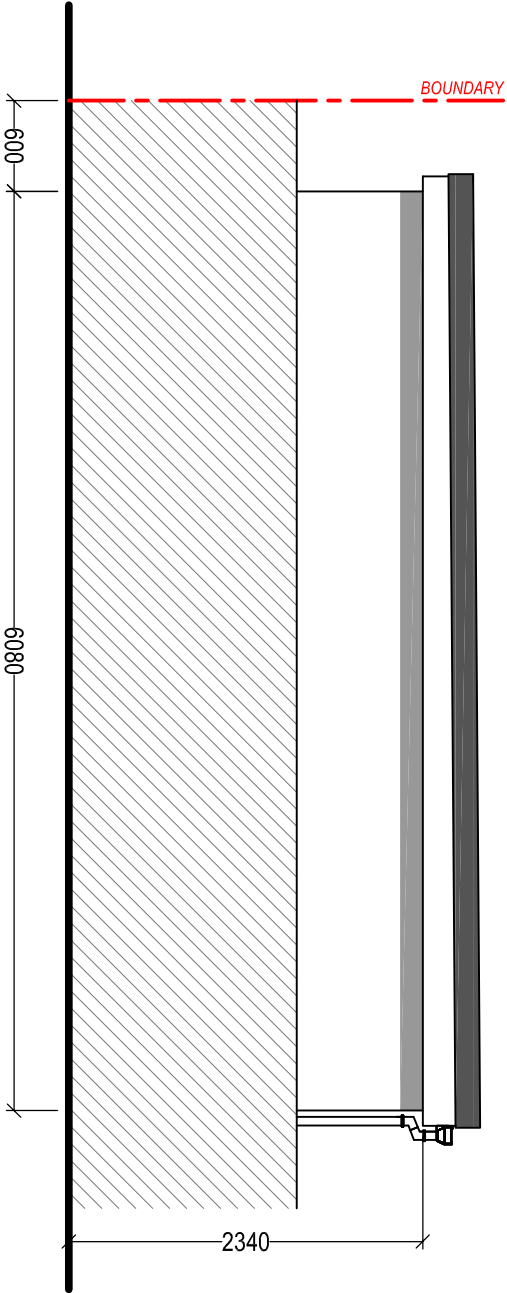

EXISTING SIDE ELEVATION
Scale 1:50

 Cwm Planning & Design Ltd. (architectural and Draughting Services)		Client: Mr J. Davies 34 Gurnos Road Ystalyfera		Project Title: PROPOSED CHANGE OF USE OF EXISTING STORAGE BUILDING TO COMMERCIAL PREMISES	
General Notes: 1. Do not scale from this drawing, take figured dimensions only; 2. Dimensions are in millimeters unless otherwise stated.		Drawing Title: EXISTING ELEVATIONS			
Drawing Issue:		Drawing No:	002	Revision:	
Date:		25-05-2021	Revised:		
Scale(s):		1:50	Paper Size:		A3