


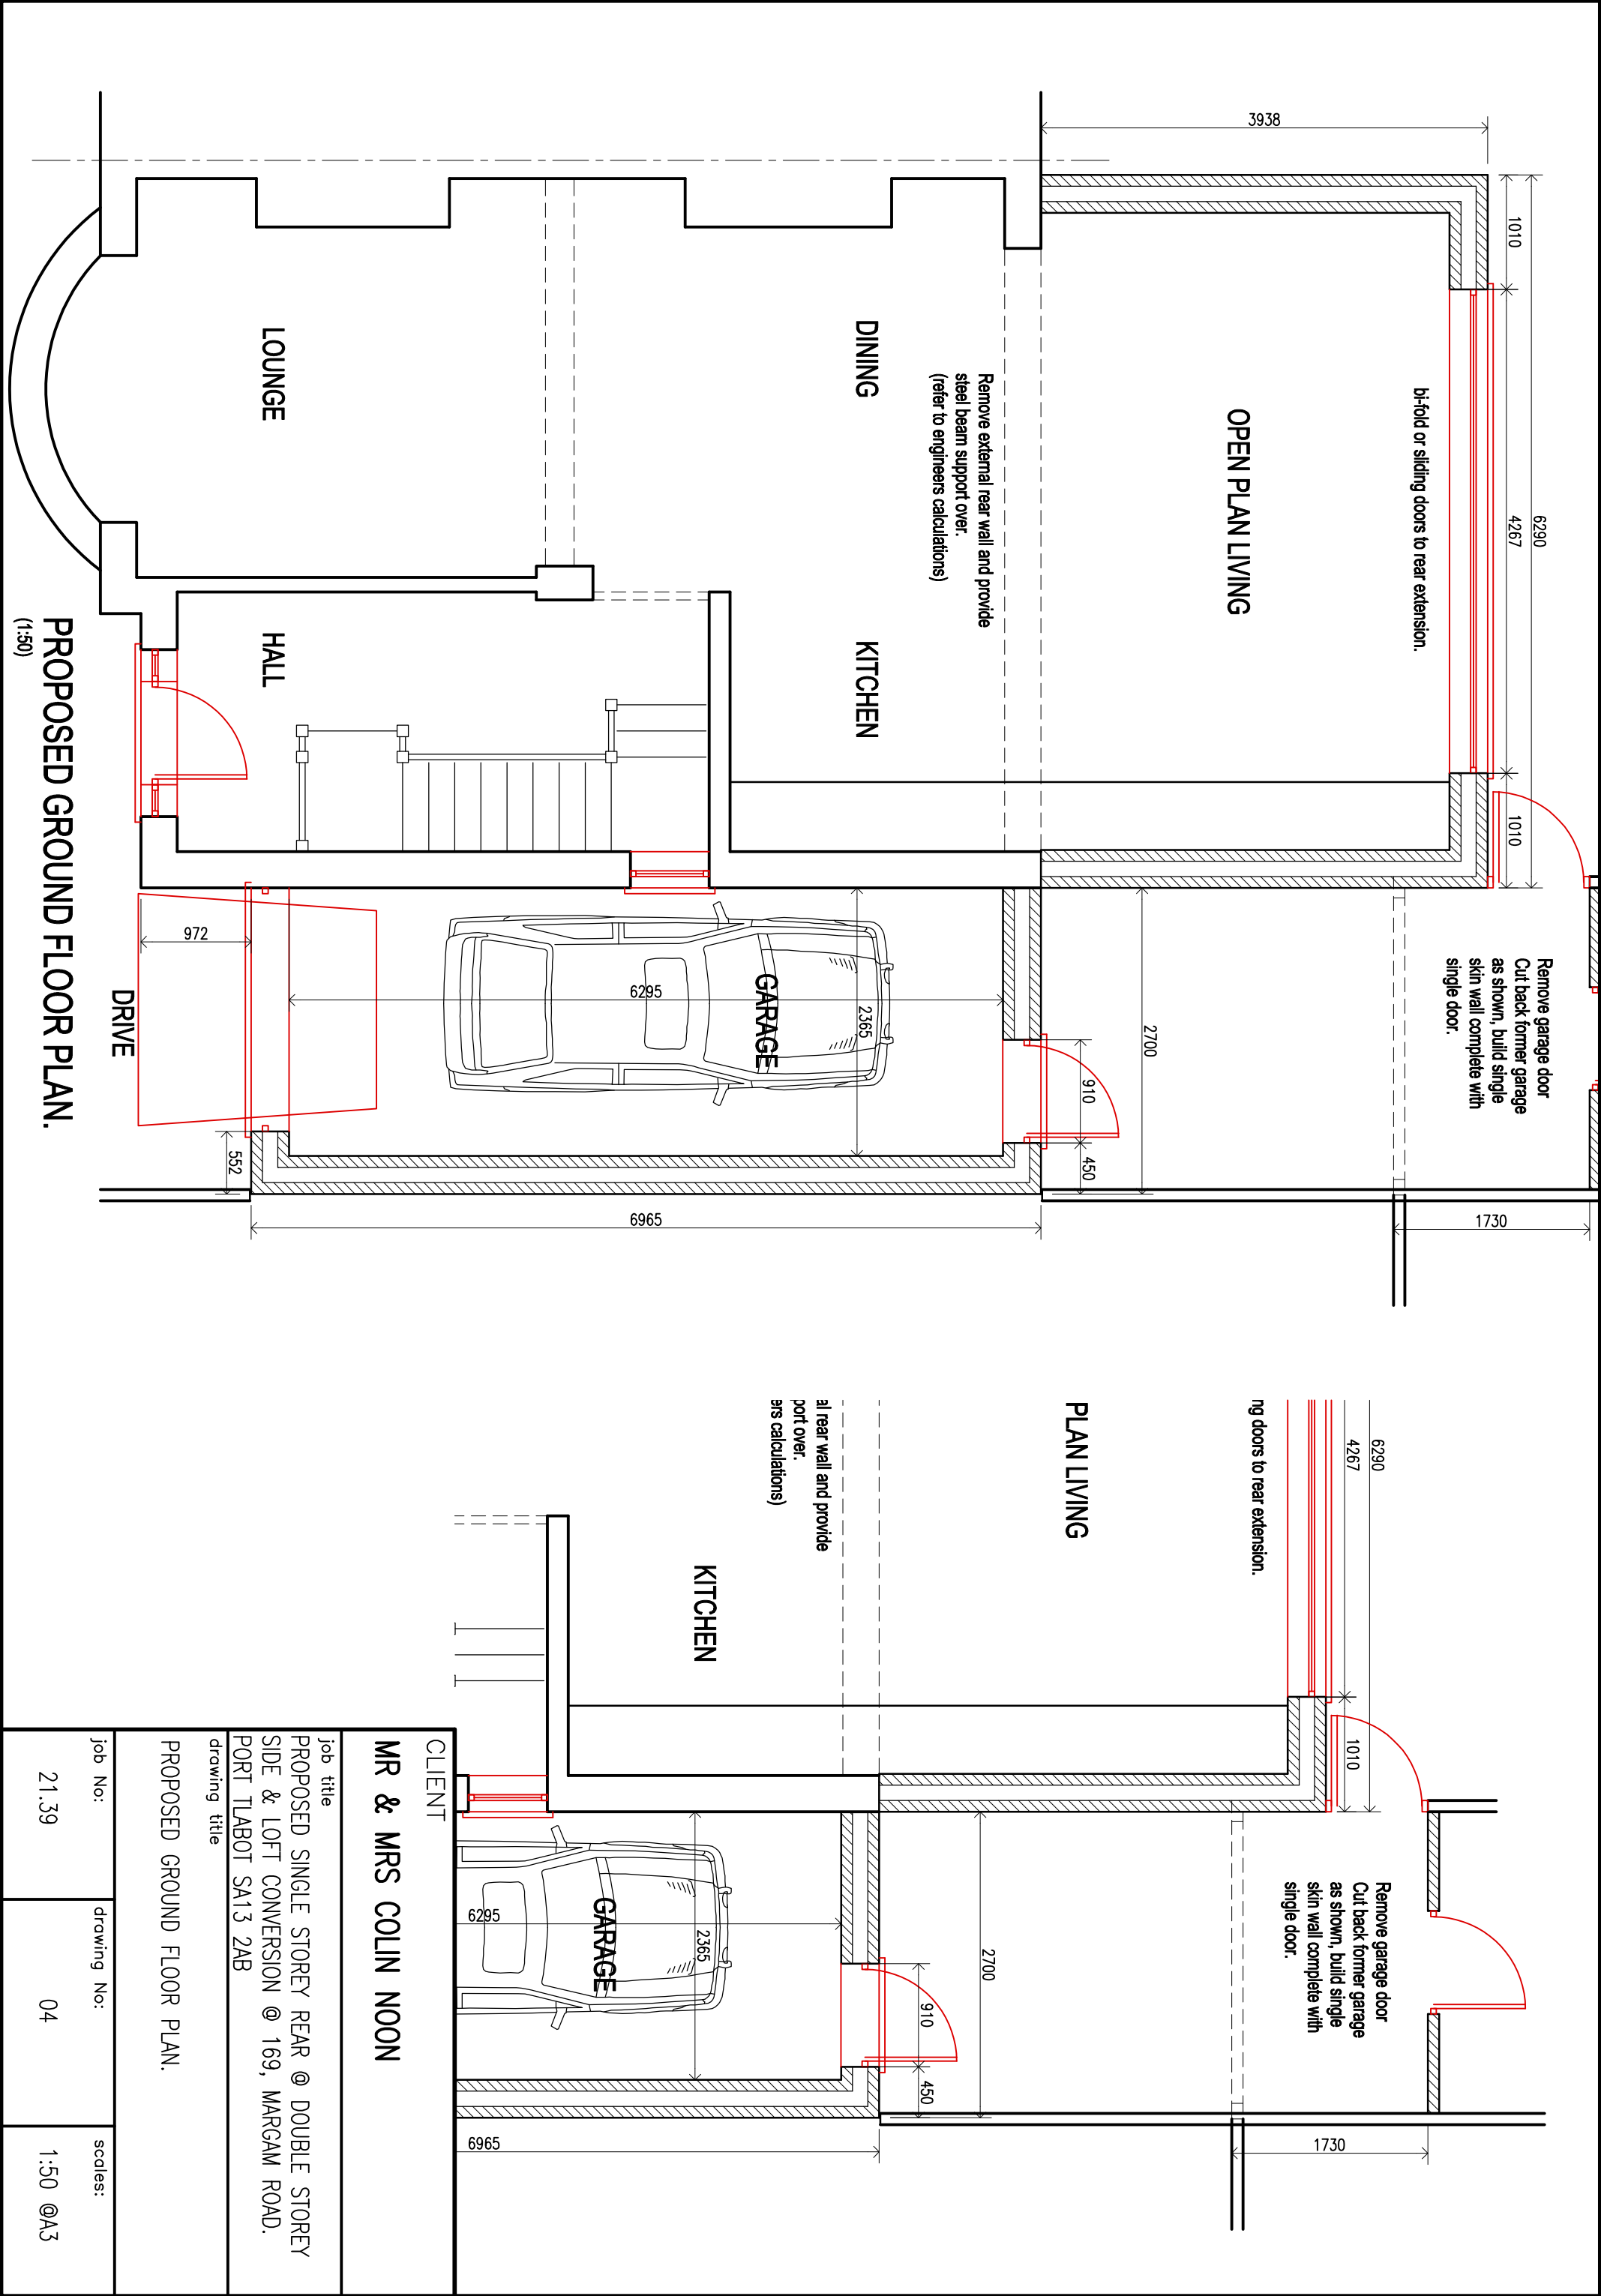

CLIENT
MR & MRS COLIN NOON

job title
PROPOSED SINGLE STOREY REAR @ DOUBLE STOREY
SIDE & LOFT CONVERSION @ 169, MARGAM ROAD.
PORT TLABOT SA13 2AB

drawing title
PROPOSED GROUND FLOOR PLAN.

job No:	drawing No:	scales:
21.39	04	1:50 @A3