




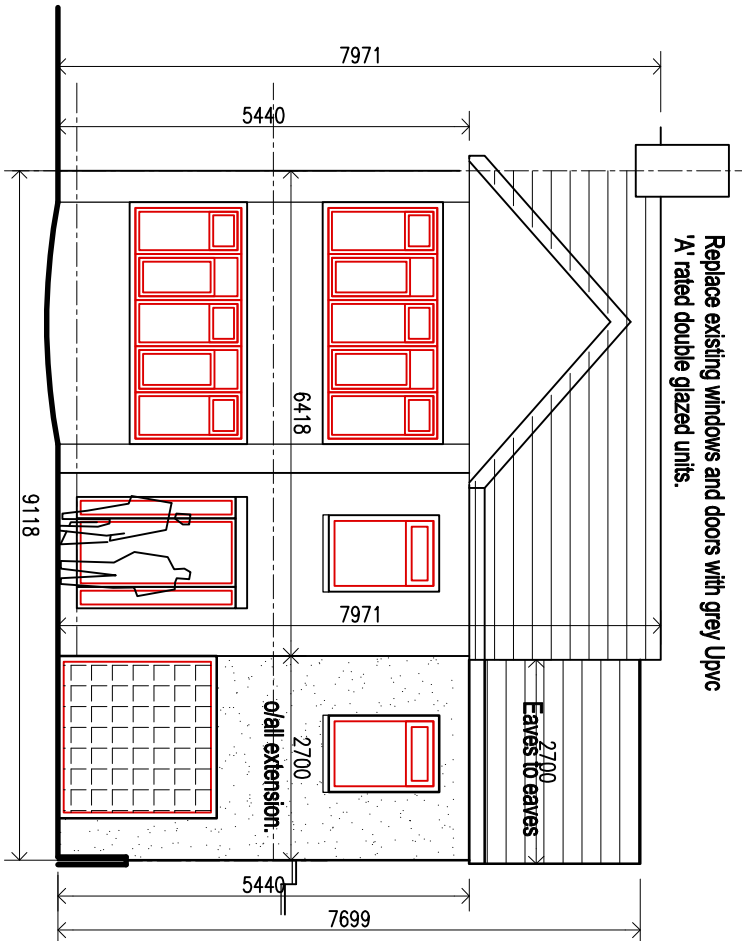


PROPOSED FRONT ELEVATION.
(1:100)

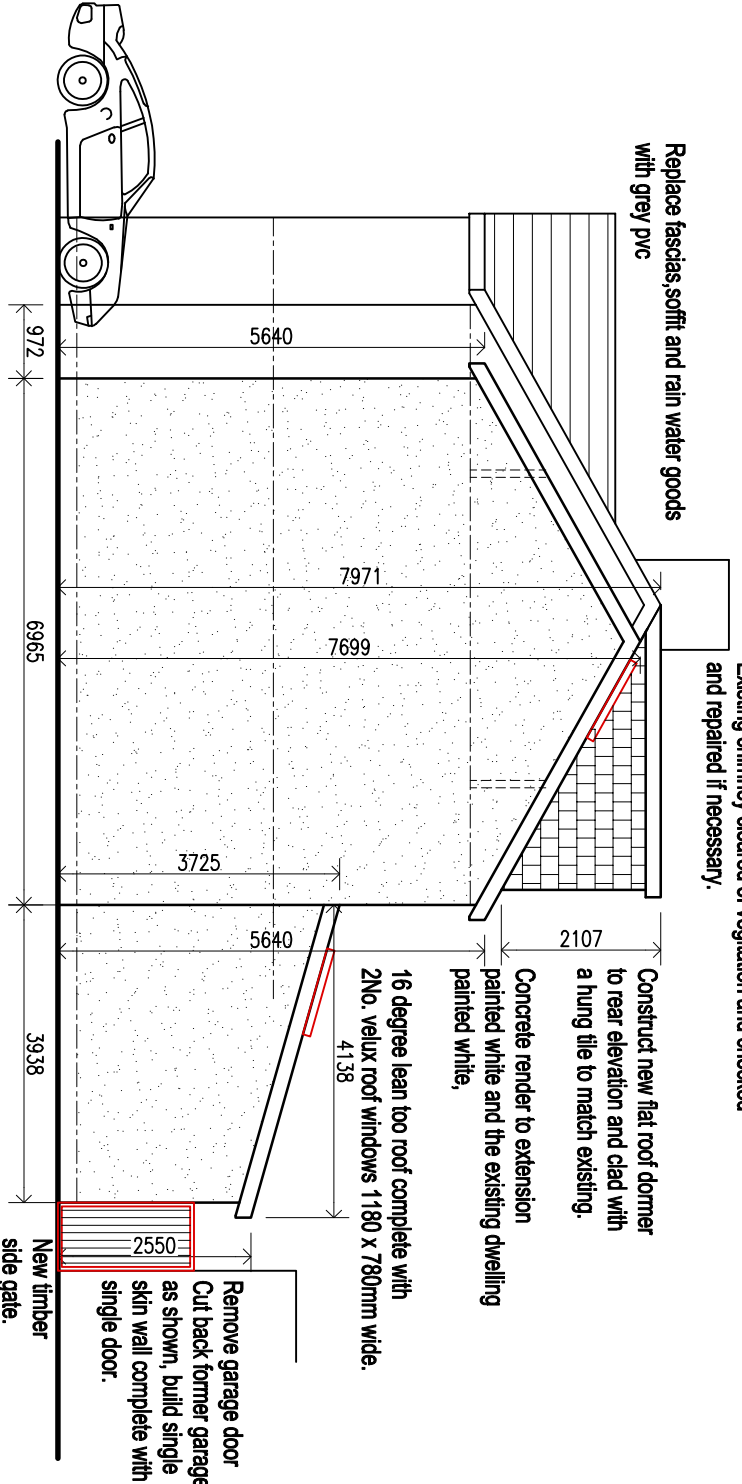

PROPOSED SIDE ELEVATION.
(1:100)

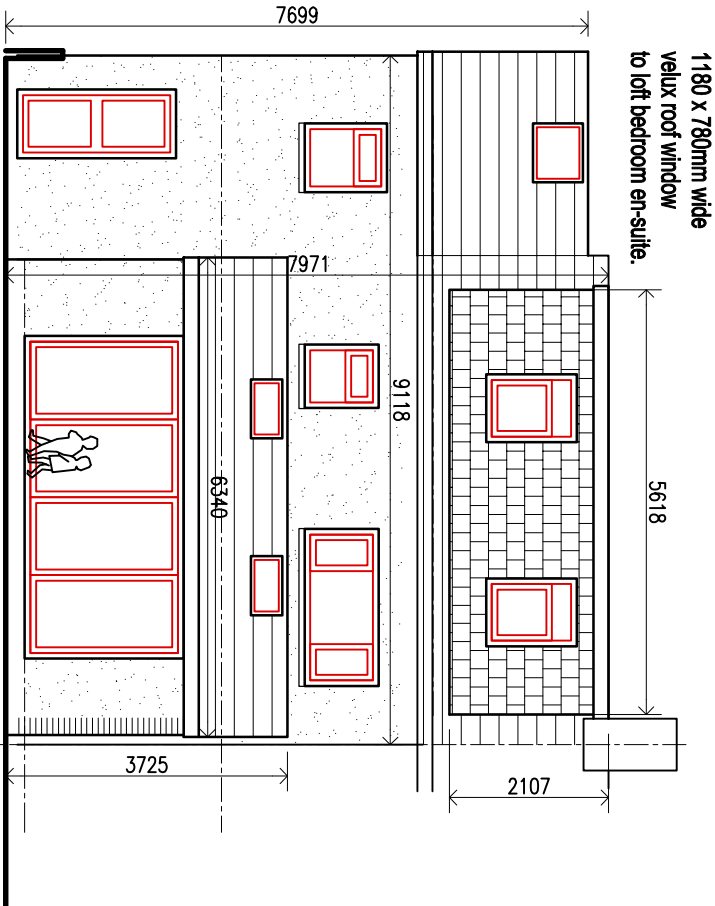

PROPOSED REAR ELEVATION.
(1:100)

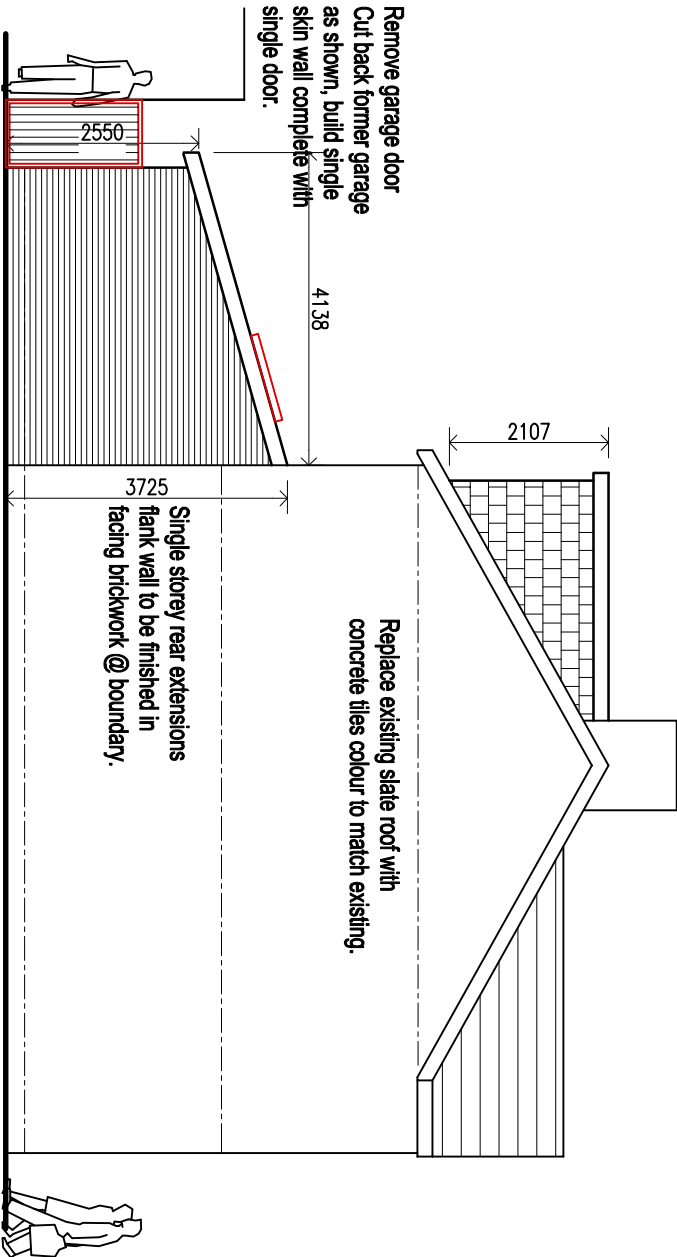

PROPOSED SIDE ELEVATION.
(1:100)

CLIENT		
MR & MRS COLIN NOON		
job title	PROPOSED SINGLE STOREY REAR @ DOUBLE STOREY SIDE & LOFT CONVERSION @ 169, MARGAM ROAD, PORT TLABOT SA13 2AB	
drawing title	PROPOSED ELEVATIONS	
job No:	drawing No:	scales:
21.39	08	1:100 @A3