




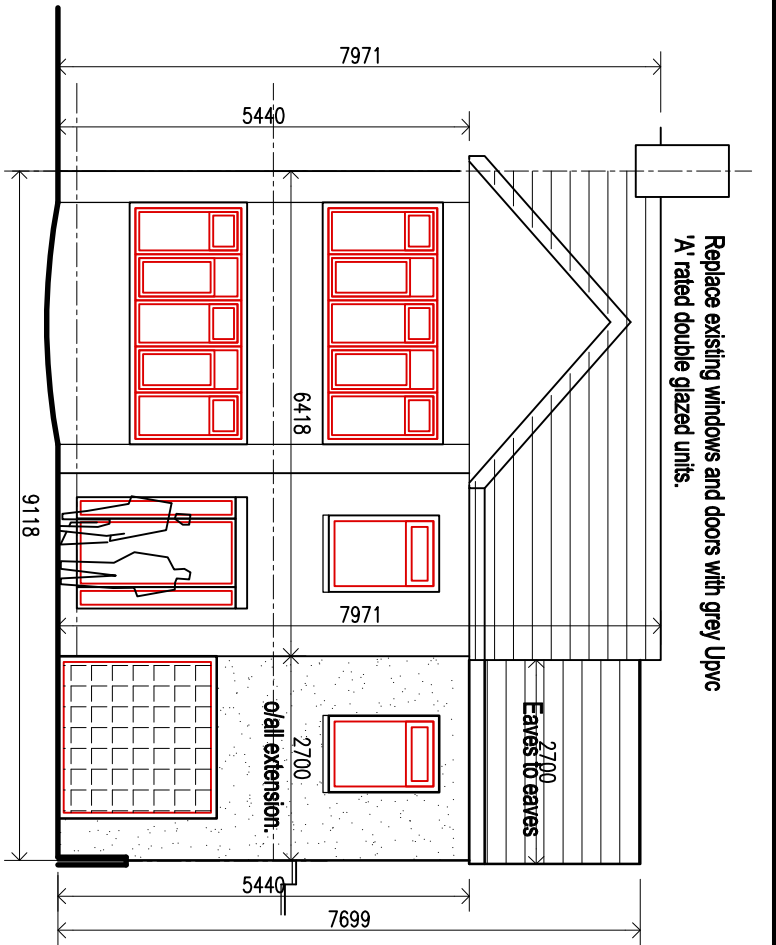


PROPOSED FRONT ELEVATION.
(1:100)

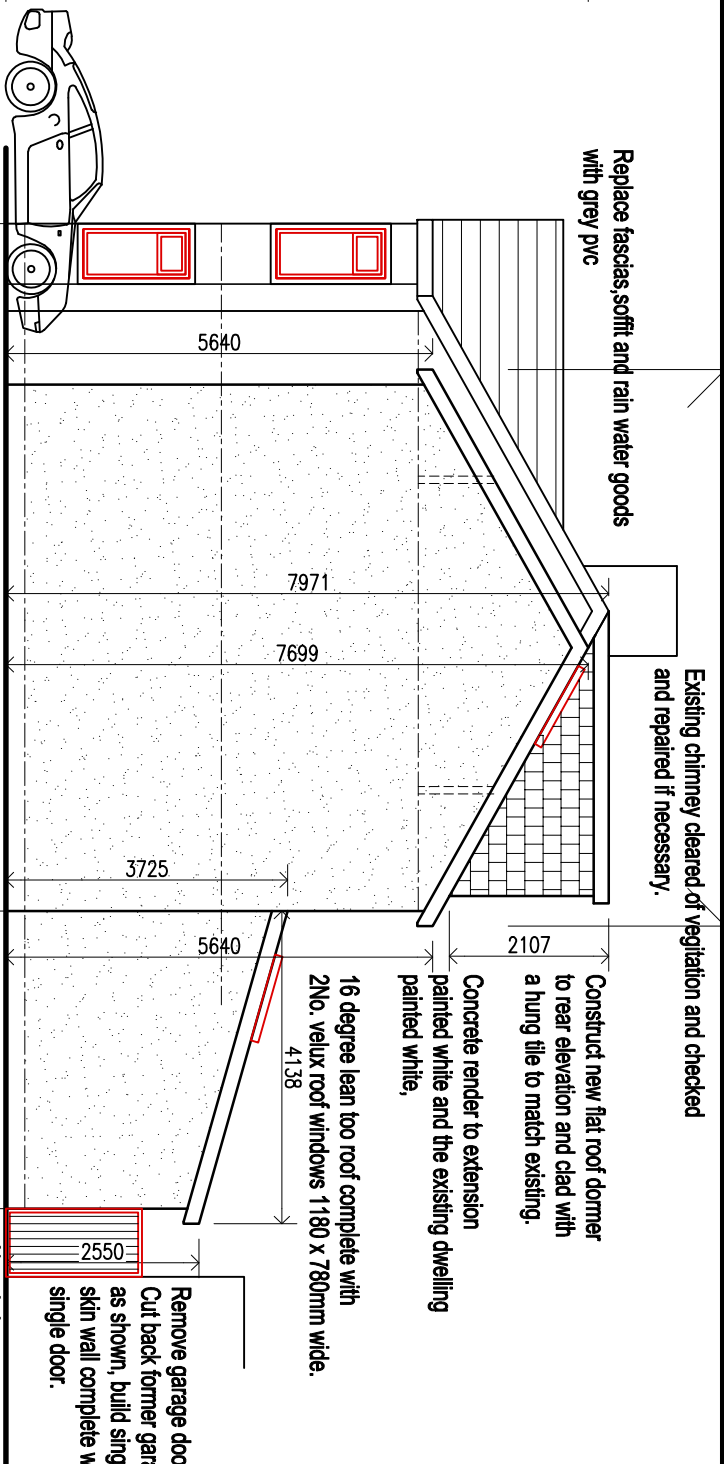

PROPOSED SIDE ELEVATION.
(1:100)

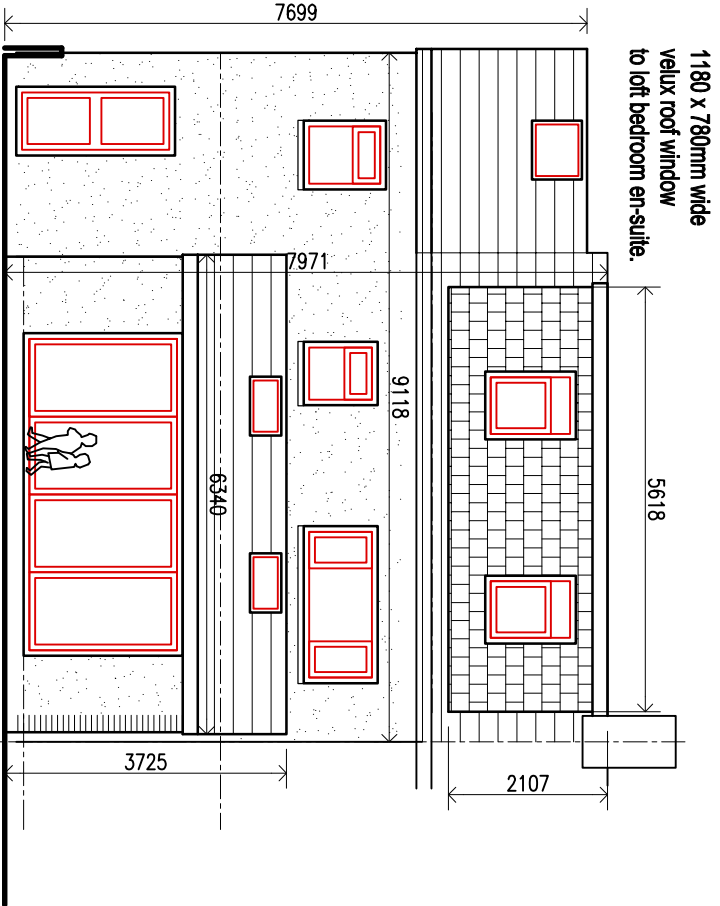

PROPOSED REAR ELEVATION.
(1:100)

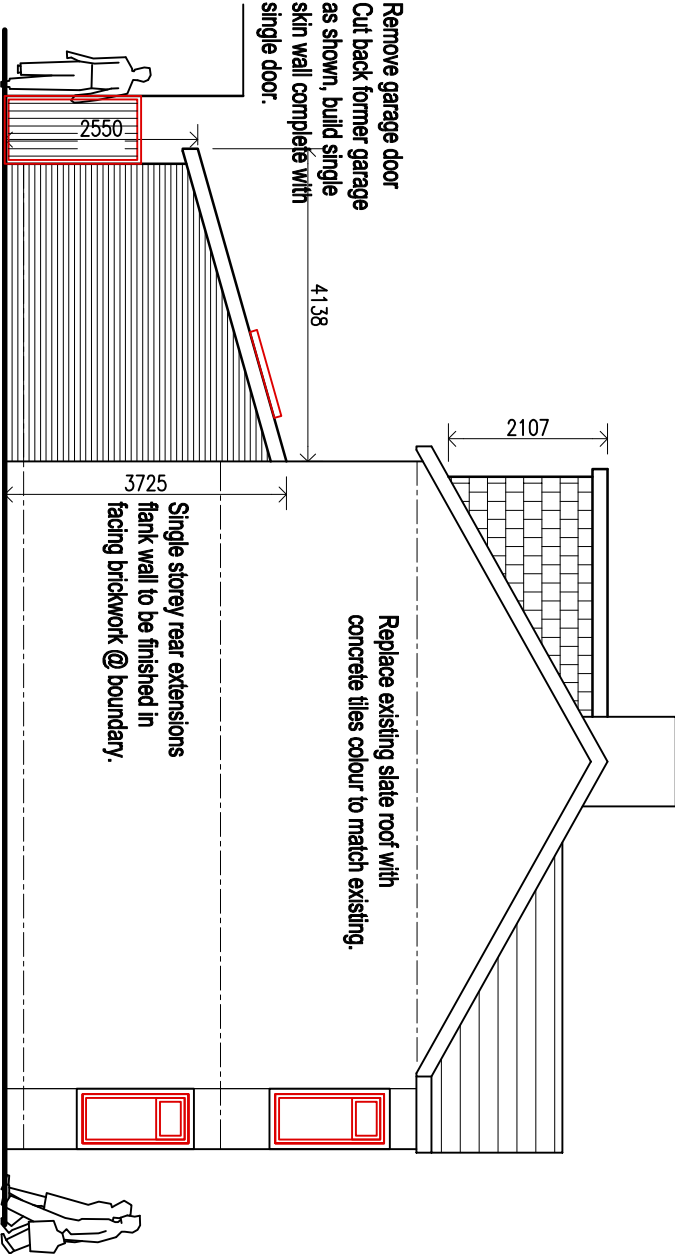

PROPOSED SIDE ELEVATION.
(1:100)

CLIENT
MR & MRS COLIN NOON

job title
PROPOSED SINGLE STOREY REAR @ DOUBLE STOREY
SIDE & LOFT CONVERSION @ 169, MARCAM ROAD.
PORT TLABOT SA13 2AB

drawing title
PROPOSED ELEVATIONS

job No:	drawing No:	scales:
21.39	08	1:100 @A3