

BUILDING MATERIAL TYPES


- 01 – Metal Panel RAL 9010 White
02 - Metal Panel RAL 7016 Anthracite
03 – Window Glazing Frame RAL 7016 Matt HR (Glazing low E glass as required)
04 – Metal Louvre Panel RAL 7016
05 - Brick Plinth Engineering Dark Blue
06 - Steel Door RAL 7016 Matt HR

CAVITY BARRIER TYPES


- ROCKWOOL FIREPRO SP60 FIRESTOP 180 X 75MM THK (METSEC FRAME)
ROCKWOOL FIREPRO SP120 FIRESTOP 180 X 90MM THK (METSEC FRAME)
SIDERISE LGS LINEAR GAP SEAL LGS-50/2 61 X 35MM THK (CONCRETE FACE)

ELE LEGEND


1 : 20

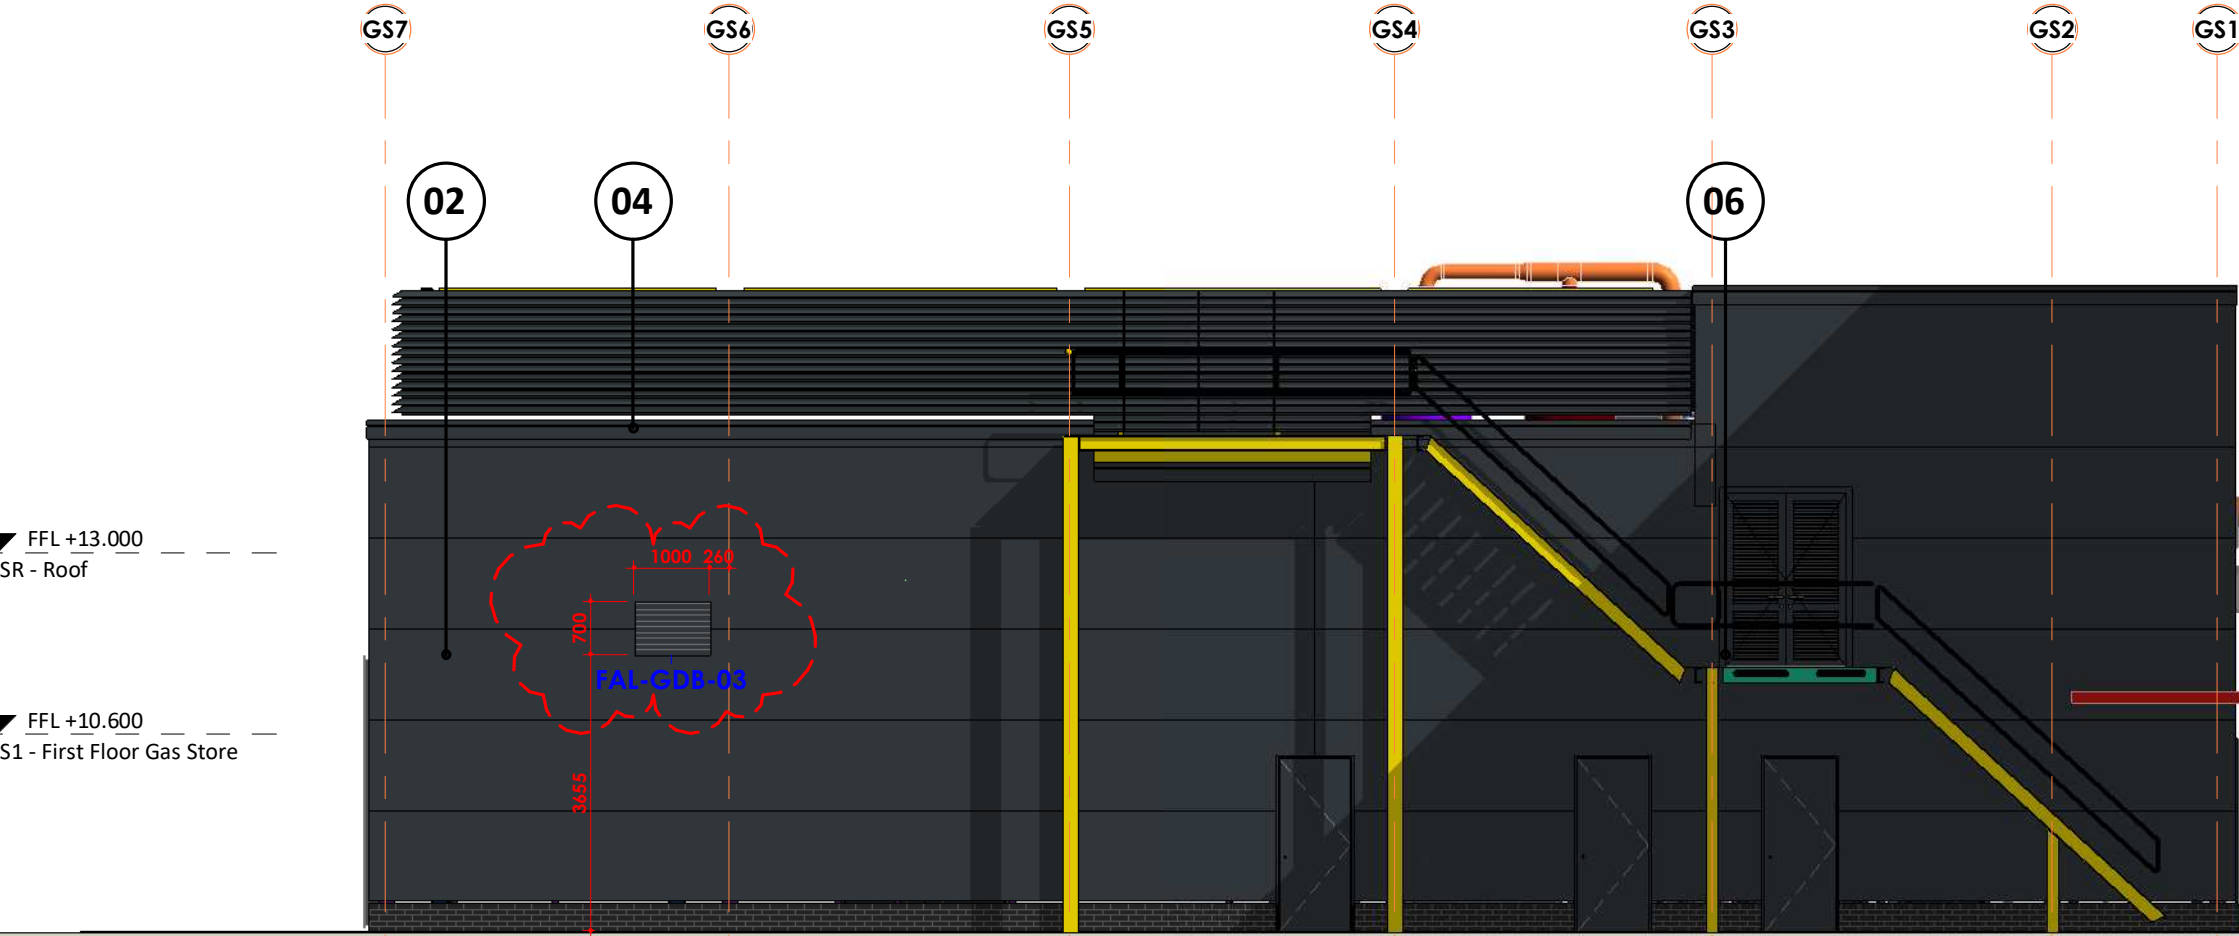


NORTH ELEVATION
1 : 100

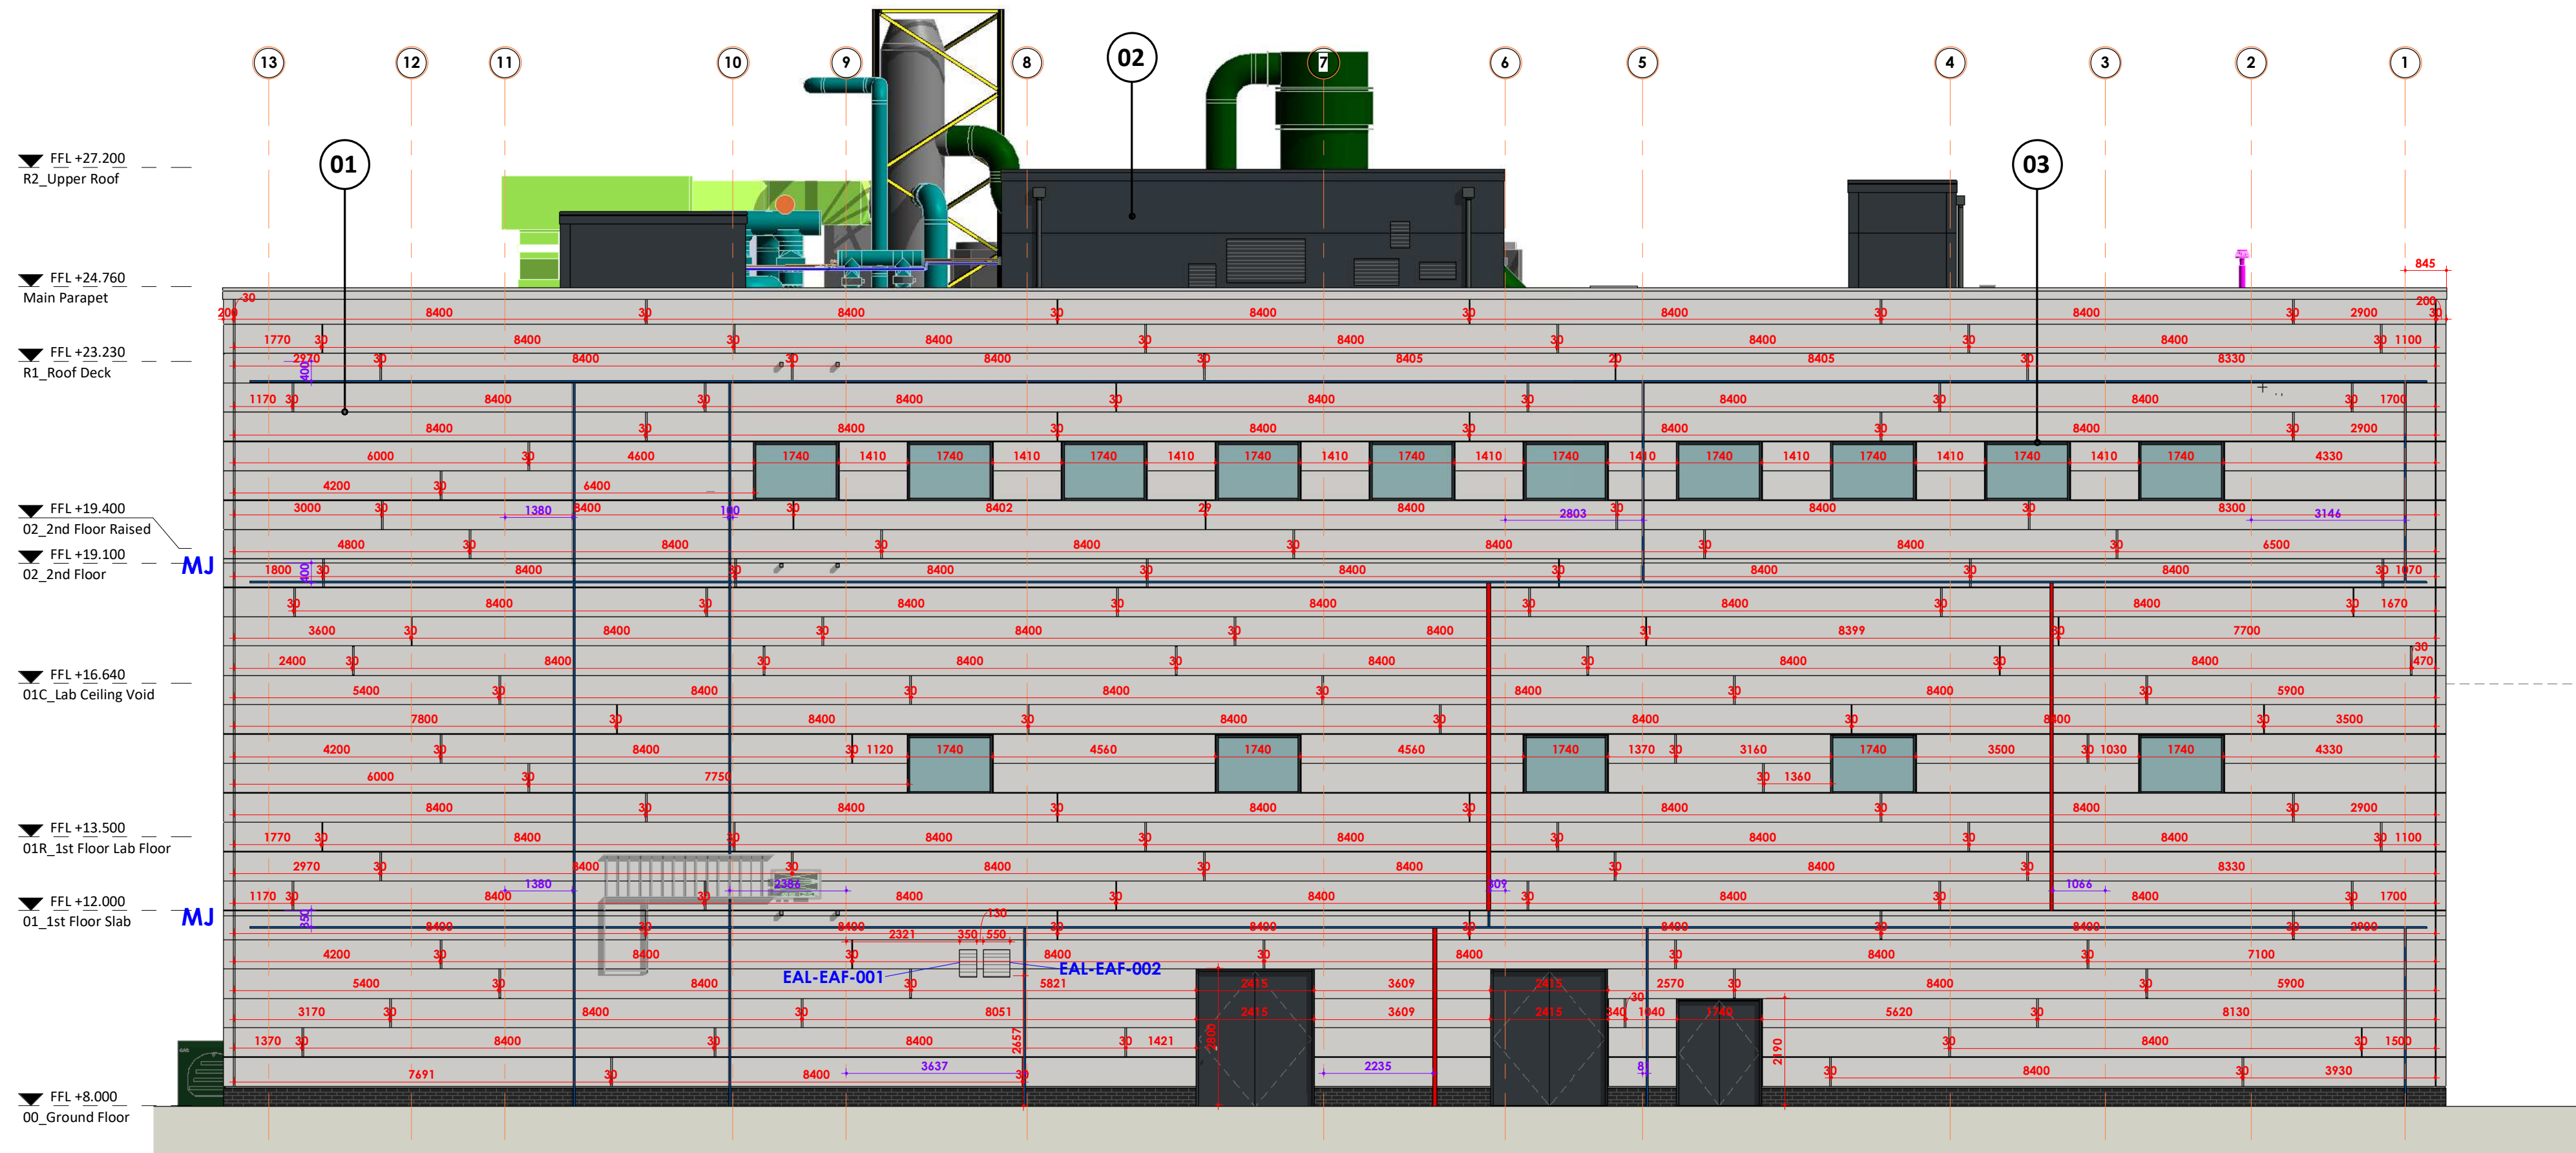

EAST ELEVATION
1 : 100

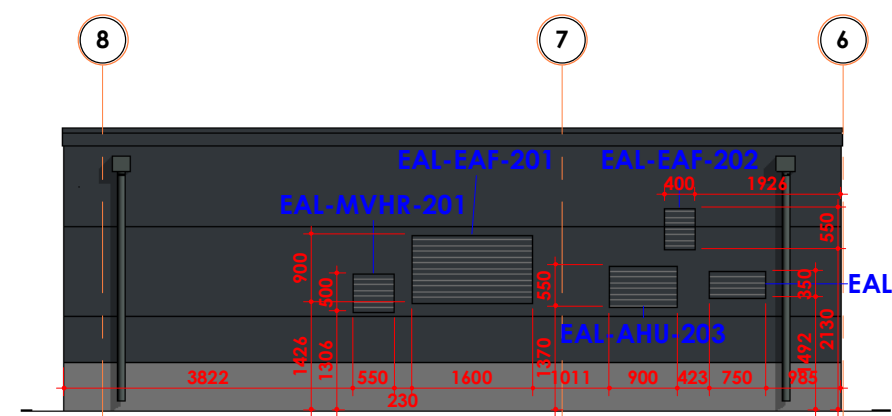

EAST ELEVATION NARROW SERVICES POP UP
1 : 100

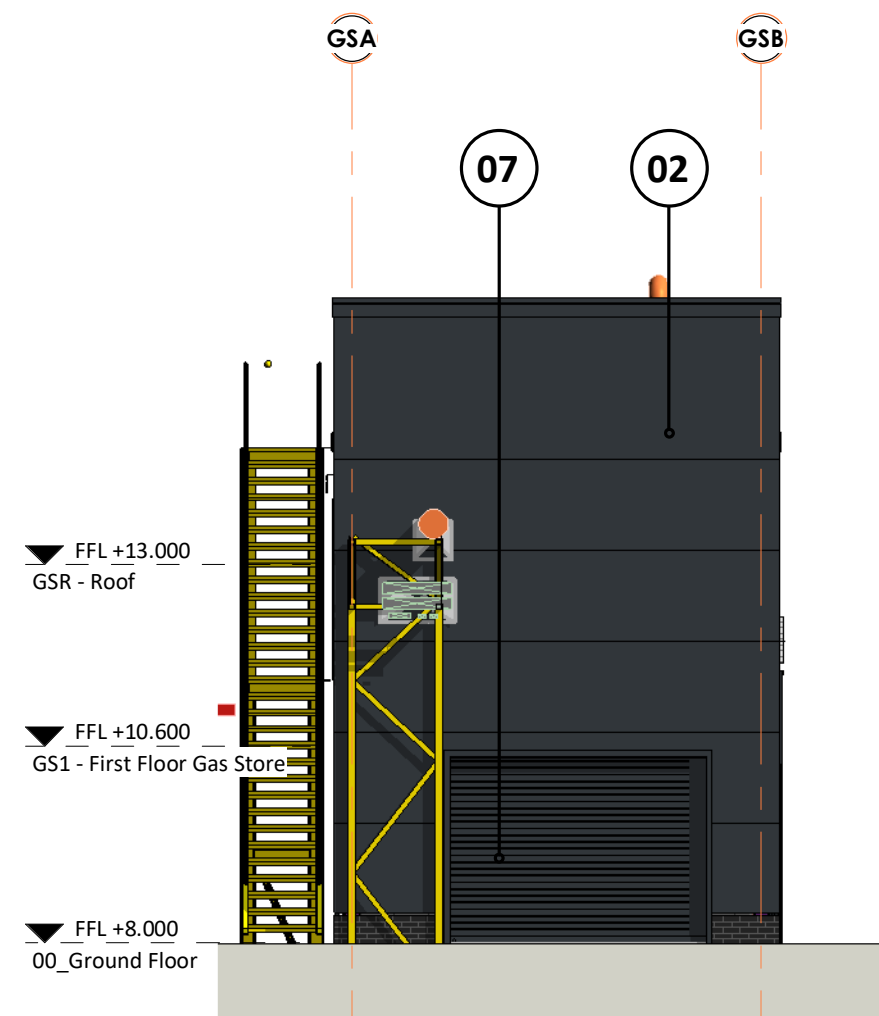

GDB WEST ELEVATION
1 : 100

Responsibility is not accepted for errors made by others in scaling from this drawing.
All construction information should be taken from figured dimensions only.

0mm 50mm 100mm

- FFL +27.200
R2_Upper Roof
FFL +24.760
Main Parapet
FFL +23.230
R1_Roof Deck
FFL +19.400
O2_2nd Floor Raised
FFL +19.100
O2_2nd Floor
FFL +16.640
O1C_Lab Ceiling Void
FFL +13.500
O1R_1st Floor Lab Floor
FFL +12.000
O1_1st Floor Slab
FFL +8.000
O0_Ground Floor

RED HATCHED TONE
TO BE METAL
CASSETTE AS DWG
41063

03
05

A	C100	23.04.21	LOUVRE SIZE AND POSITIONS CHANGED IN LINE WITH CMB COMMENTS
A	C90	18.03.21	ALL CLADDING CHANGED TO 8.4M LENGTH AND JOINTS REVISED. 200MM SQUARE CORNERS ADDED TO PROJECTED FINIS. SETTING OUT DIMENSIONS ADJUSTED AND ADDED
A	C85	23.02.21	CAVITY BARRIERS ADDED
A	C76	03.02.21	LOUVRES AND IDENTIFICATION ADDED
A	C69	14.01.21	ADDITIONAL GDB ELEVATIONS ADDED
A	C62	11.12.20	CLADDING STAGE 5 - CONTRACTORS COMMENTS REVISIONS
S4	P32	22.08.20	STAGE 4B ISSUE
S4	P23	08.06.20	STAGE 4A VE REVISIONS
S4	P20	06.03.20	STAGE 4A ISSUE
S1	P4	11.12.19	Planning Pre-Application Drawing Issue

STATUS	REV	DATE	DESCRIPTION	REVISED BY
CLIENT				RC
Swansea University				CHECKED BY PW
				ORIGINATOR NO 152296

CONSULTANT
STRIDE TREGLOWN
www.stridetreglow.com © Stride Treglow Limited 2019
PROJECT
CISM
SU Bay Campus

DRAWING TITLE
Proposed Elevations North and East (Sheet 01)

SUITABILITY STATUS A : CONSTRUCTION ISSUE	SCALE As indicated @ A1
PROJECT ORIGINATOR ZONE LEVEL TYPE ROLE CLASS NUMBER CISM-STL-XX-XX-DR-A-ZZZZ-20001	REVISION C100