
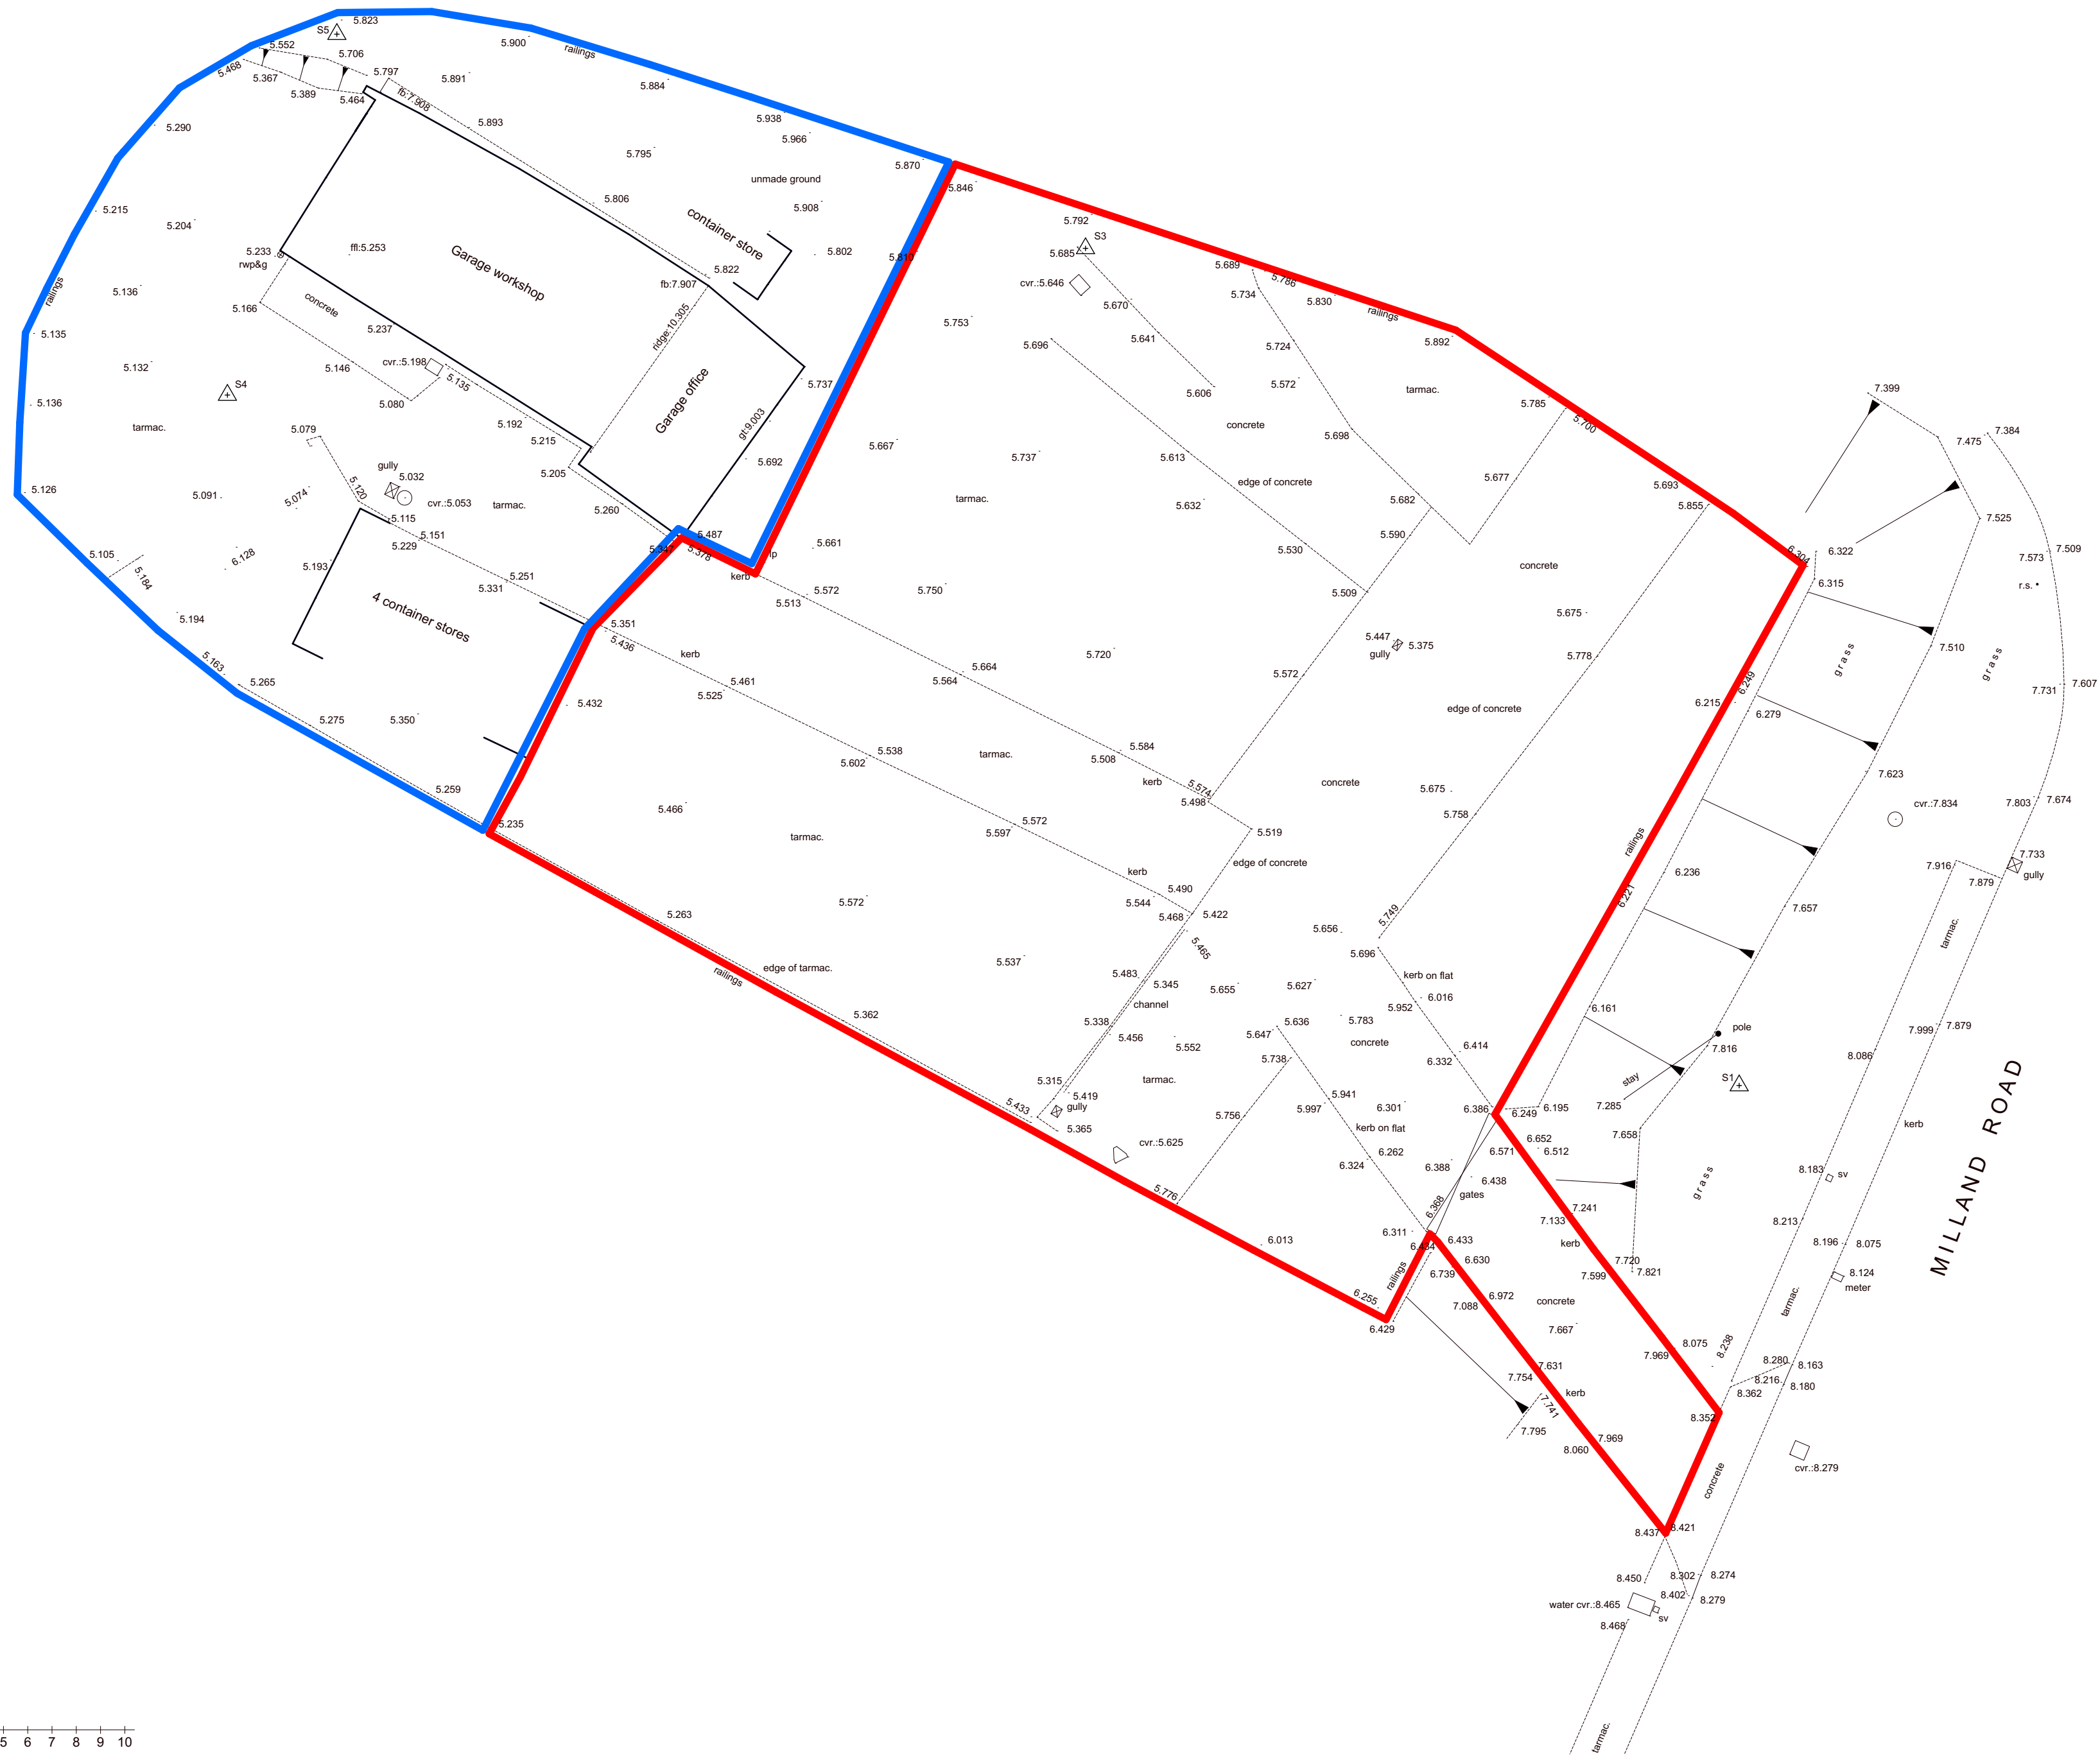


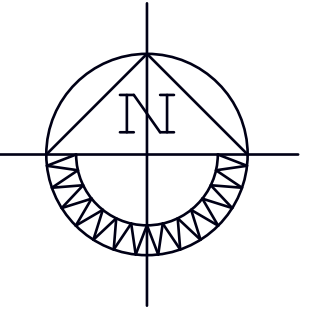

Scale 1 / 200 @ A2
0 1 2 3 4 5 6 7 8 9 10

MIKE SAUNDERS MOTORS,
MILLAND ROAD, NEATH
Mike Saunders

**Scheme Design:
Existing Site Plan**

Date: April 2021
Scale: 1:200 @ A2
Drawing Number: 2126-02