



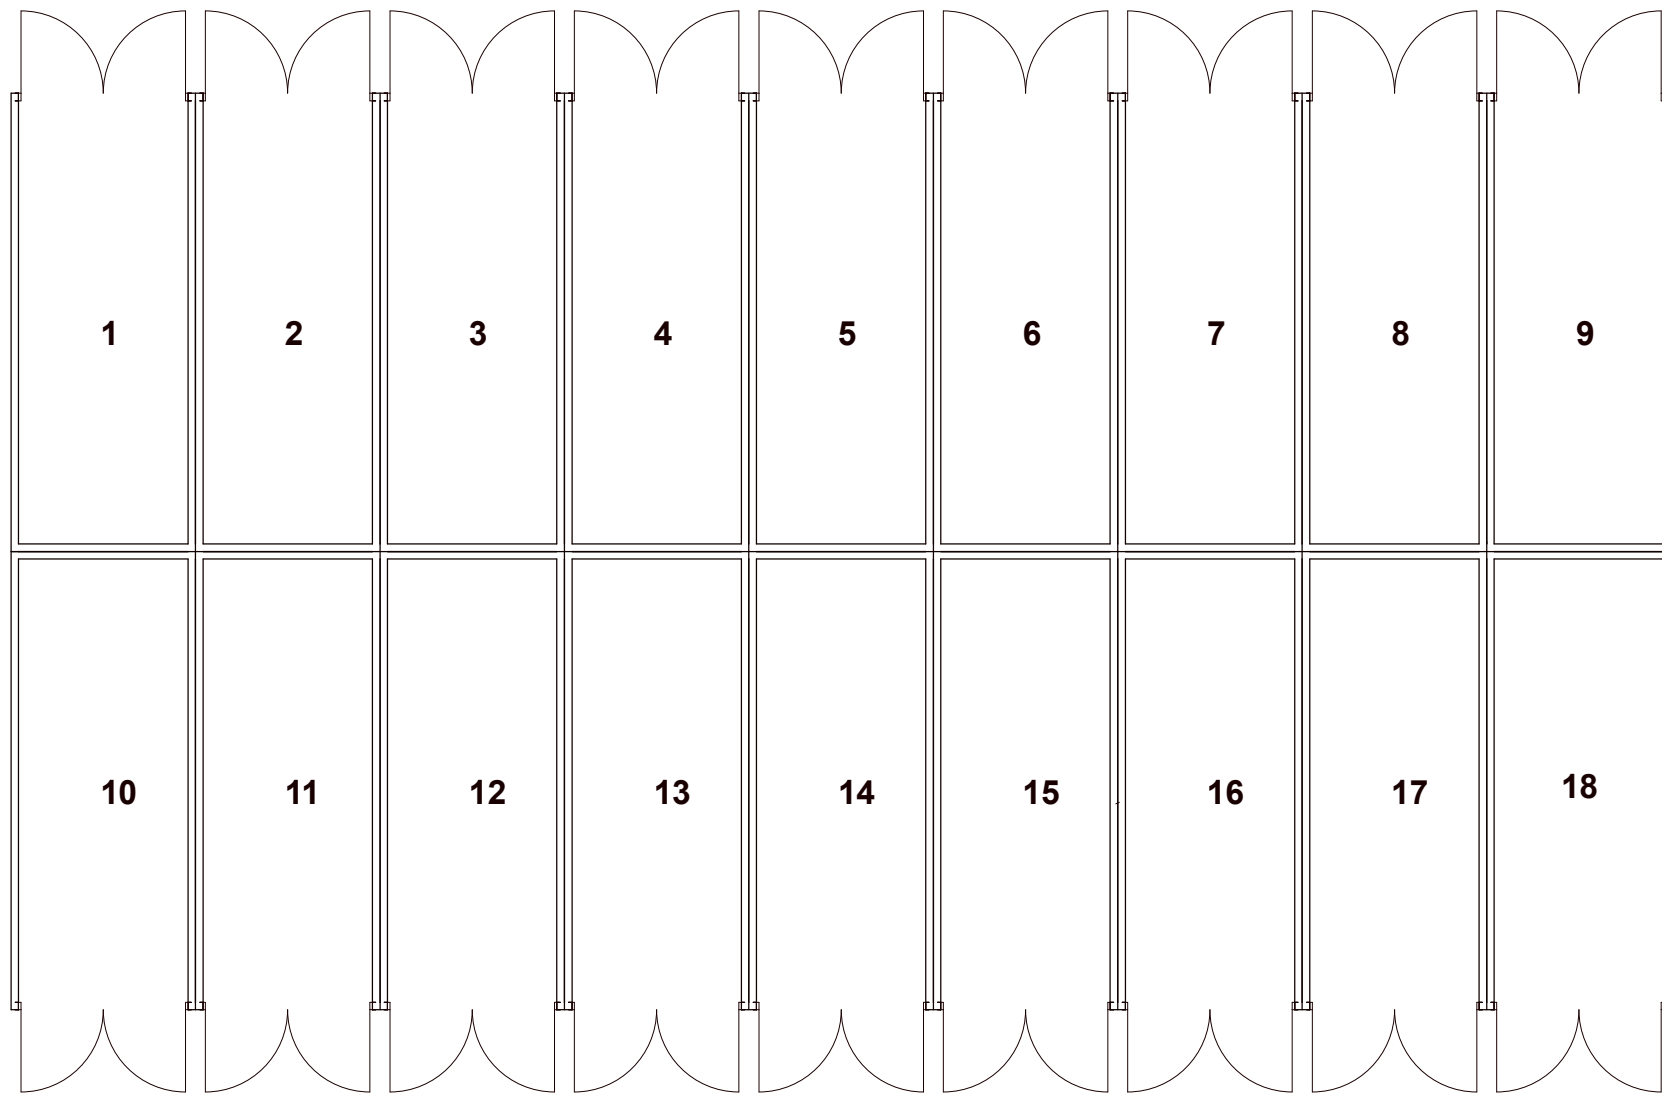

Floor Plan

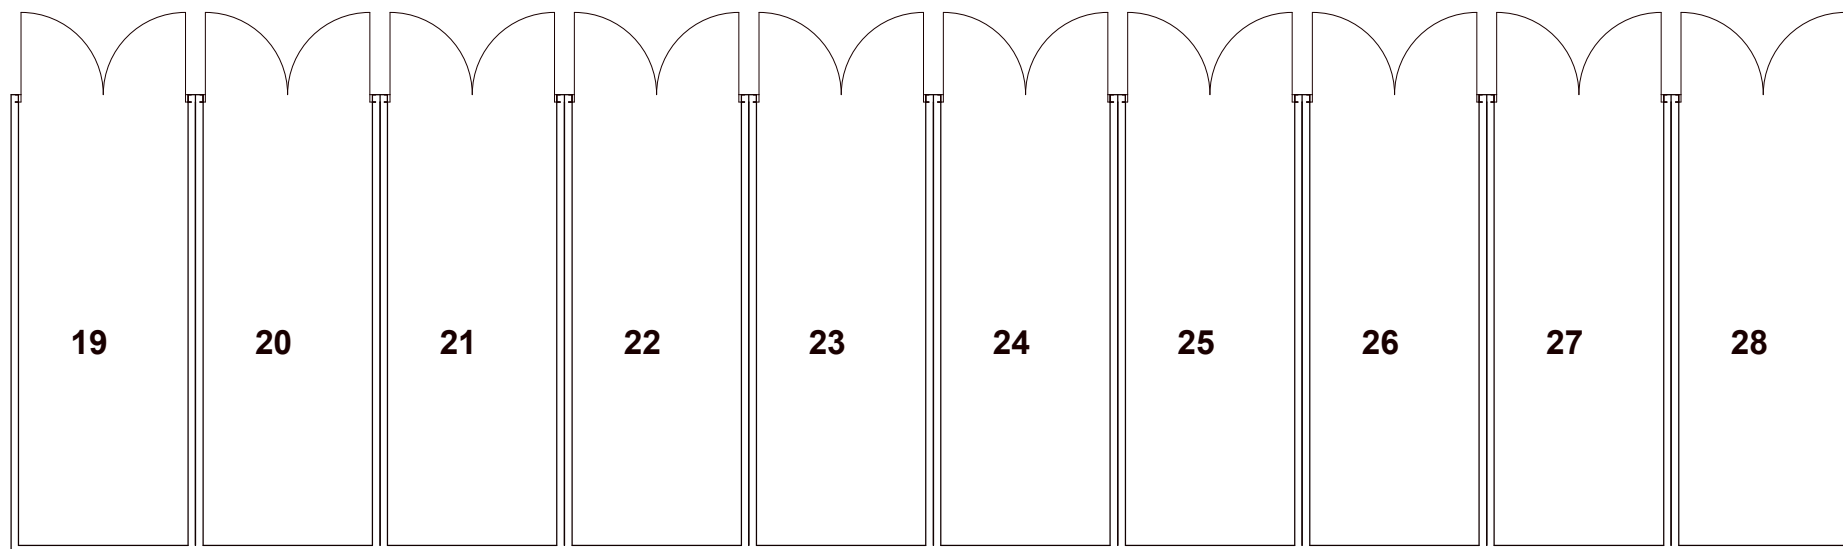

Floor Plan

Scale 1 / 100 @ A3



MIKE SAUNDERS MOTORS,
MILLAND ROAD, NEATH
Mike Saunders

**Scheme Design: Proposed
Floor Plans**

Date: May 2021

Scale: 1:100 @ A3

Drawing Number: 2126-04

