


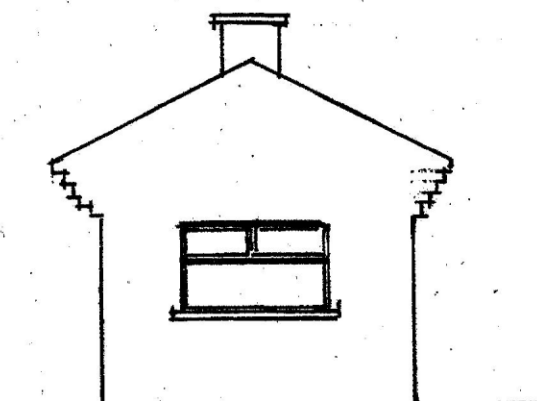


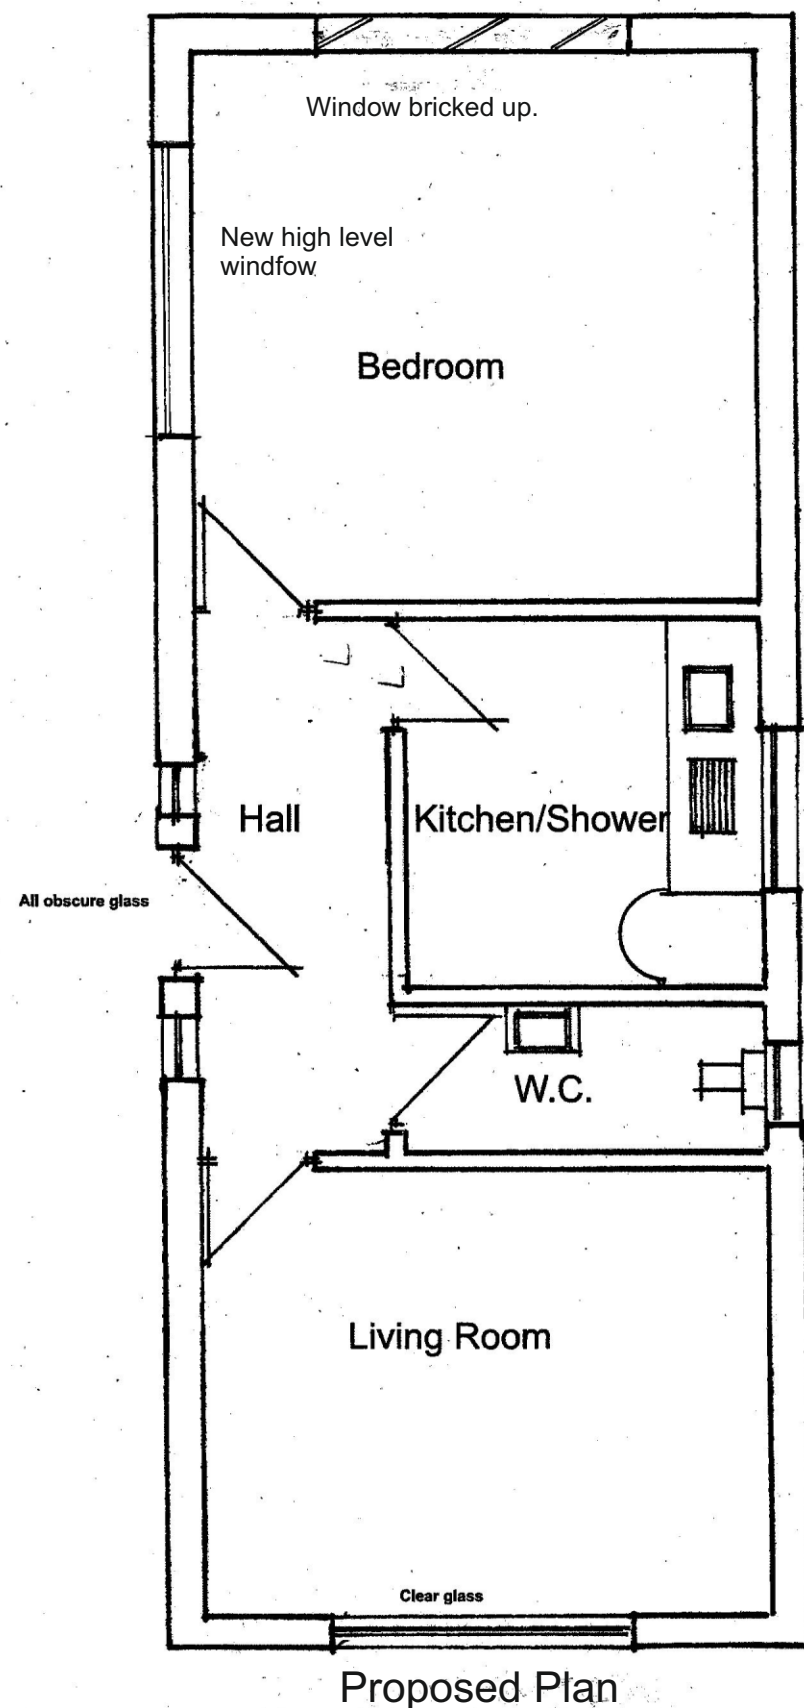


Proposed North East

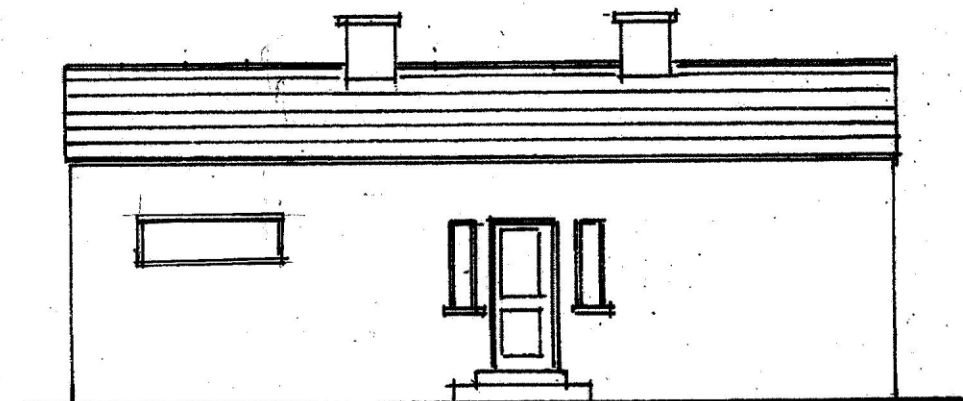

Proposed South East

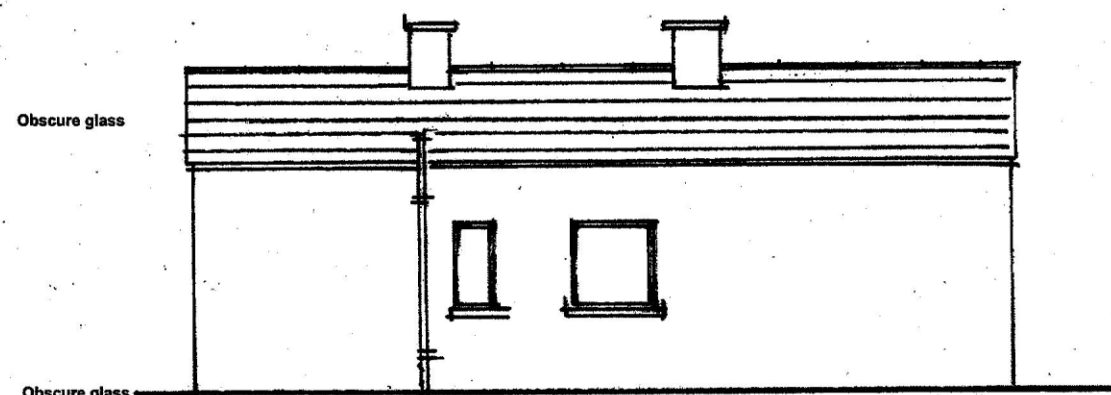


Proposed North West

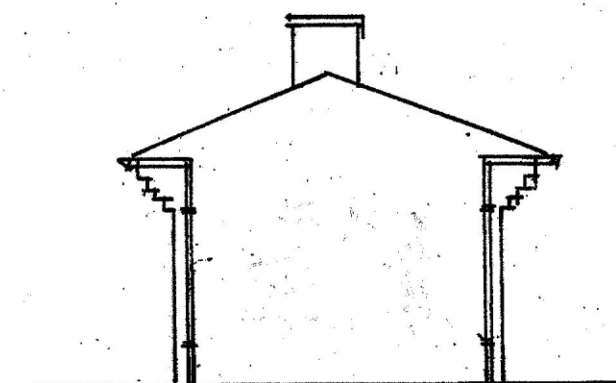

Proposed West

Note:

Front garden to be enclosed with a new Wicket fence and matching 1.00 metre wide gate.

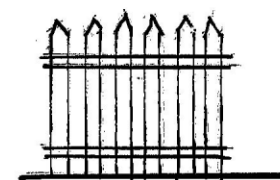

Detail of Wicket fence.

Ron Bagshaw & Associates Ltd.

Architectural Design & Planning Consultants



Wood Field House
1b Rosser Terrace
Cilfrew
Neath, SA10 8LH

Contact Details -
01639 632822 (Office)
07870 863859 (Mobile)
mail@ronbagshaw.co.uk

Drawing No: LT/2021/04/A

Scales: 1:100 + 1:50 @ A3

Date: June 2021

Revision A: Brick up window to west elevation, new window to the side and front area as a garden

Proposal: COU from A1 to C3.

Location: 148A Margam Road, Margam, Port Talbot SA13 2BW.

Client: Miss Leah Thomas, 3 Llewellyn Close, Taibach, Port Talbot SA13 2TY.

Title: Proposed plan and elevations.