

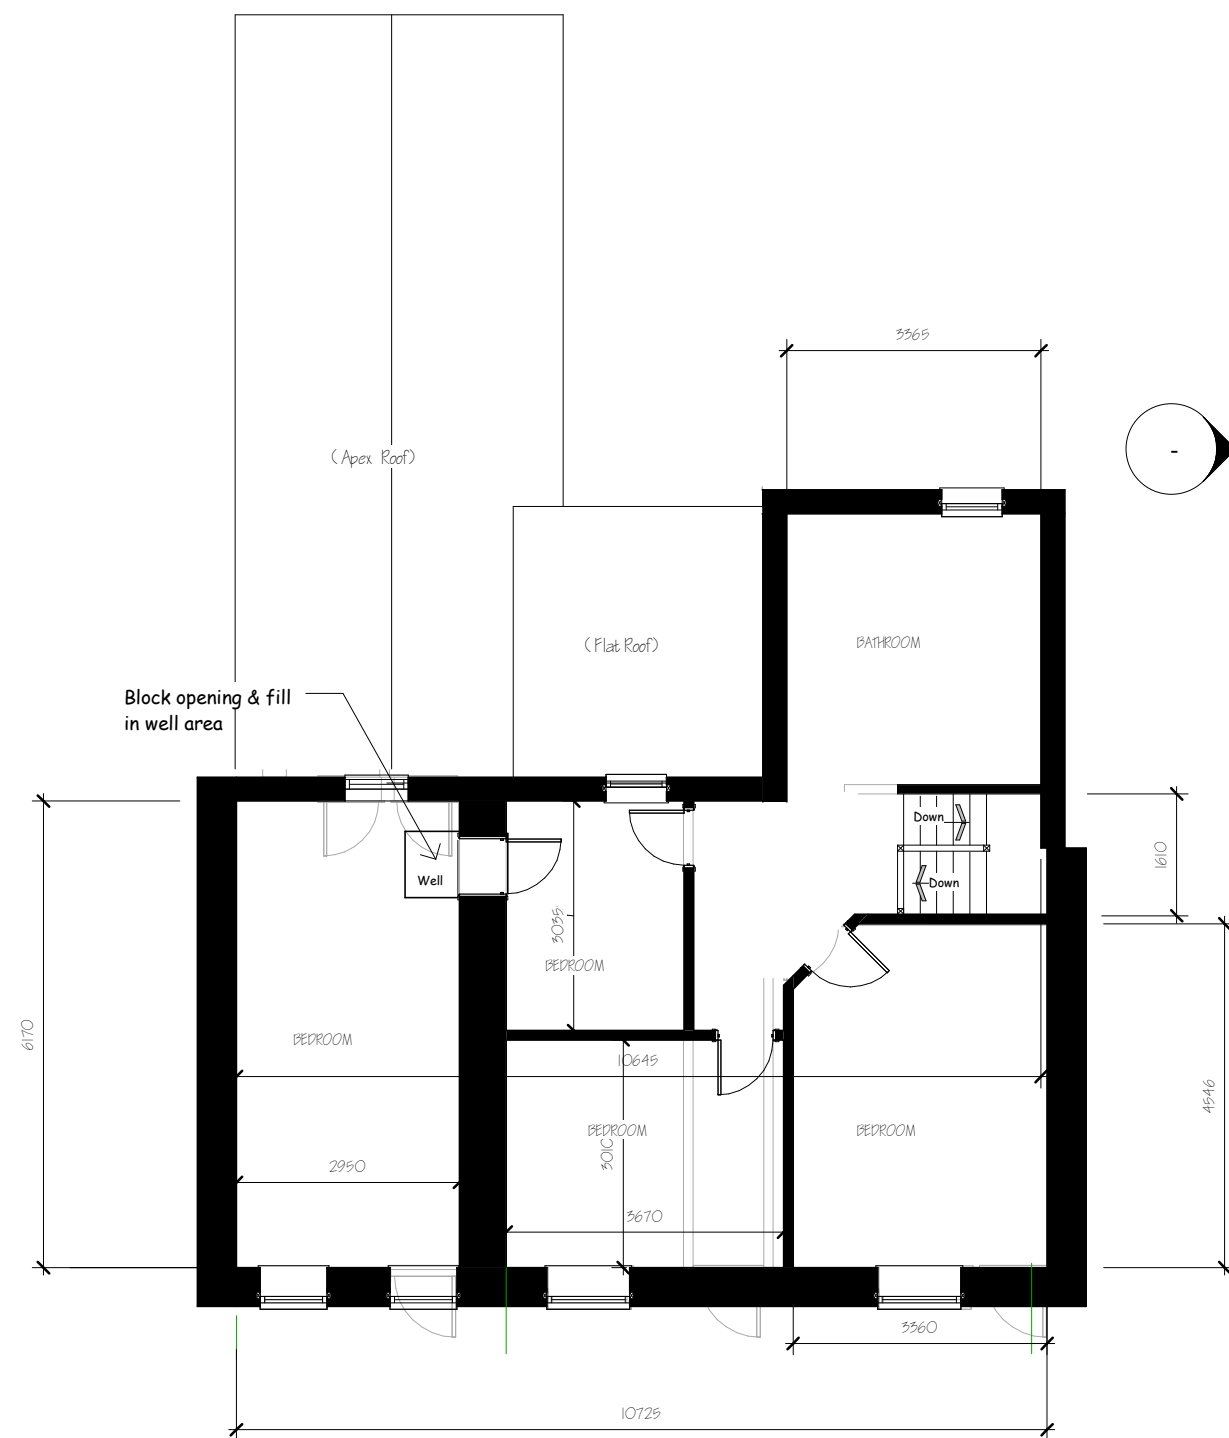


 

FIRST FLOOR PLAN

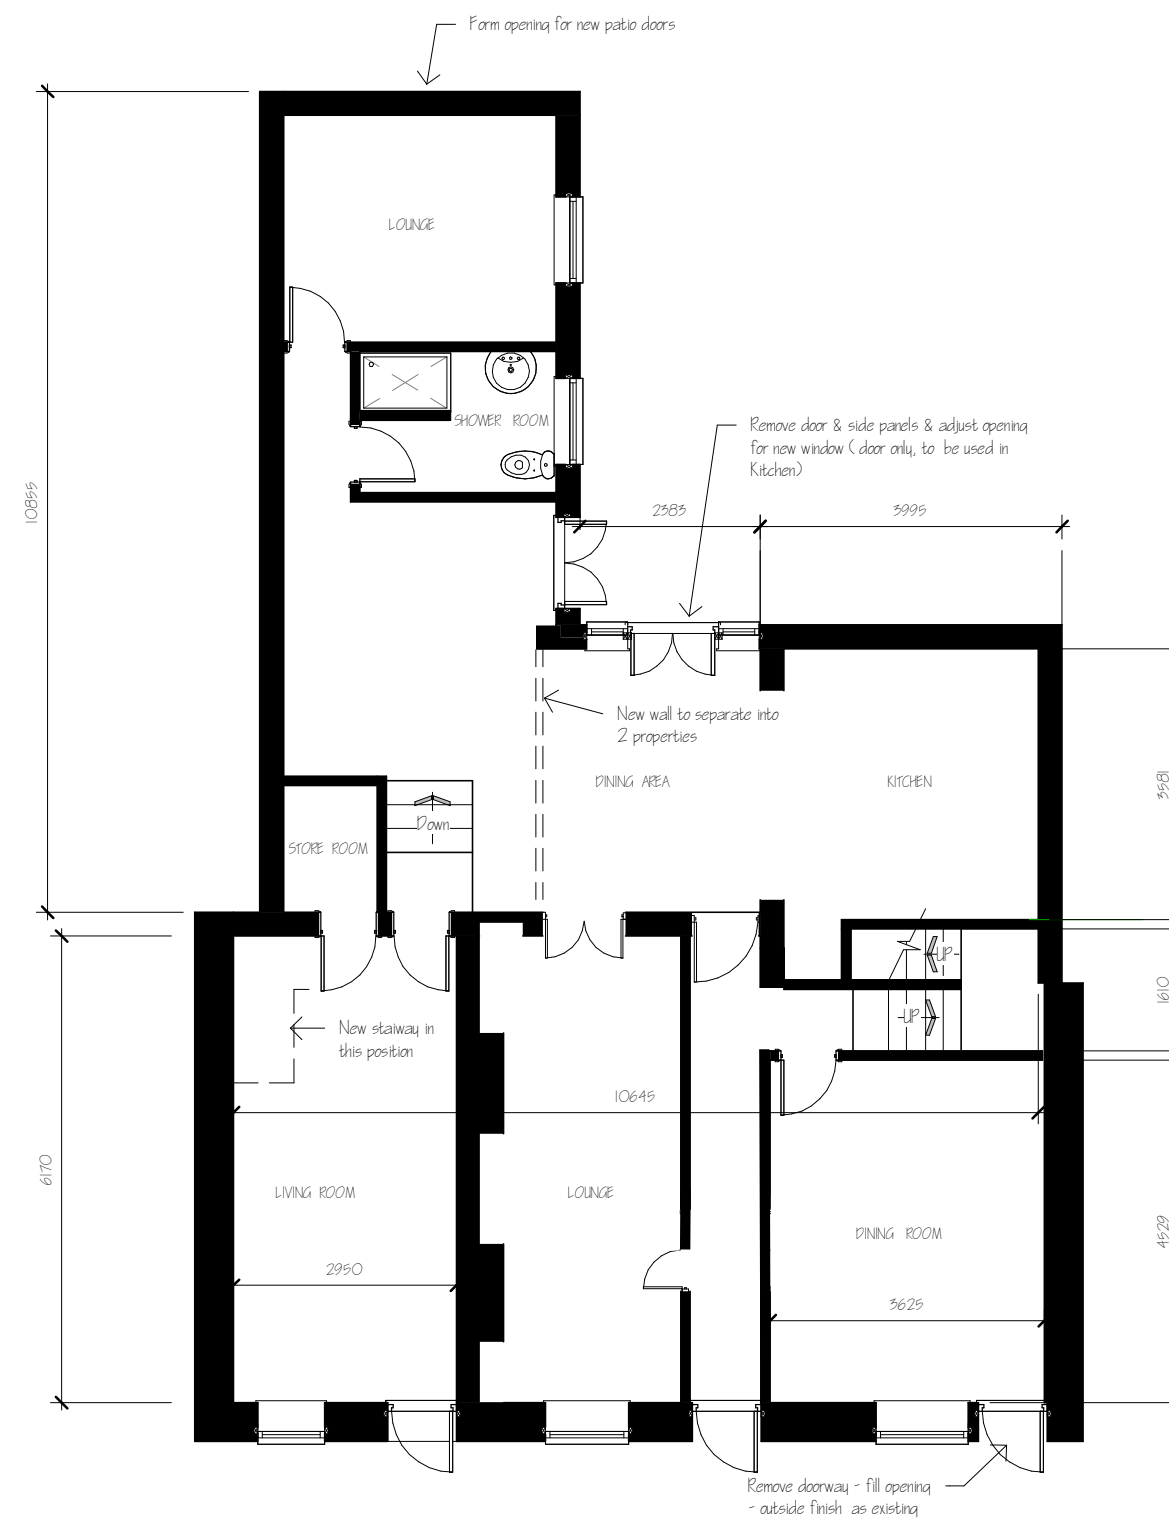

GROUND FLOOR PLAN

Rev A Double doors added to front lounge side wall

DG 25 05 21

PROPOSED ALTERATIONS at 61 HIGH STREET, PONTARDAWE, SWANSEA

EXISTING FLOOR PLANS	Date 07 05 21	Dwg No 2101/3	REV A
	Scale 1:1250		
	Drawn DG		