

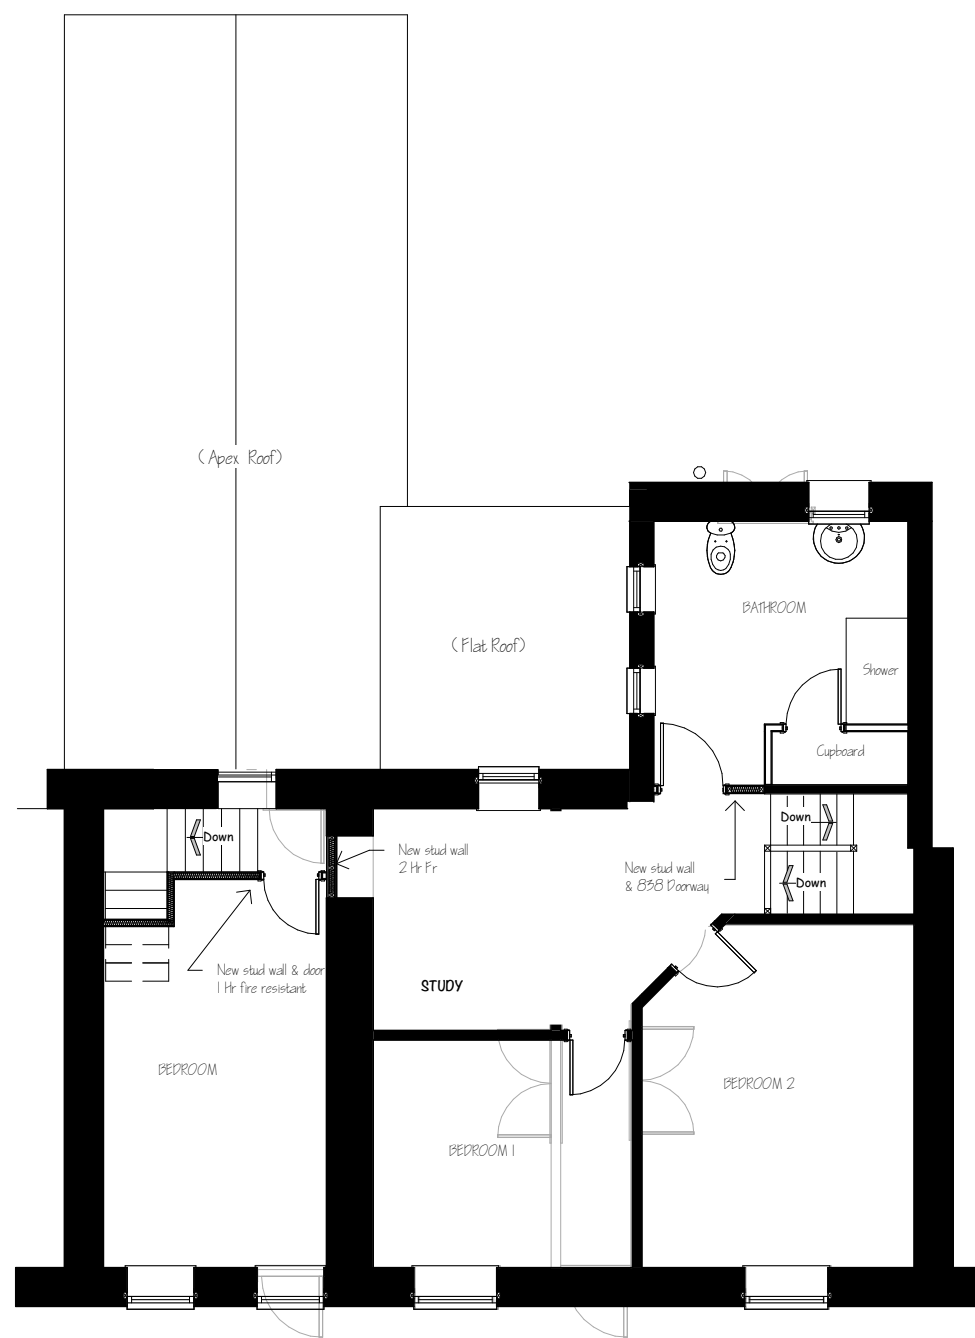
 


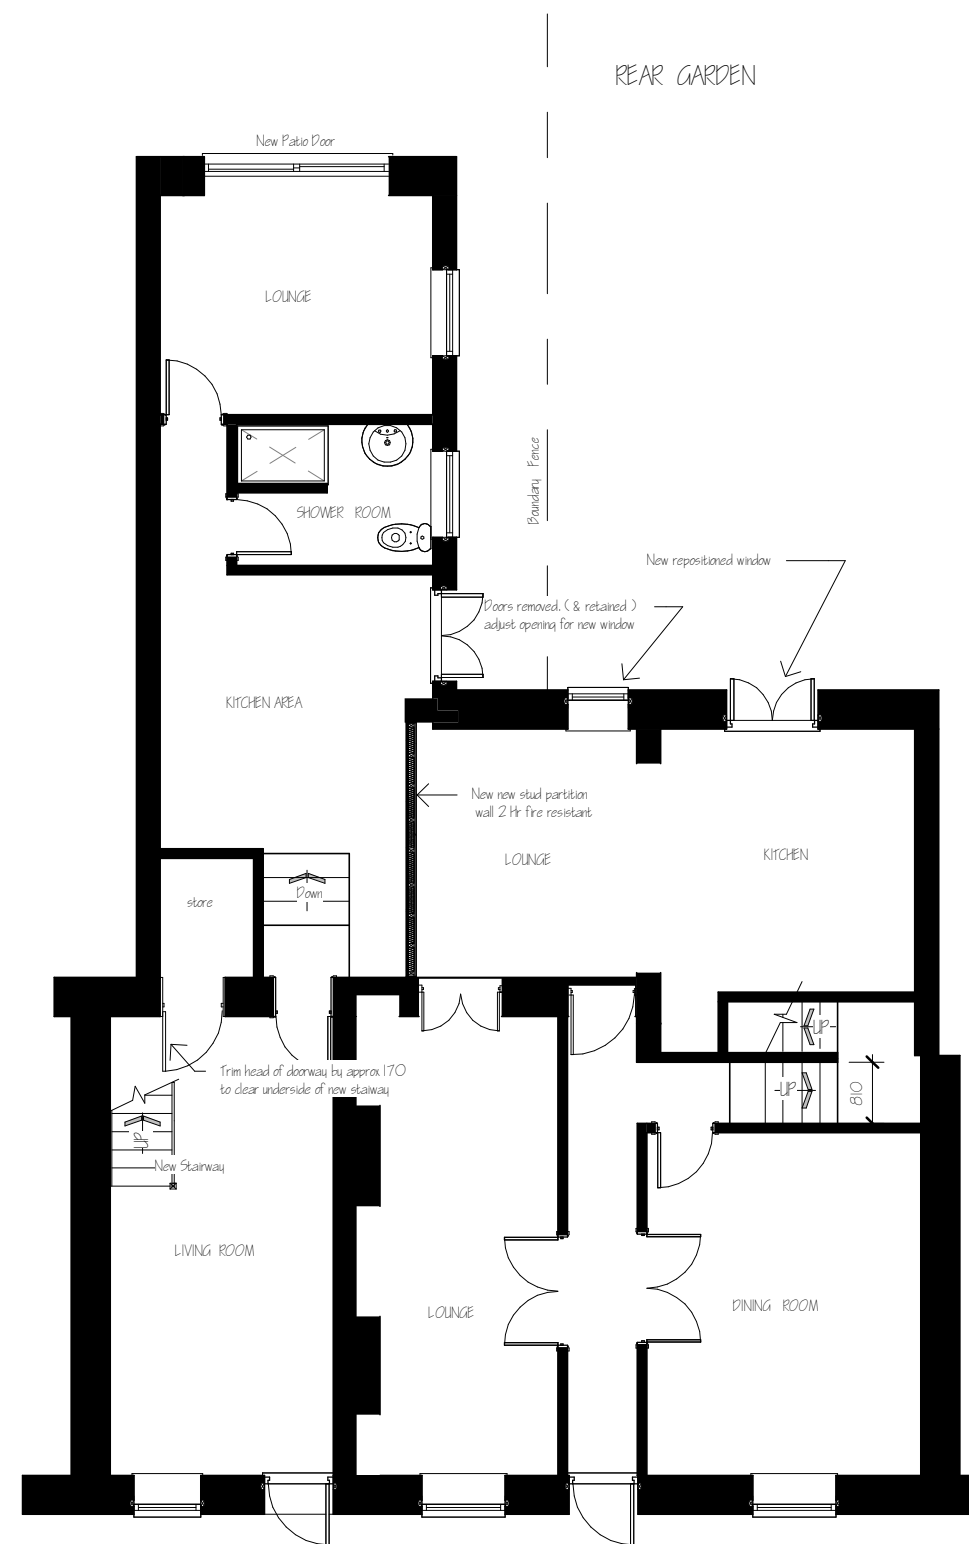

FIRST FLOOR PLAN

 

GROUND FLOOR PLAN

Rev B Window added to rear Lounge

DG 25 05 21

Rev A Double doors with side panels removed from Lounge. Double doors to be used in kitchen

DG 11 05 21

PROPOSED ALTERATIONS at
61 HIGH STREET, PONTARDAWE, SWANSEA

PROPOSED FLOOR-PLANS

Date 07 05 21
Scale 1:100
Drawn DG

Dwg No
2101/5

REV
B