


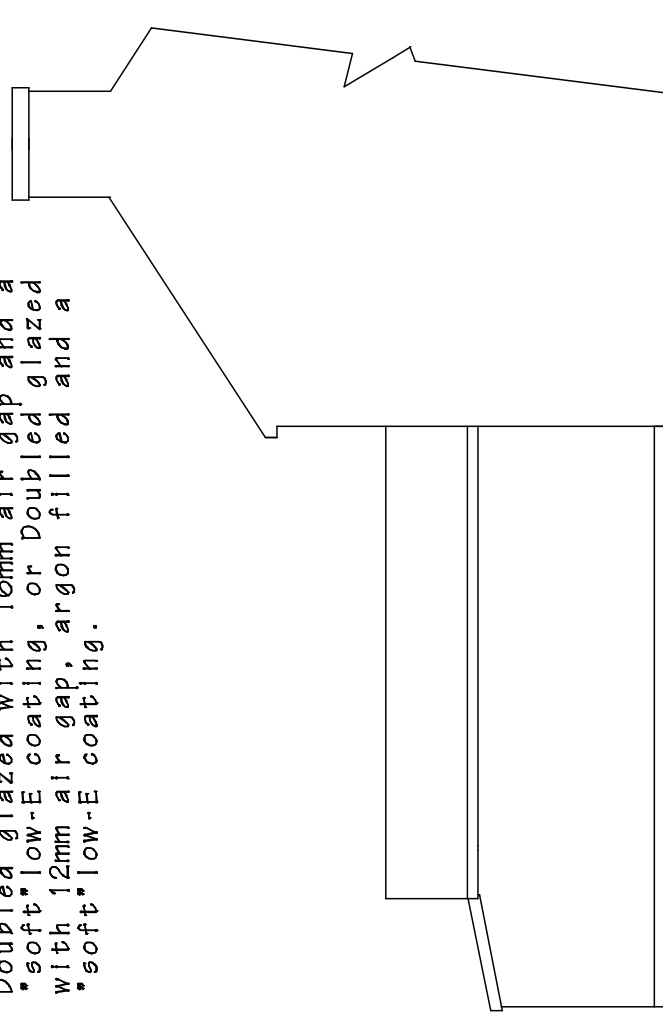
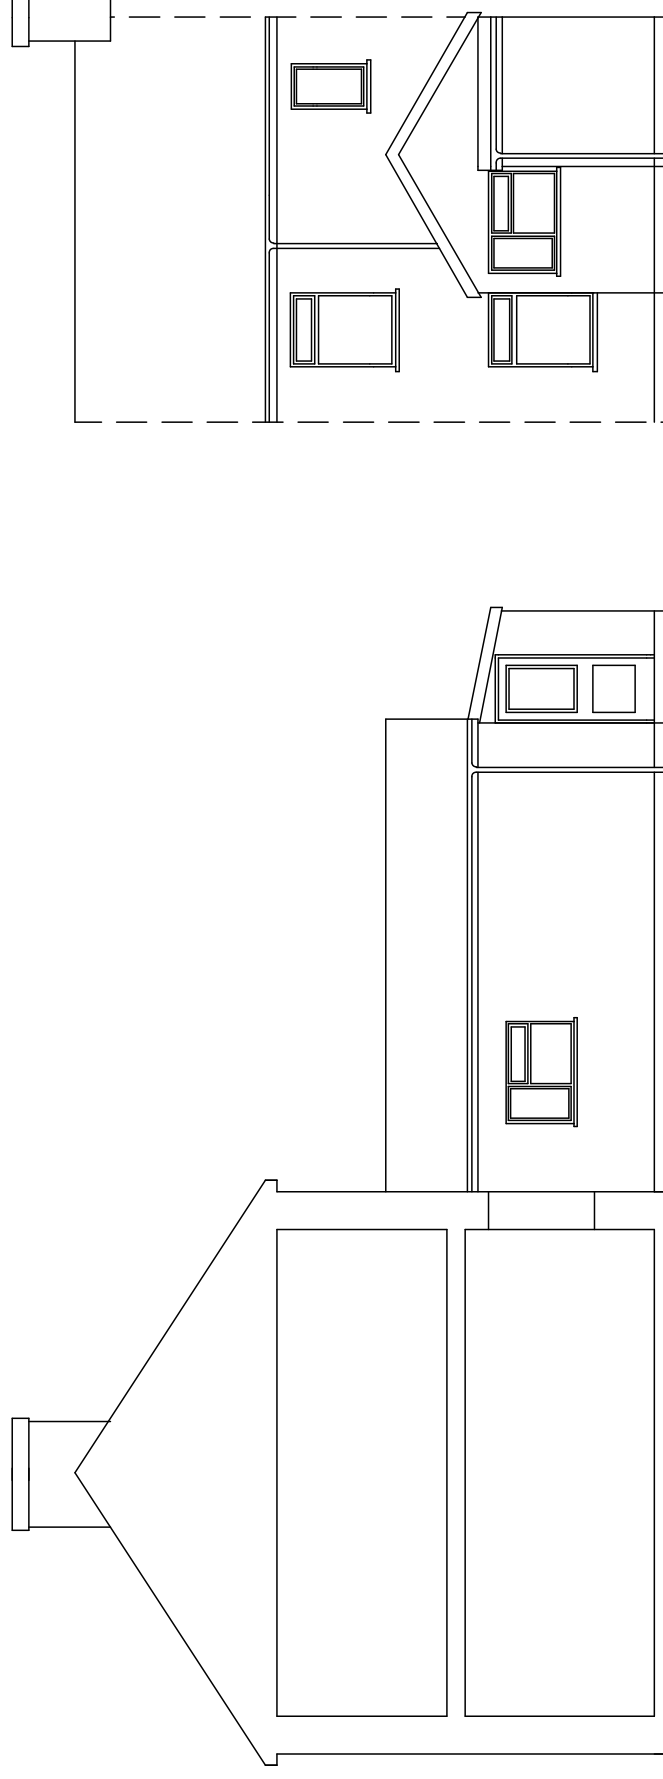


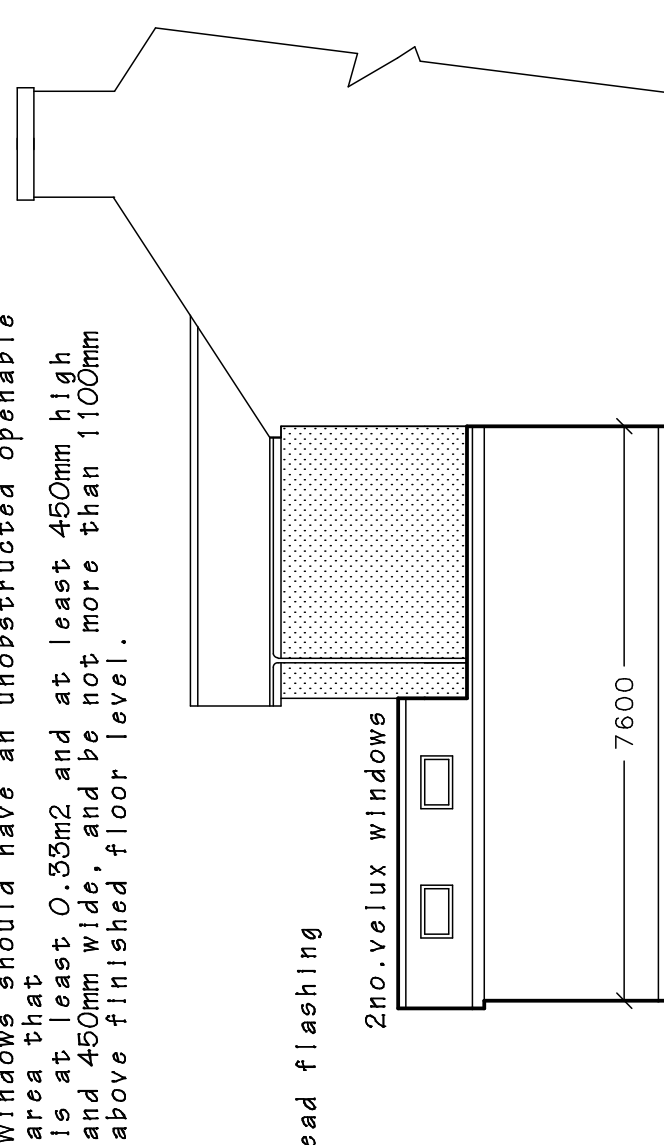

EXISTING SIDE and REAR ELEVATIONS

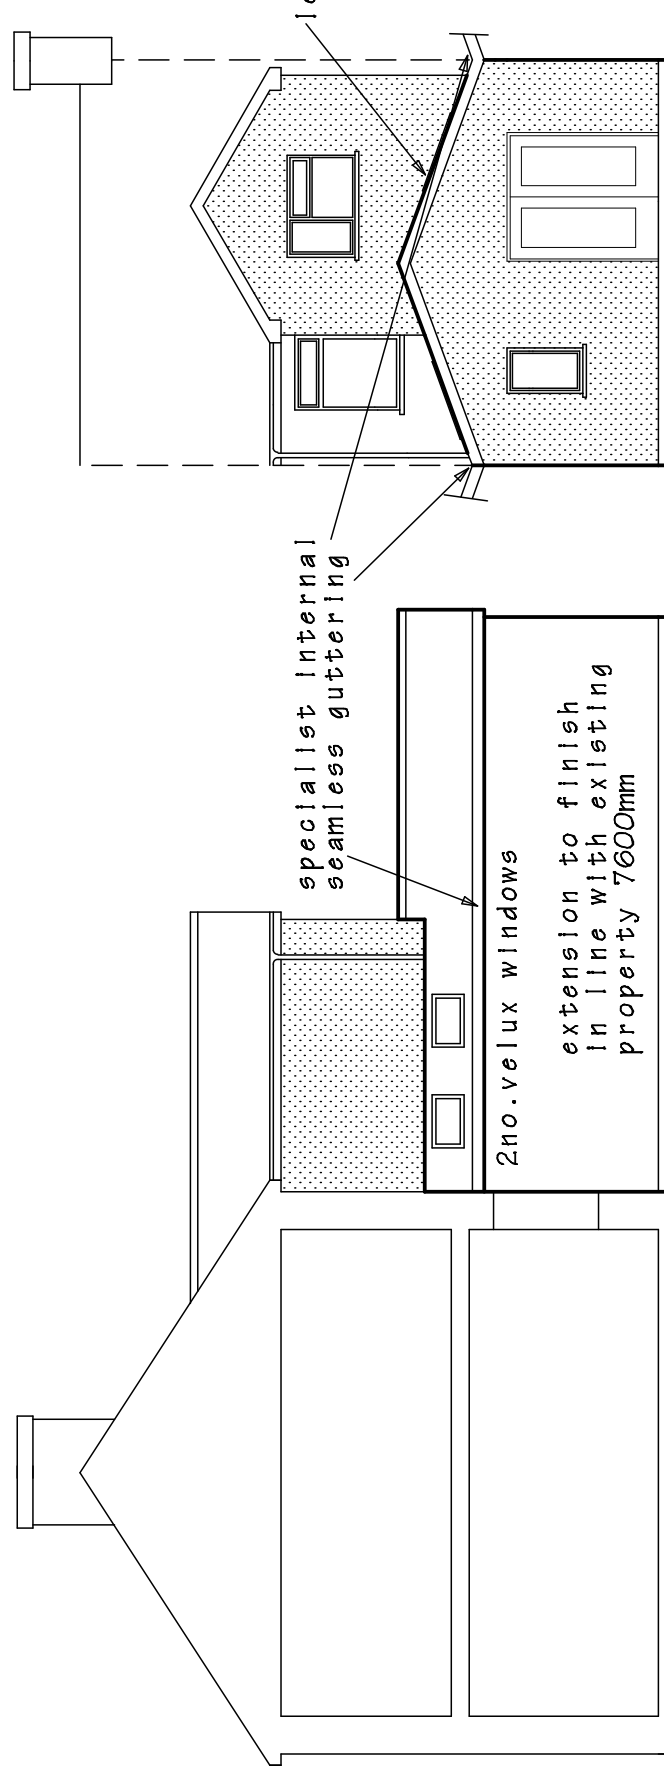

PROPOSED SIDE and REAR ELEVATIONS

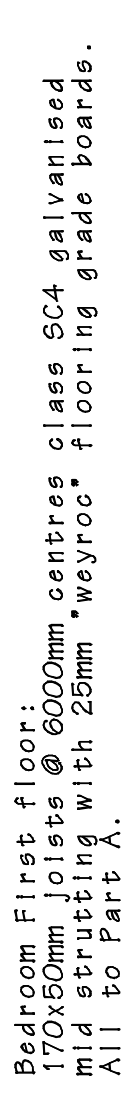

DRAWING TITLE

EXISTING and PROPOSED ELEVATIONS

SCALE 1 to 100 @ A3	DATE May 2021.	DRAWING No. 2021/01
------------------------	-------------------	------------------------

DO NOT SCALE DRAWING. FIGURED DIMENSIONS ONLY TO BE USED.
DISCREPANCIES TO BE REPORTED IMMEDIATELY.