



SIDE TO APRON AREA

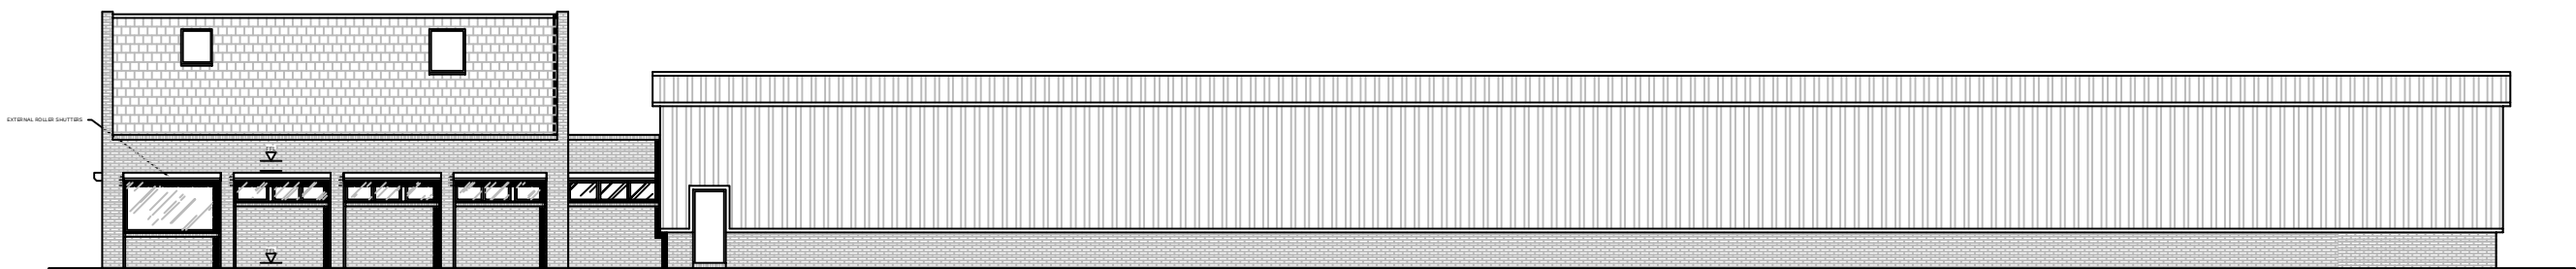

SIDE ELEVATION



FRONT ENTRANCE ELEVATION

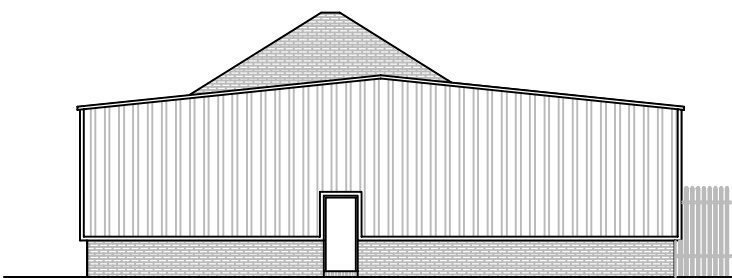

REAR ELEVATION

|   |                            |          |          |
|---|----------------------------|----------|----------|
|   |                            |          |          |
| Rev   | Description                | Date     | Initial  |
| Project   |                            |          |          |
| UNIT 2, GILBERSTON COURT, ALLOY INDUSTRIAL ESTATE, PONTARDAWE   |                            |          |          |
| Title   |                            |          |          |
| EXISTING ELEVATIONS   |                            |          |          |
| Date   | APR. 2021                  | Drawn    | MIS      |
| Scales(s)   | 1:200 @ A3                 | Issue    | PLANNING |
| Dwg No   | 21/848/05                  | Revision |          |
| Disk   | Allo_Ind_Estate_Build2.dwg |          |          |
| <div></div>   |                            |          |          |
| 69 Walter Road, Swansea. SA1 4QA - Tel: 01792 648380   |                            |          |          |
| <div><div>This drawing and the works shown are the copyright of SGW Planning and may not be amended or reproduced without express written permission. No liability will be accepted for amendments made by a third party.</div><div>Dimensions where shown should be read and not scaled.</div><div>Dimensions where shown should be confirmed on site.</div><div>Any discrepancies should be notified as soon as possible.</div></div> |                            |          |          |
| A3   |                            |          | C        |