


DYNEVOR ROAD

NOTES.

1. Only figured dimensions to be used. Do not scale from this drawing.

801

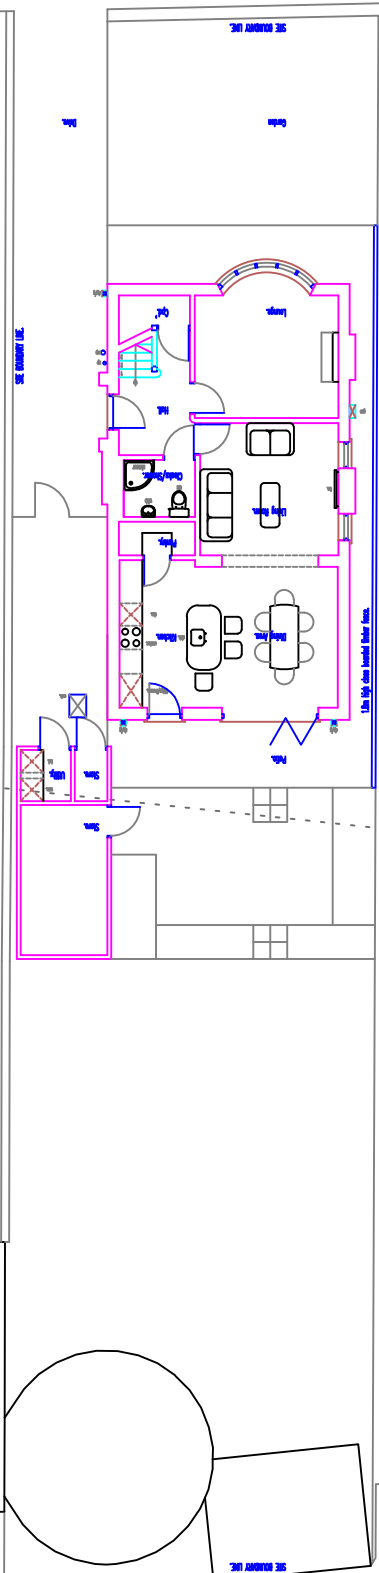

DATE	DESCRIPTION

GILLIES, HENNING & ASSOCIATES.
ARCHITECTURAL

55 GOWNS GRANGE ROAD • BOSTON FERRY • NEATH • SK11 2UN
TELEPHONE: 01453 770319 • MOBILE: 07851 781179 • E-MAIL: gha@gha.co.uk

Project Title:
**PROPOSED ALTERATIONS AND EXTENSION TO,
113 DYNEVOR ROAD, SKEWEN, NEATH, SA10 6TH.**

Client:
Mr. and Mrs. Ellis.

Drawing Title:
PROPOSED SITE PLAN.

Project Ref: DYNEVORROAD/01	Drawing No.: 03.
Date: May 2021.	Scale @ A3: 1:200
	Revision: