





Reproduced from an Ordnance Survey map with the permission of the
Controller of Her Majesty's Stationary Office.
©Crown Copyright. All rights reserved.

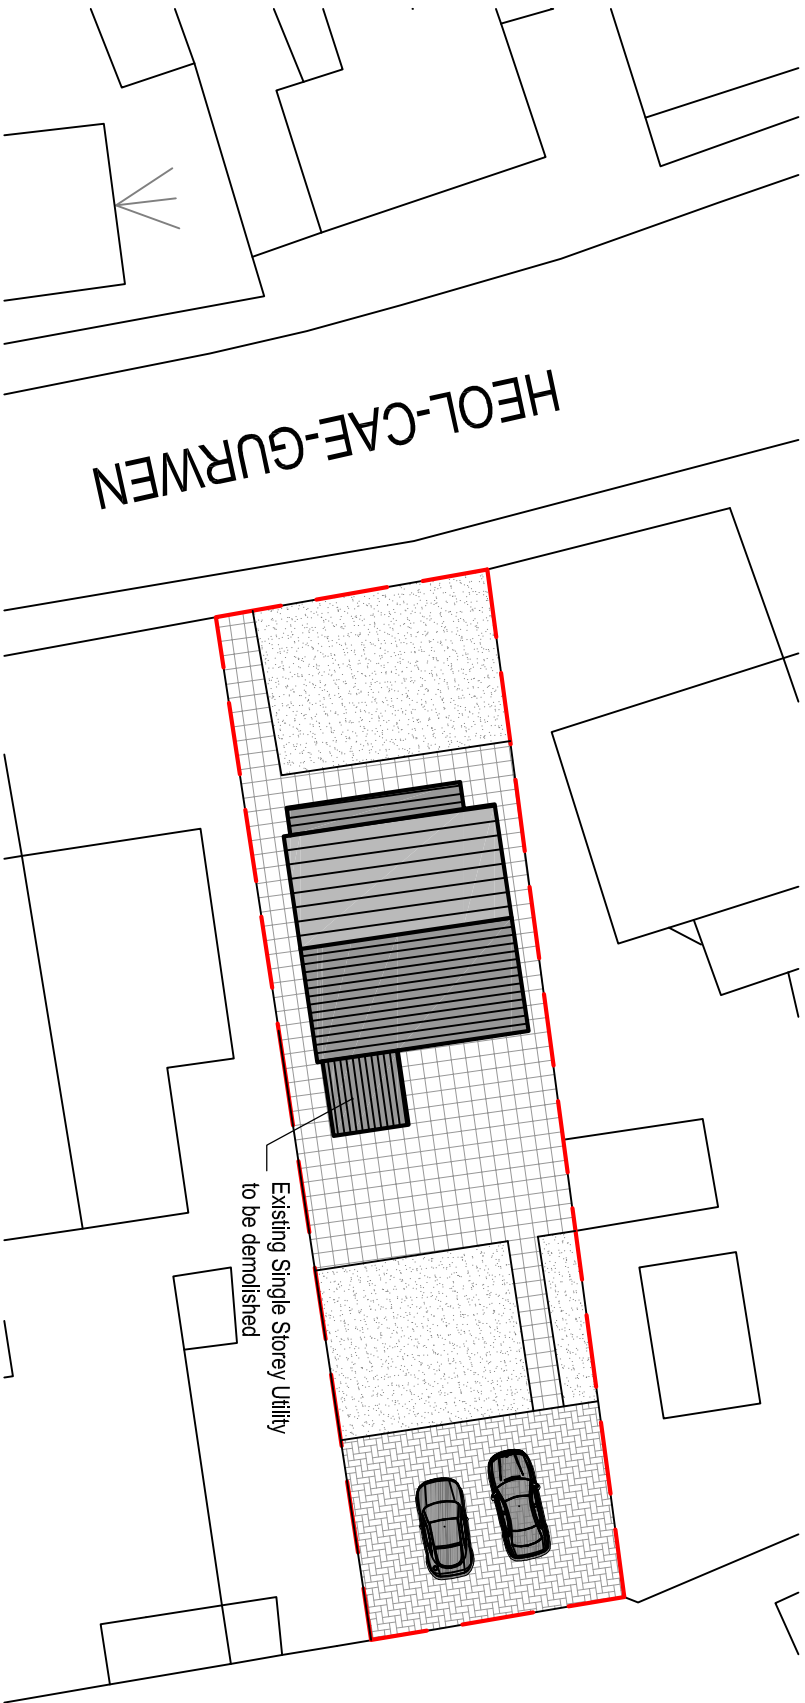

EXISTING SITE PLAN
Scale 1:250

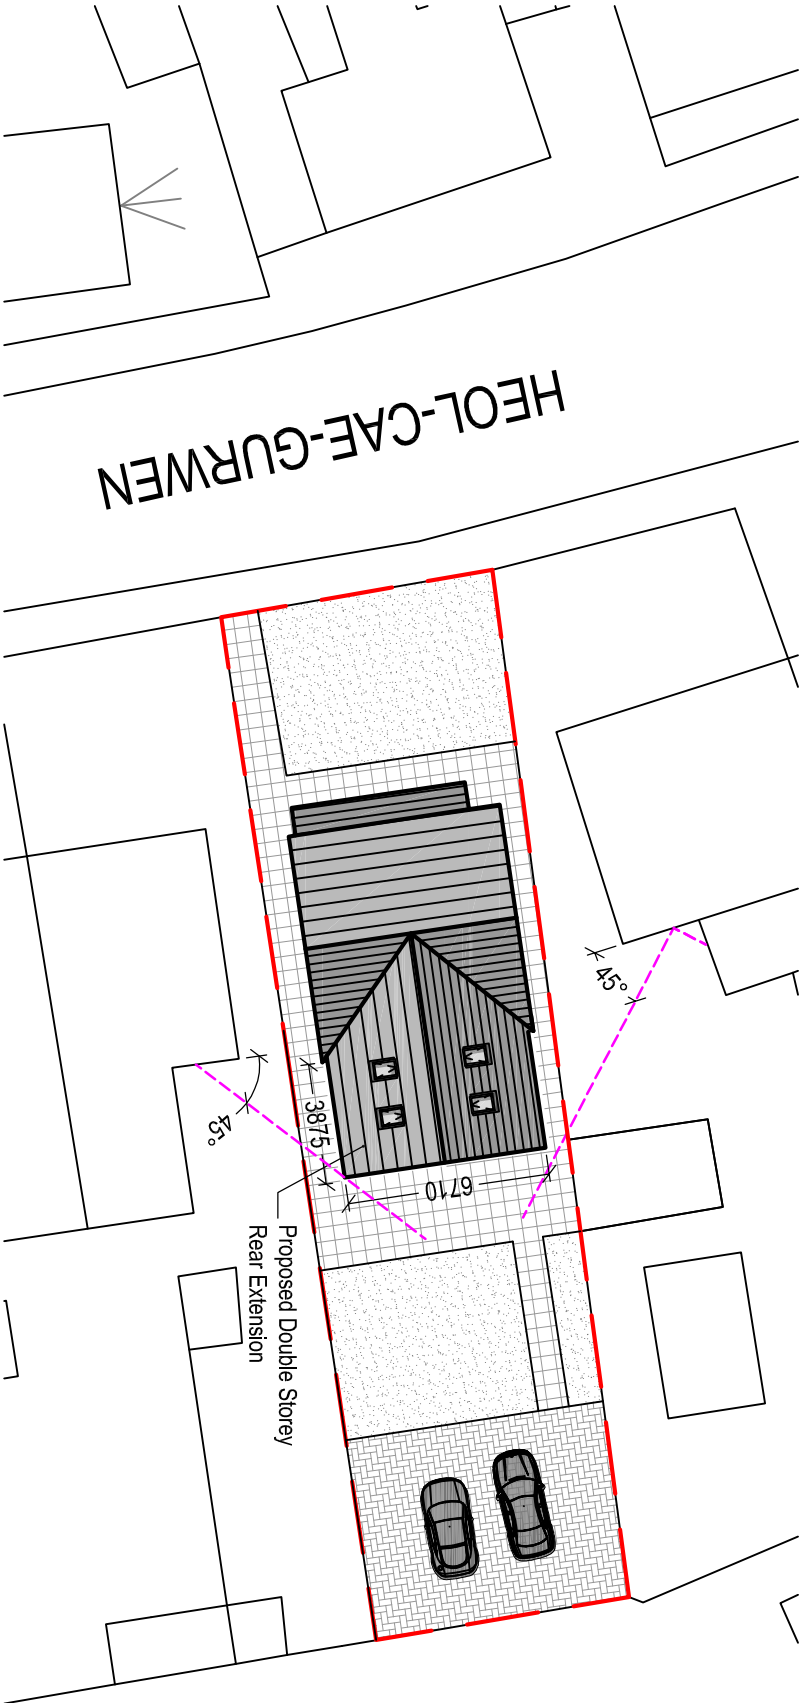

PROPOSED SITE PLAN
Scale 1:250

Client:

Mr & Mrs. M. Hadley
74 Heol Cae Gurwen
Gwaun Cae Gurwen
SA18 1PB

Project Title:

PROPOSED DOUBLE STOREY
REAR EXTENSION

General Notes:

1. Do not scale from this drawing. Take figures wherever only.
2. Dimensions are in millimetres unless otherwise stated.

Drawing Issue:

PLANNING

Drawing Title:

EXISTING & PROPOSED SITE PLANS

Drawing No:

002

Revision:

A

Date:

06-03-2021

Revised:

02-06-2021

Scale(s):

1:250

Paper Size:

A3



Cwm Planning & Design Ltd.
(architectural and Draughting Services)