


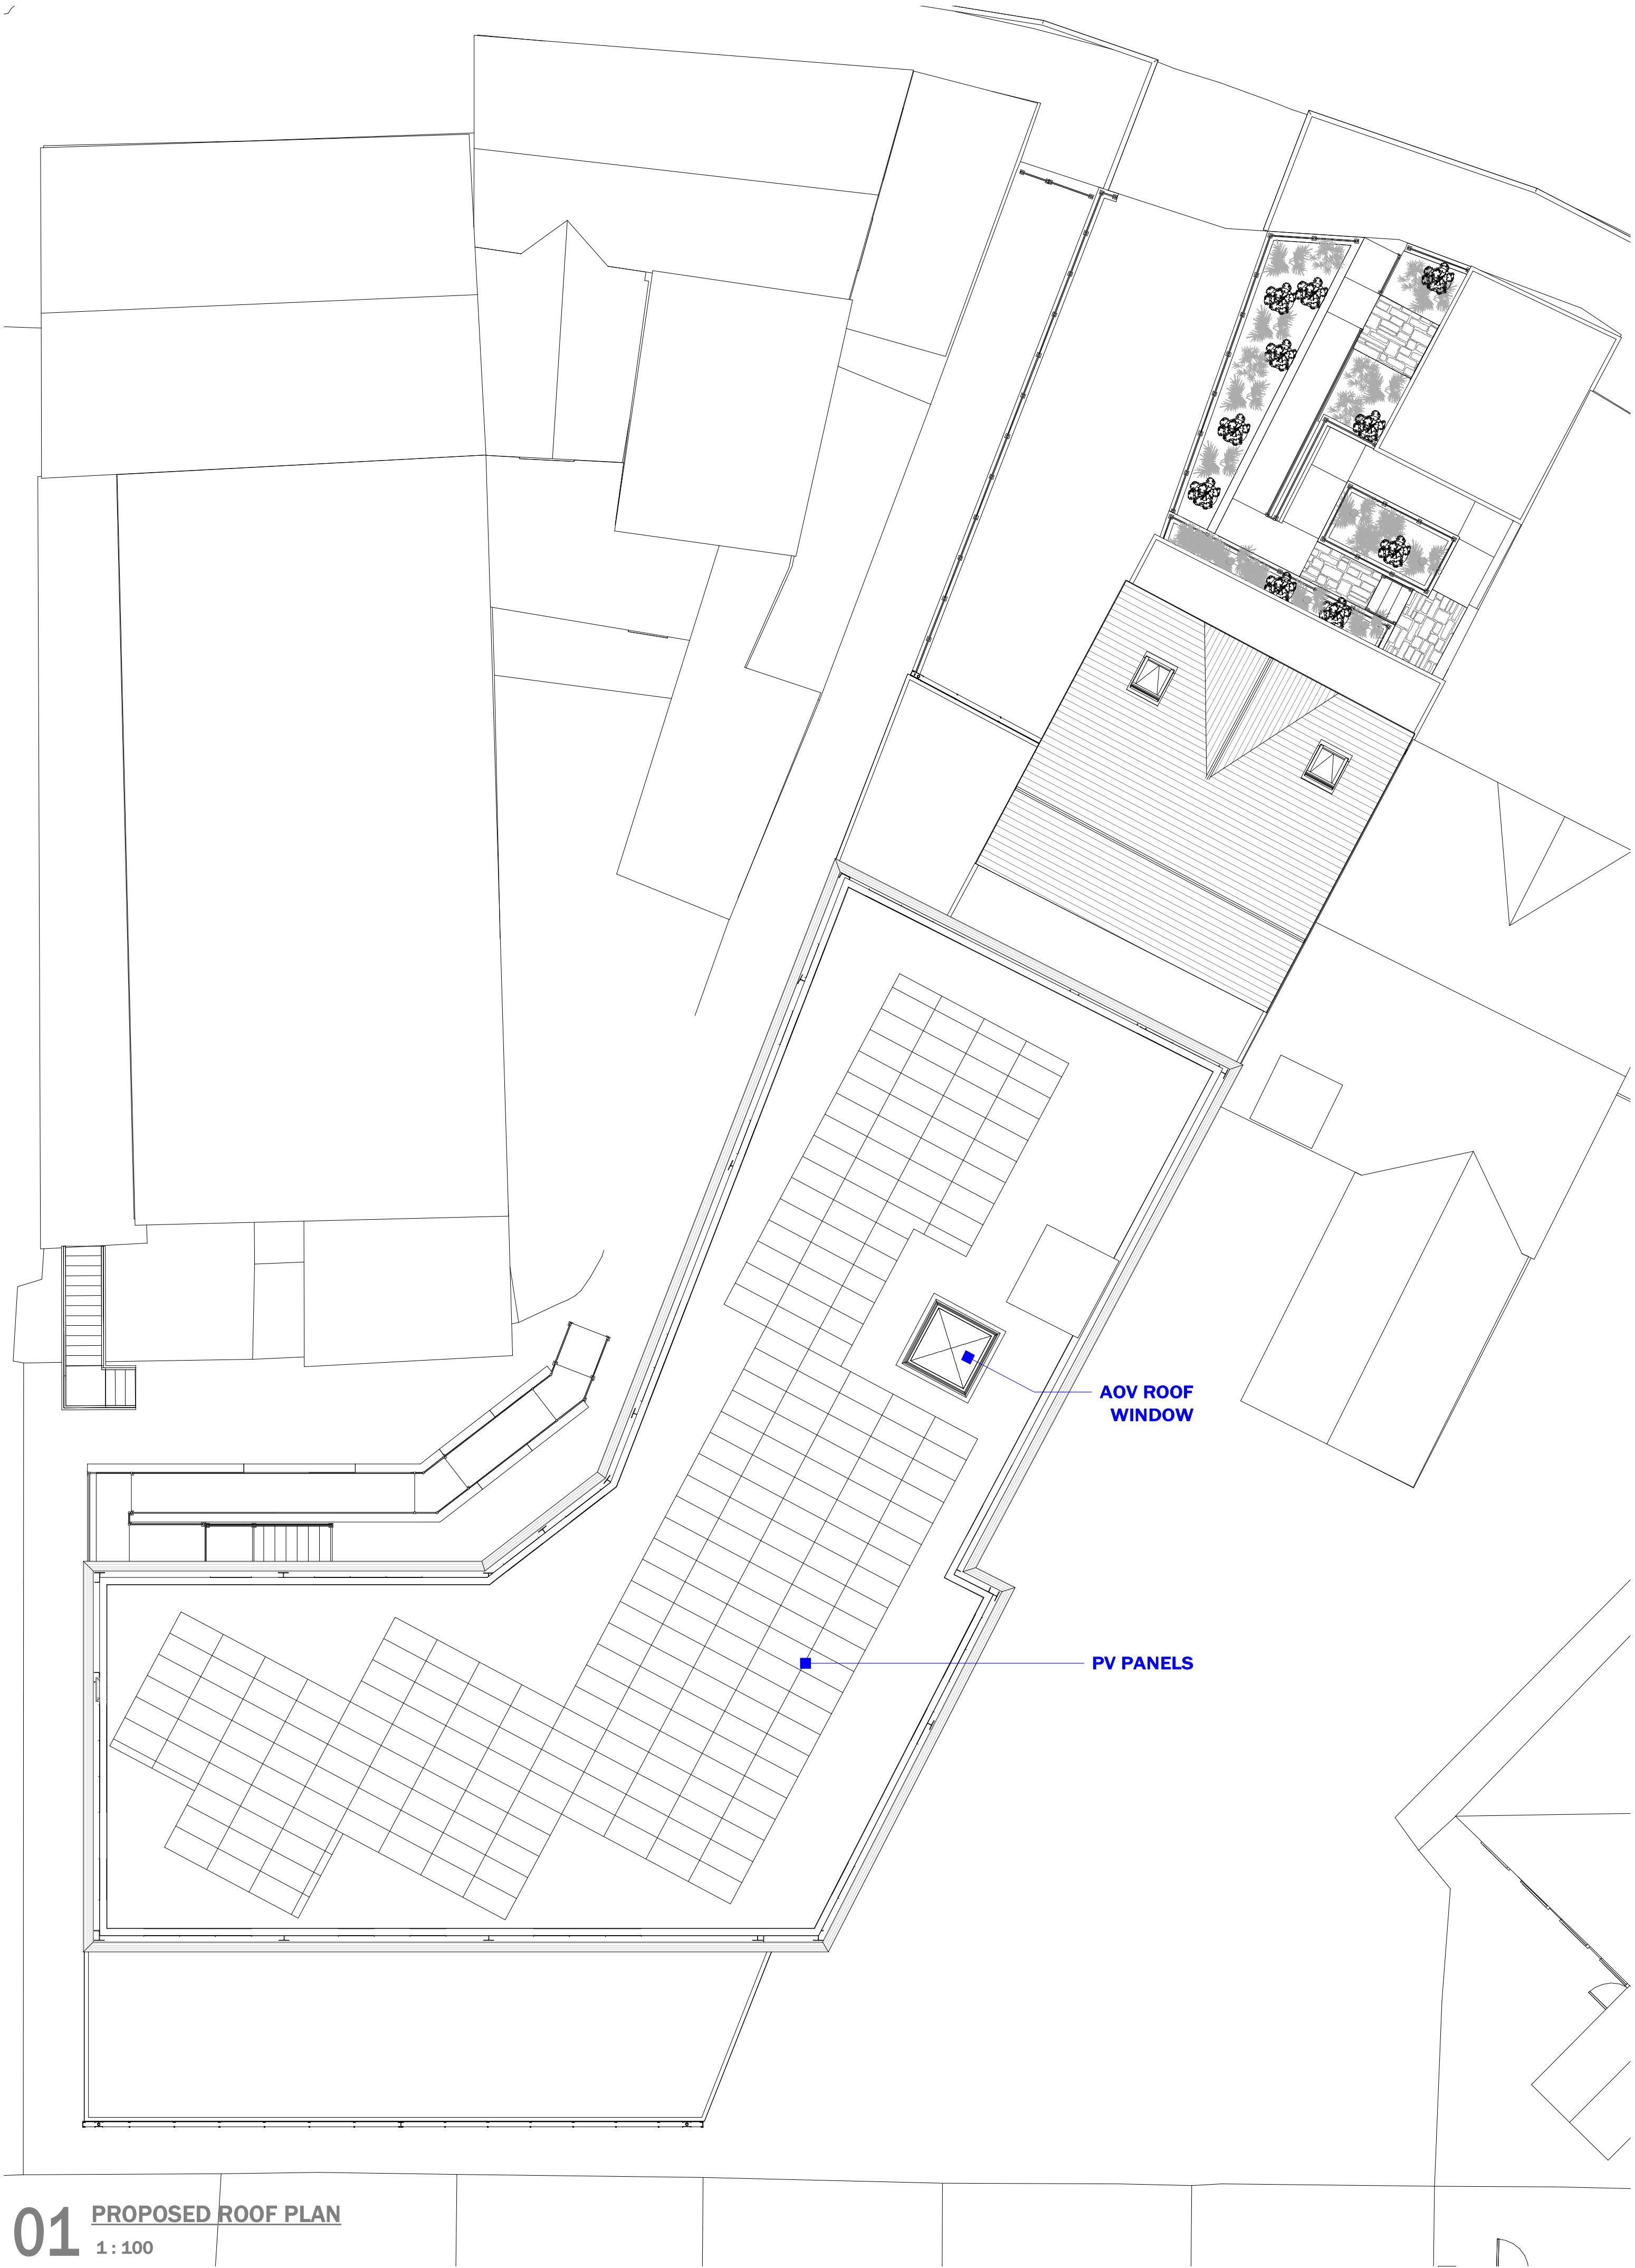

Revisions		
A	27.01.21	Entrance area redesigned, unit mix amended
B	04.03.21	Issued for planning
C	12.03.21	Fire strategy comments incorporated
D	26.04.21	Parking and roof terrace removed, unit mix amended

Notes

Do not scale from this drawing. Use figured dimensions only, which are displayed in millimeters unless stated otherwise. The contractor is requested to check all dimensions before work is put in hand. Any discrepancies within the drawing should be reported prior to commencement of works.

Copyright of this drawing belongs solely to CMKA Ltd. This drawing must only be used for the purpose for which it is supplied and its contents must not be reproduced for any purpose without written permission.

CHAMBERLAIN
MOSS
KING
architecture

97a Glebe Street | Penarth
Vale of Glamorgan | CF64 1EE
T. 02920 306400
www.chamberlainmossking.co.uk

Project	18 ORCHARD STREET, NEATH
Project number	N216
Client	LIFE PROPERTY GROUP LTD
Title	PROPOSED ROOF PLAN
Drawing number	A122
Scale	1 : 100 at A1
Revision	D
Status	PLANNING
Drawn	PC
Date	04.03.21