
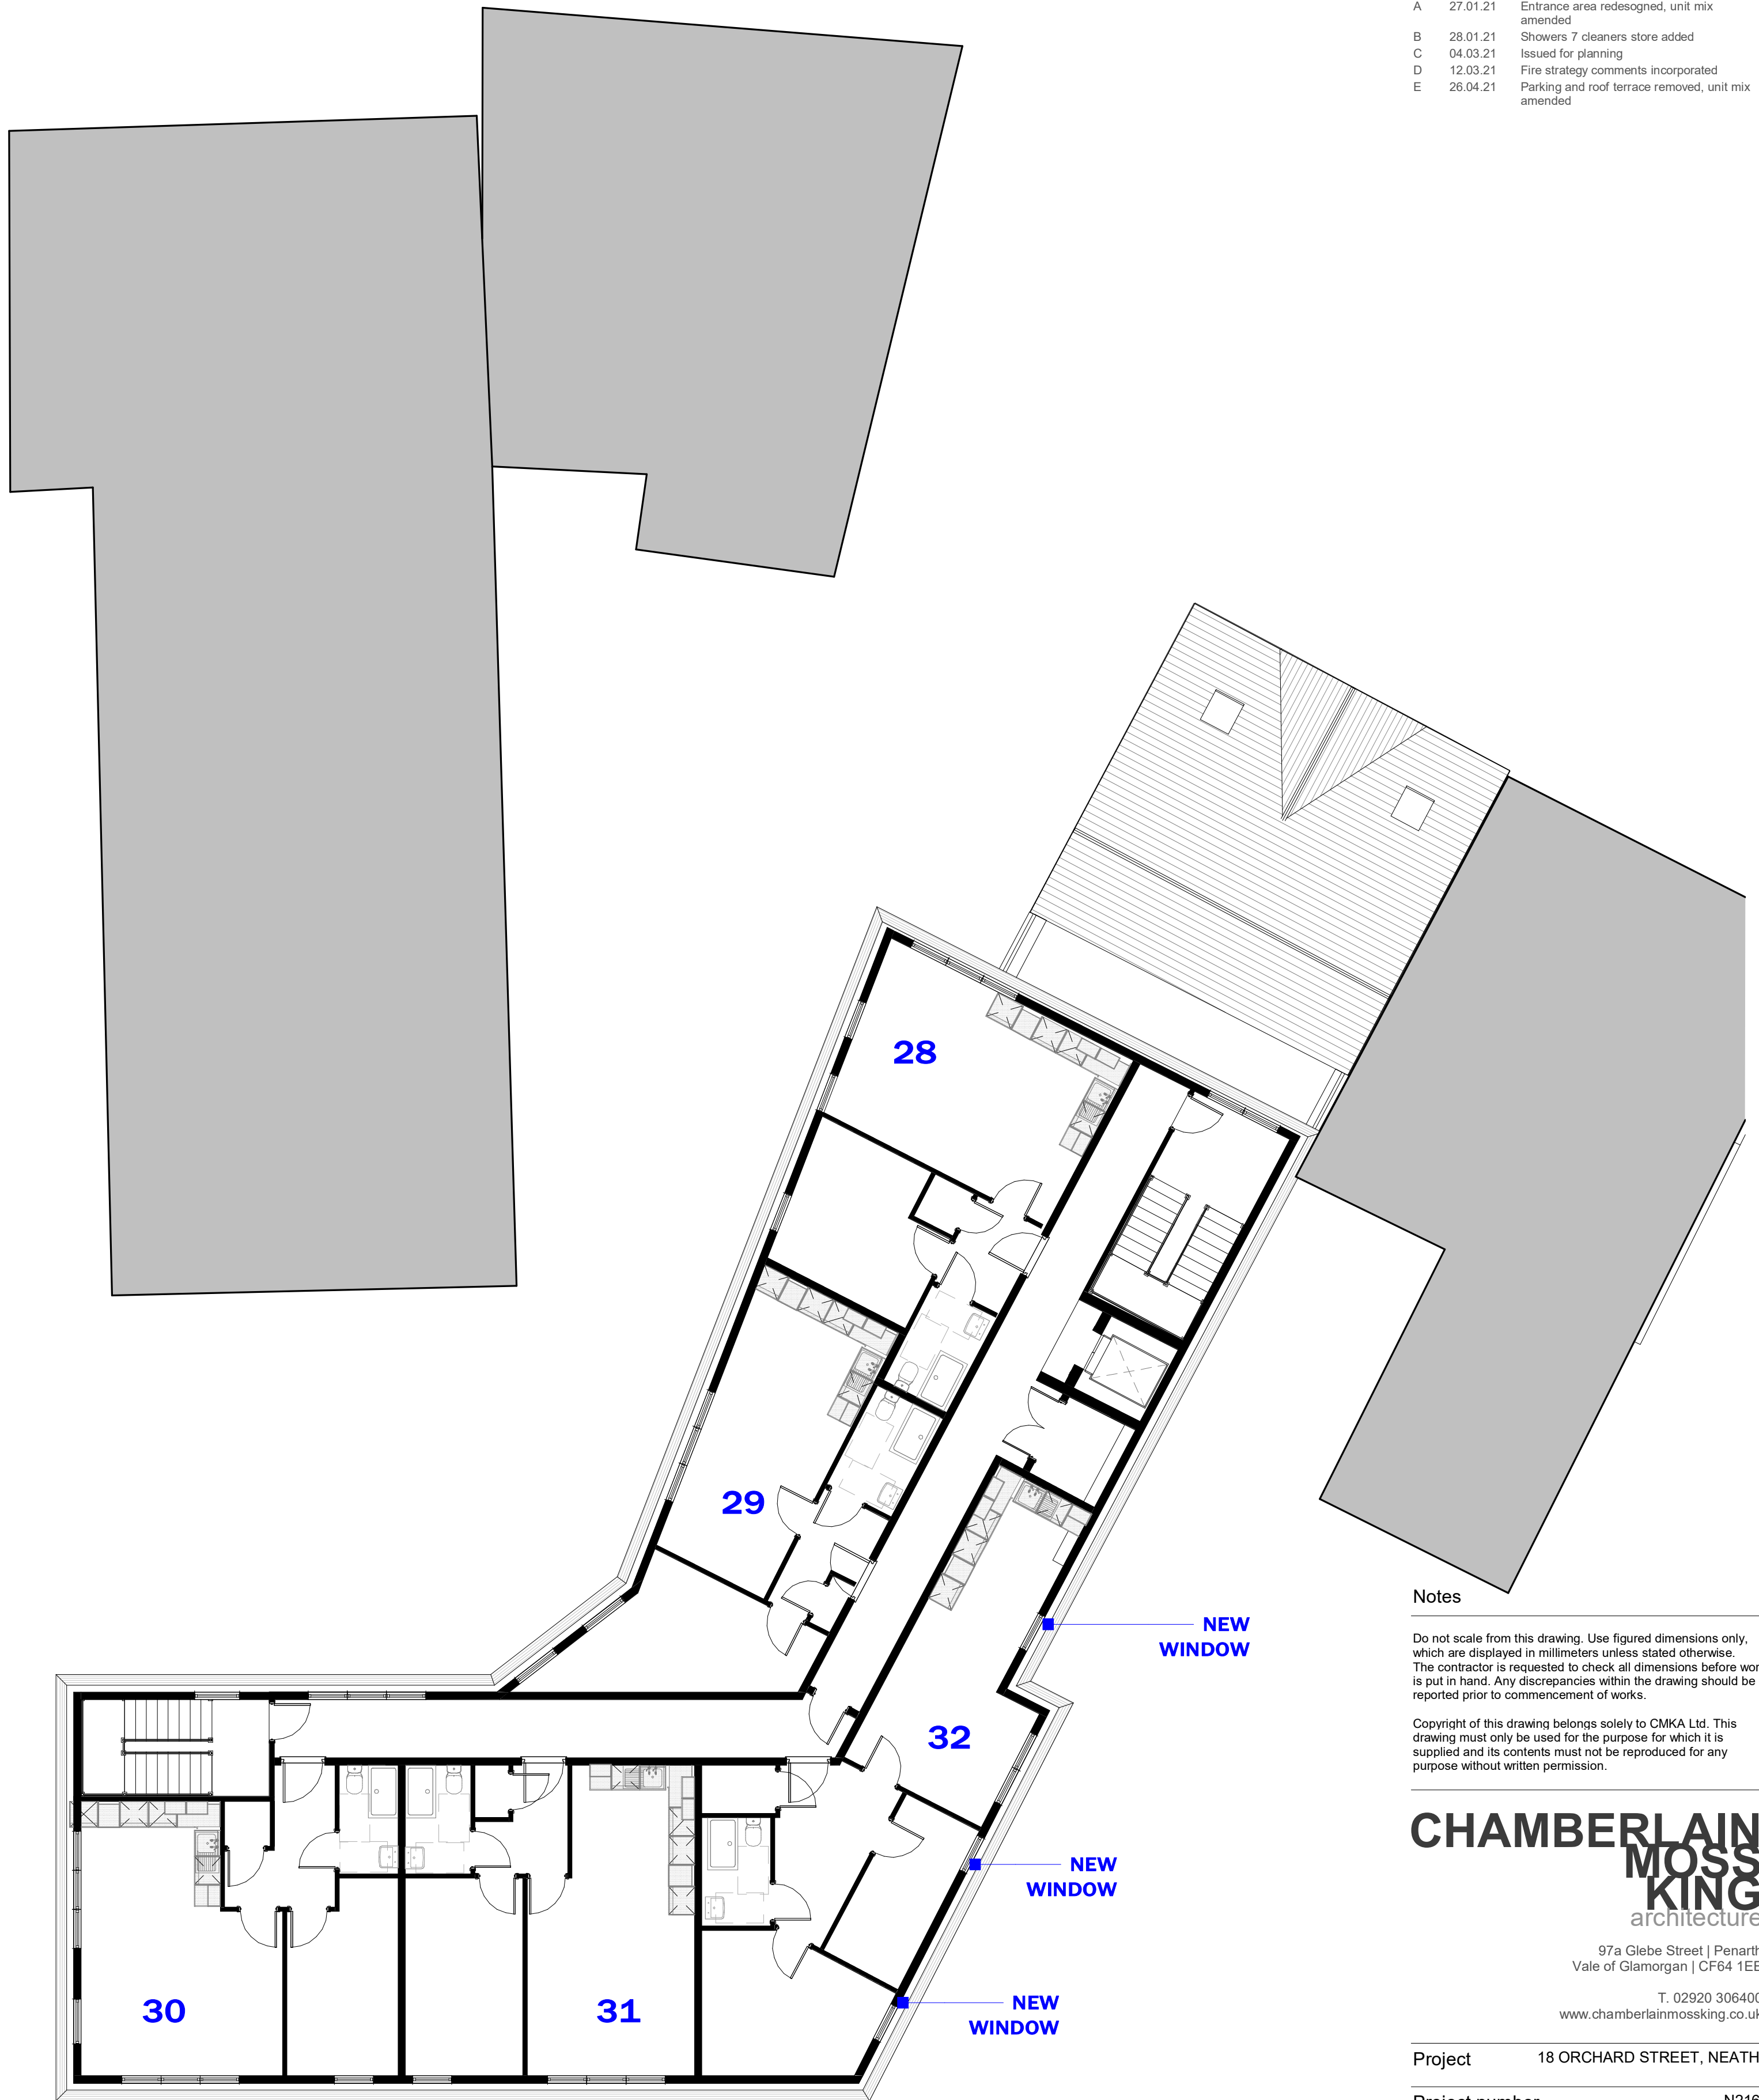


Revisions

A	27.01.21	Entrance area redesigned, unit mix amended
B	28.01.21	Showers 7 cleaners store added
C	04.03.21	Issued for planning
D	12.03.21	Fire strategy comments incorporated
E	26.04.21	Parking and roof terrace removed, unit mix amended

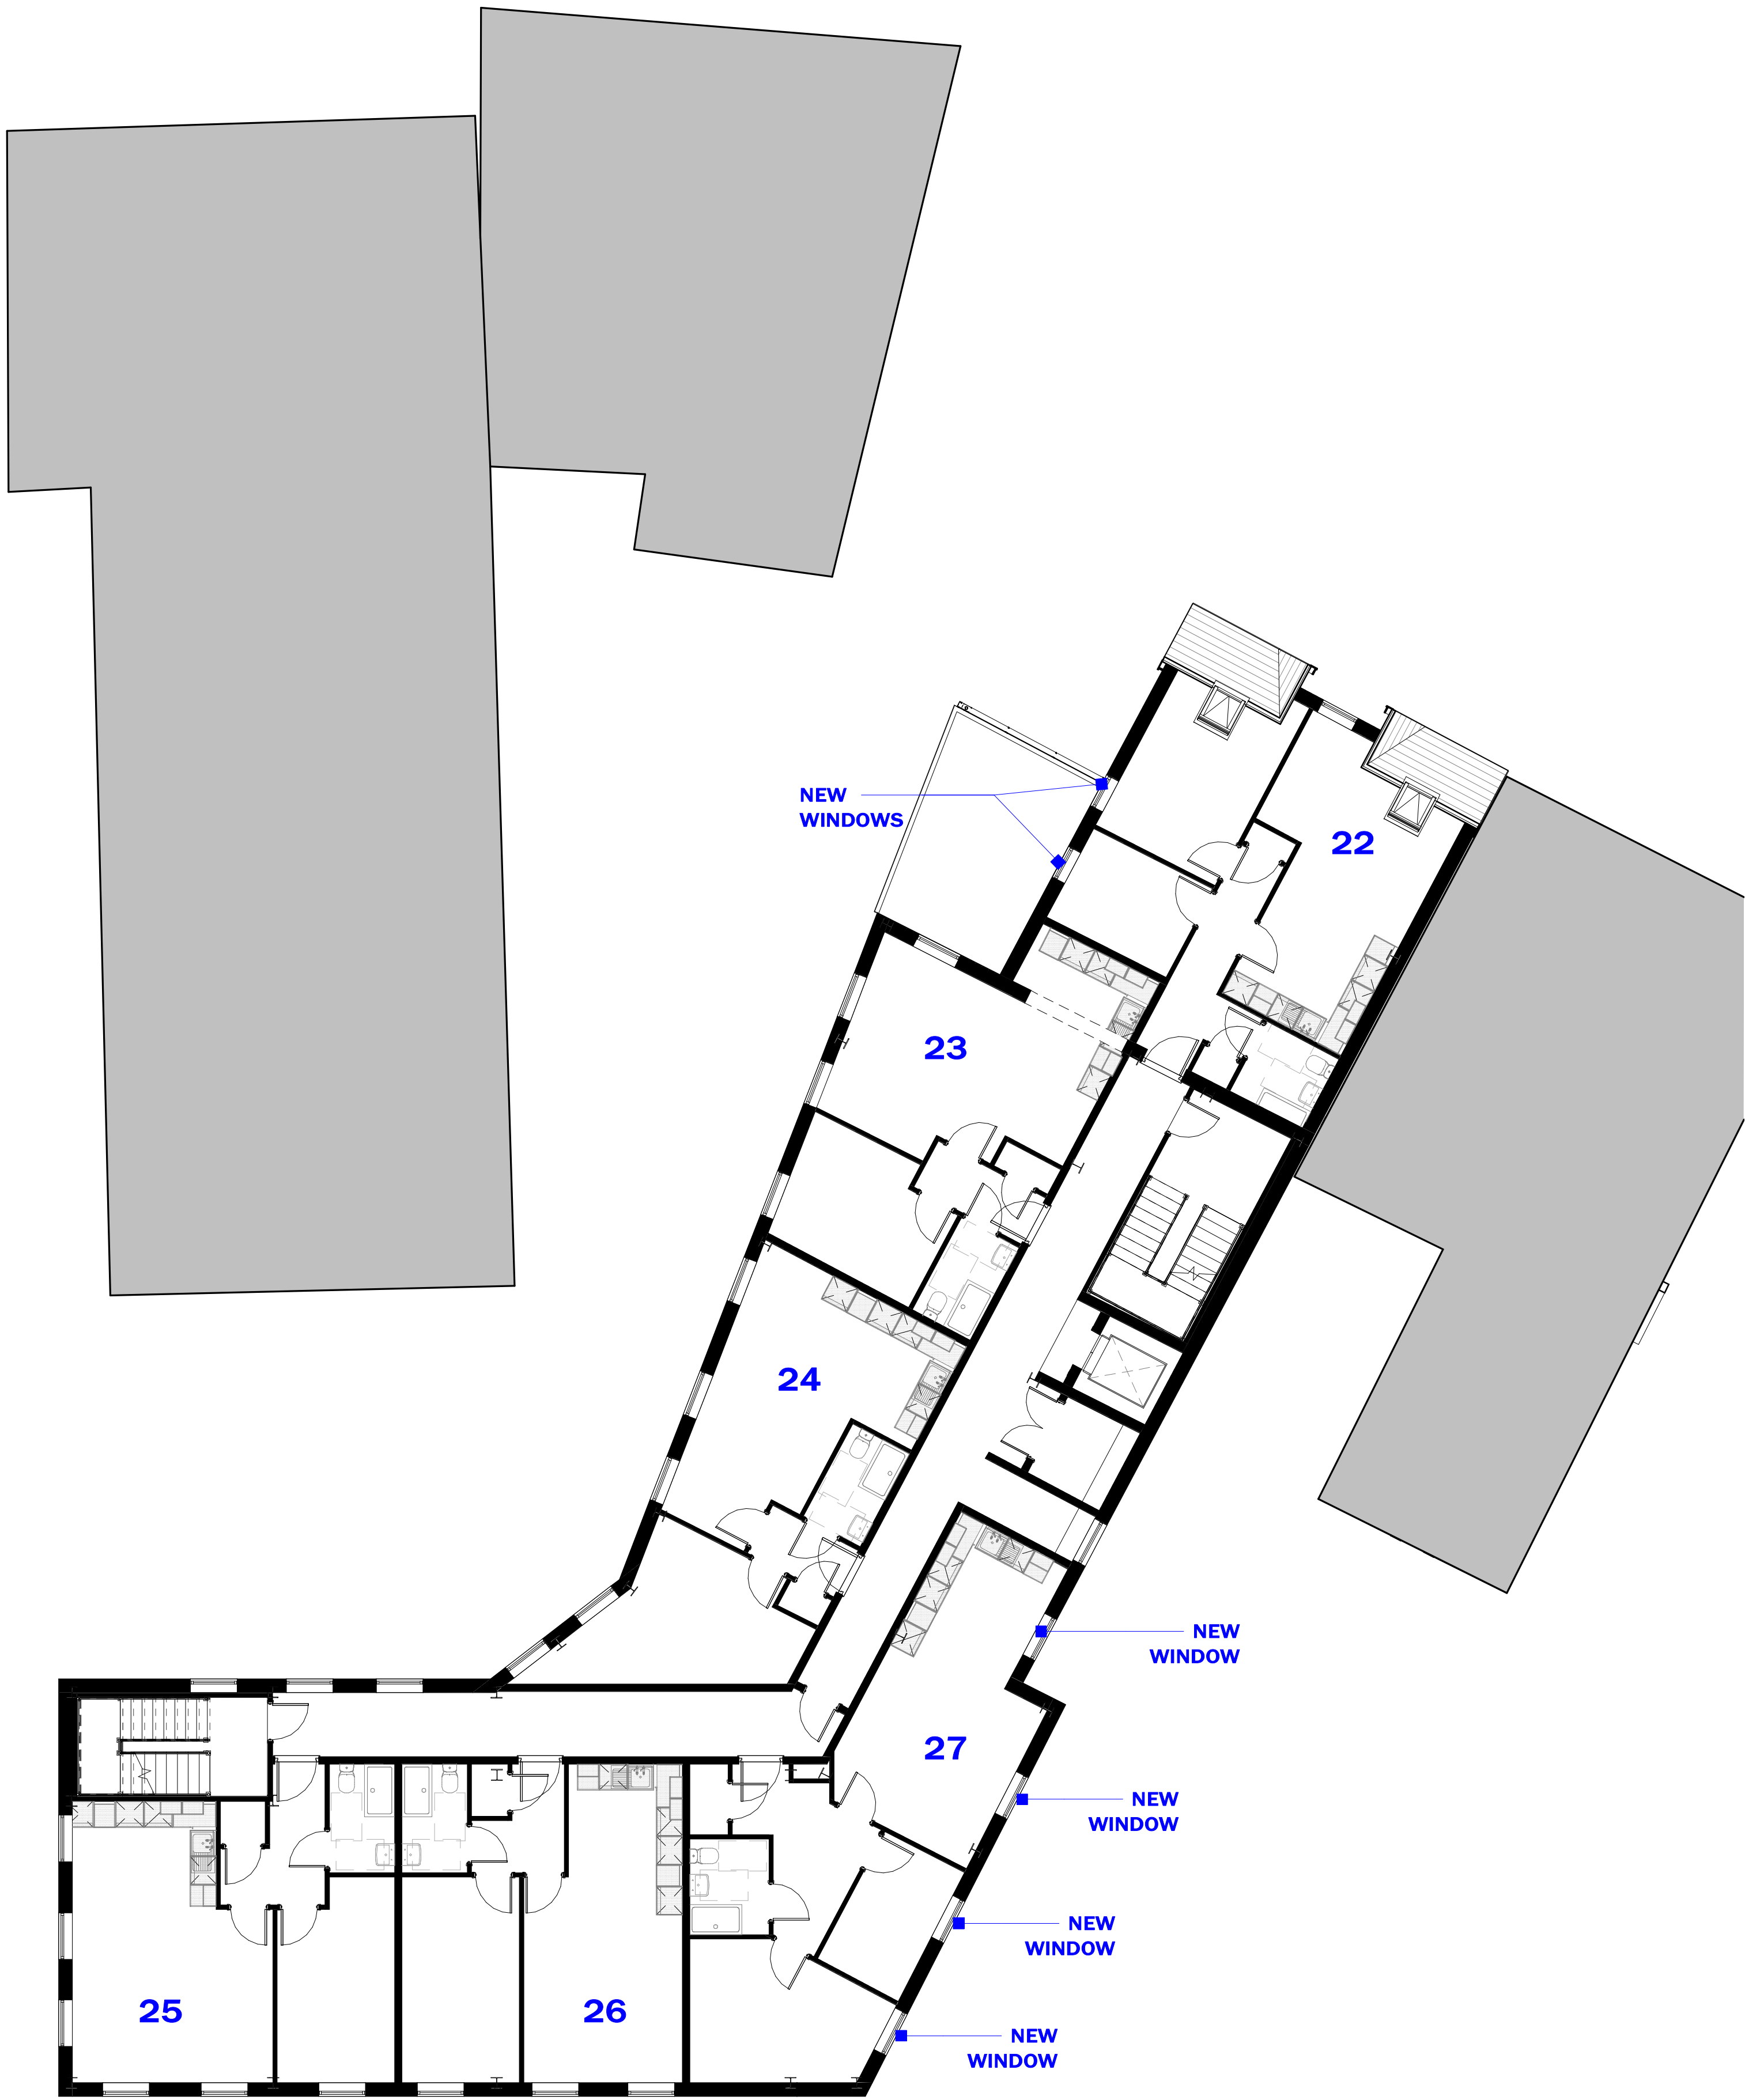

Notes

Do not scale from this drawing. Use figured dimensions only, which are displayed in millimeters unless stated otherwise. The contractor is requested to check all dimensions before work is put in hand. Any discrepancies within the drawing should be reported prior to commencement of works.

Copyright of this drawing belongs solely to CMKA Ltd. This drawing must only be used for the purpose for which it is supplied and its contents must not be reproduced for any purpose without written permission.

**CHAMBERLAIN
MOSS
KING**
architecture

97a Glebe Street | Penarth
Vale of Glamorgan | CF64 1EE

T. 02920 306400
www.chamberlainmossking.co.uk

Project 18 ORCHARD STREET, NEATH

Project number N216

Client LIFE PROPERTY GROUP LTD

Title PROPOSED THIRD & FOURTH FLOOR

Drawing number A121

Scale 1 : 100 at A1

Revision E

Status PLANNING

Drawn PC

Date 04.03.21

01 PROPOSED THIRD FLOOR PLAN
1 : 100

02 PROPOSED FOURTH FLOOR PLAN
1 : 100