


Revisions

A	18.04.21	Amendment following design team review
B	26.04.21	Amendments to suit planning changes
C	06.05.21	Tender submission

WALL CONSTRUCTION KEY

Wall Type 1 - Existing External Wall

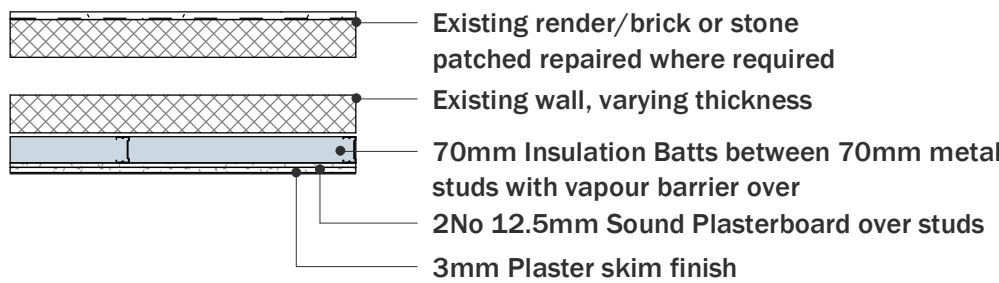


Wall Type 2 - New Masonry Cavity Wall




Wall Type 3 - Separating Partition Wall (60min Fire Rating)



Wall Type 4 - 70mm Stud (Internal Sound Partition)

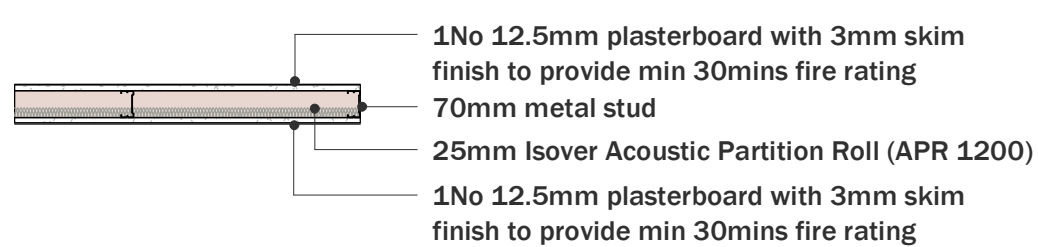

Wall Type 5 - 70mm Stud Partition

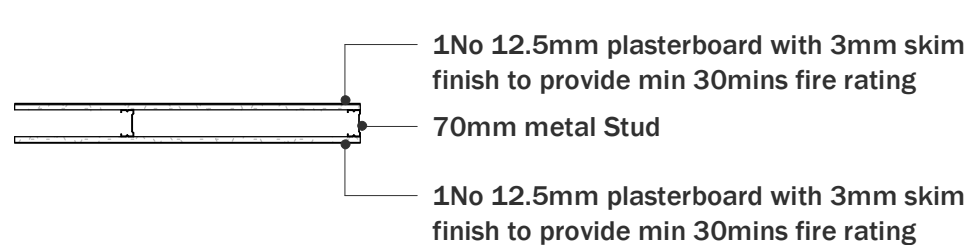


NOTE: UNLESS OTHERWISE STATED OPENINGS WITHIN THE EXISTING PARTITIONS ARE TO BE FILLED IN WITH CONSTRUCTION & FINISH TO MATCH EXISTING.

DOOR SCHEDULE -BASEMENT

REF	WIDTH	HEIGHT	NO.	Level
49	1510	2110	2	BASEMENT
55	3000	2400	1	BASEMENT
D-4 826 VP	910	2110	6	BASEMENT

NB/ All windows and doors to comply approved document K, N and B (where applicable)

01 BASEMENT - PART A
1 : 50

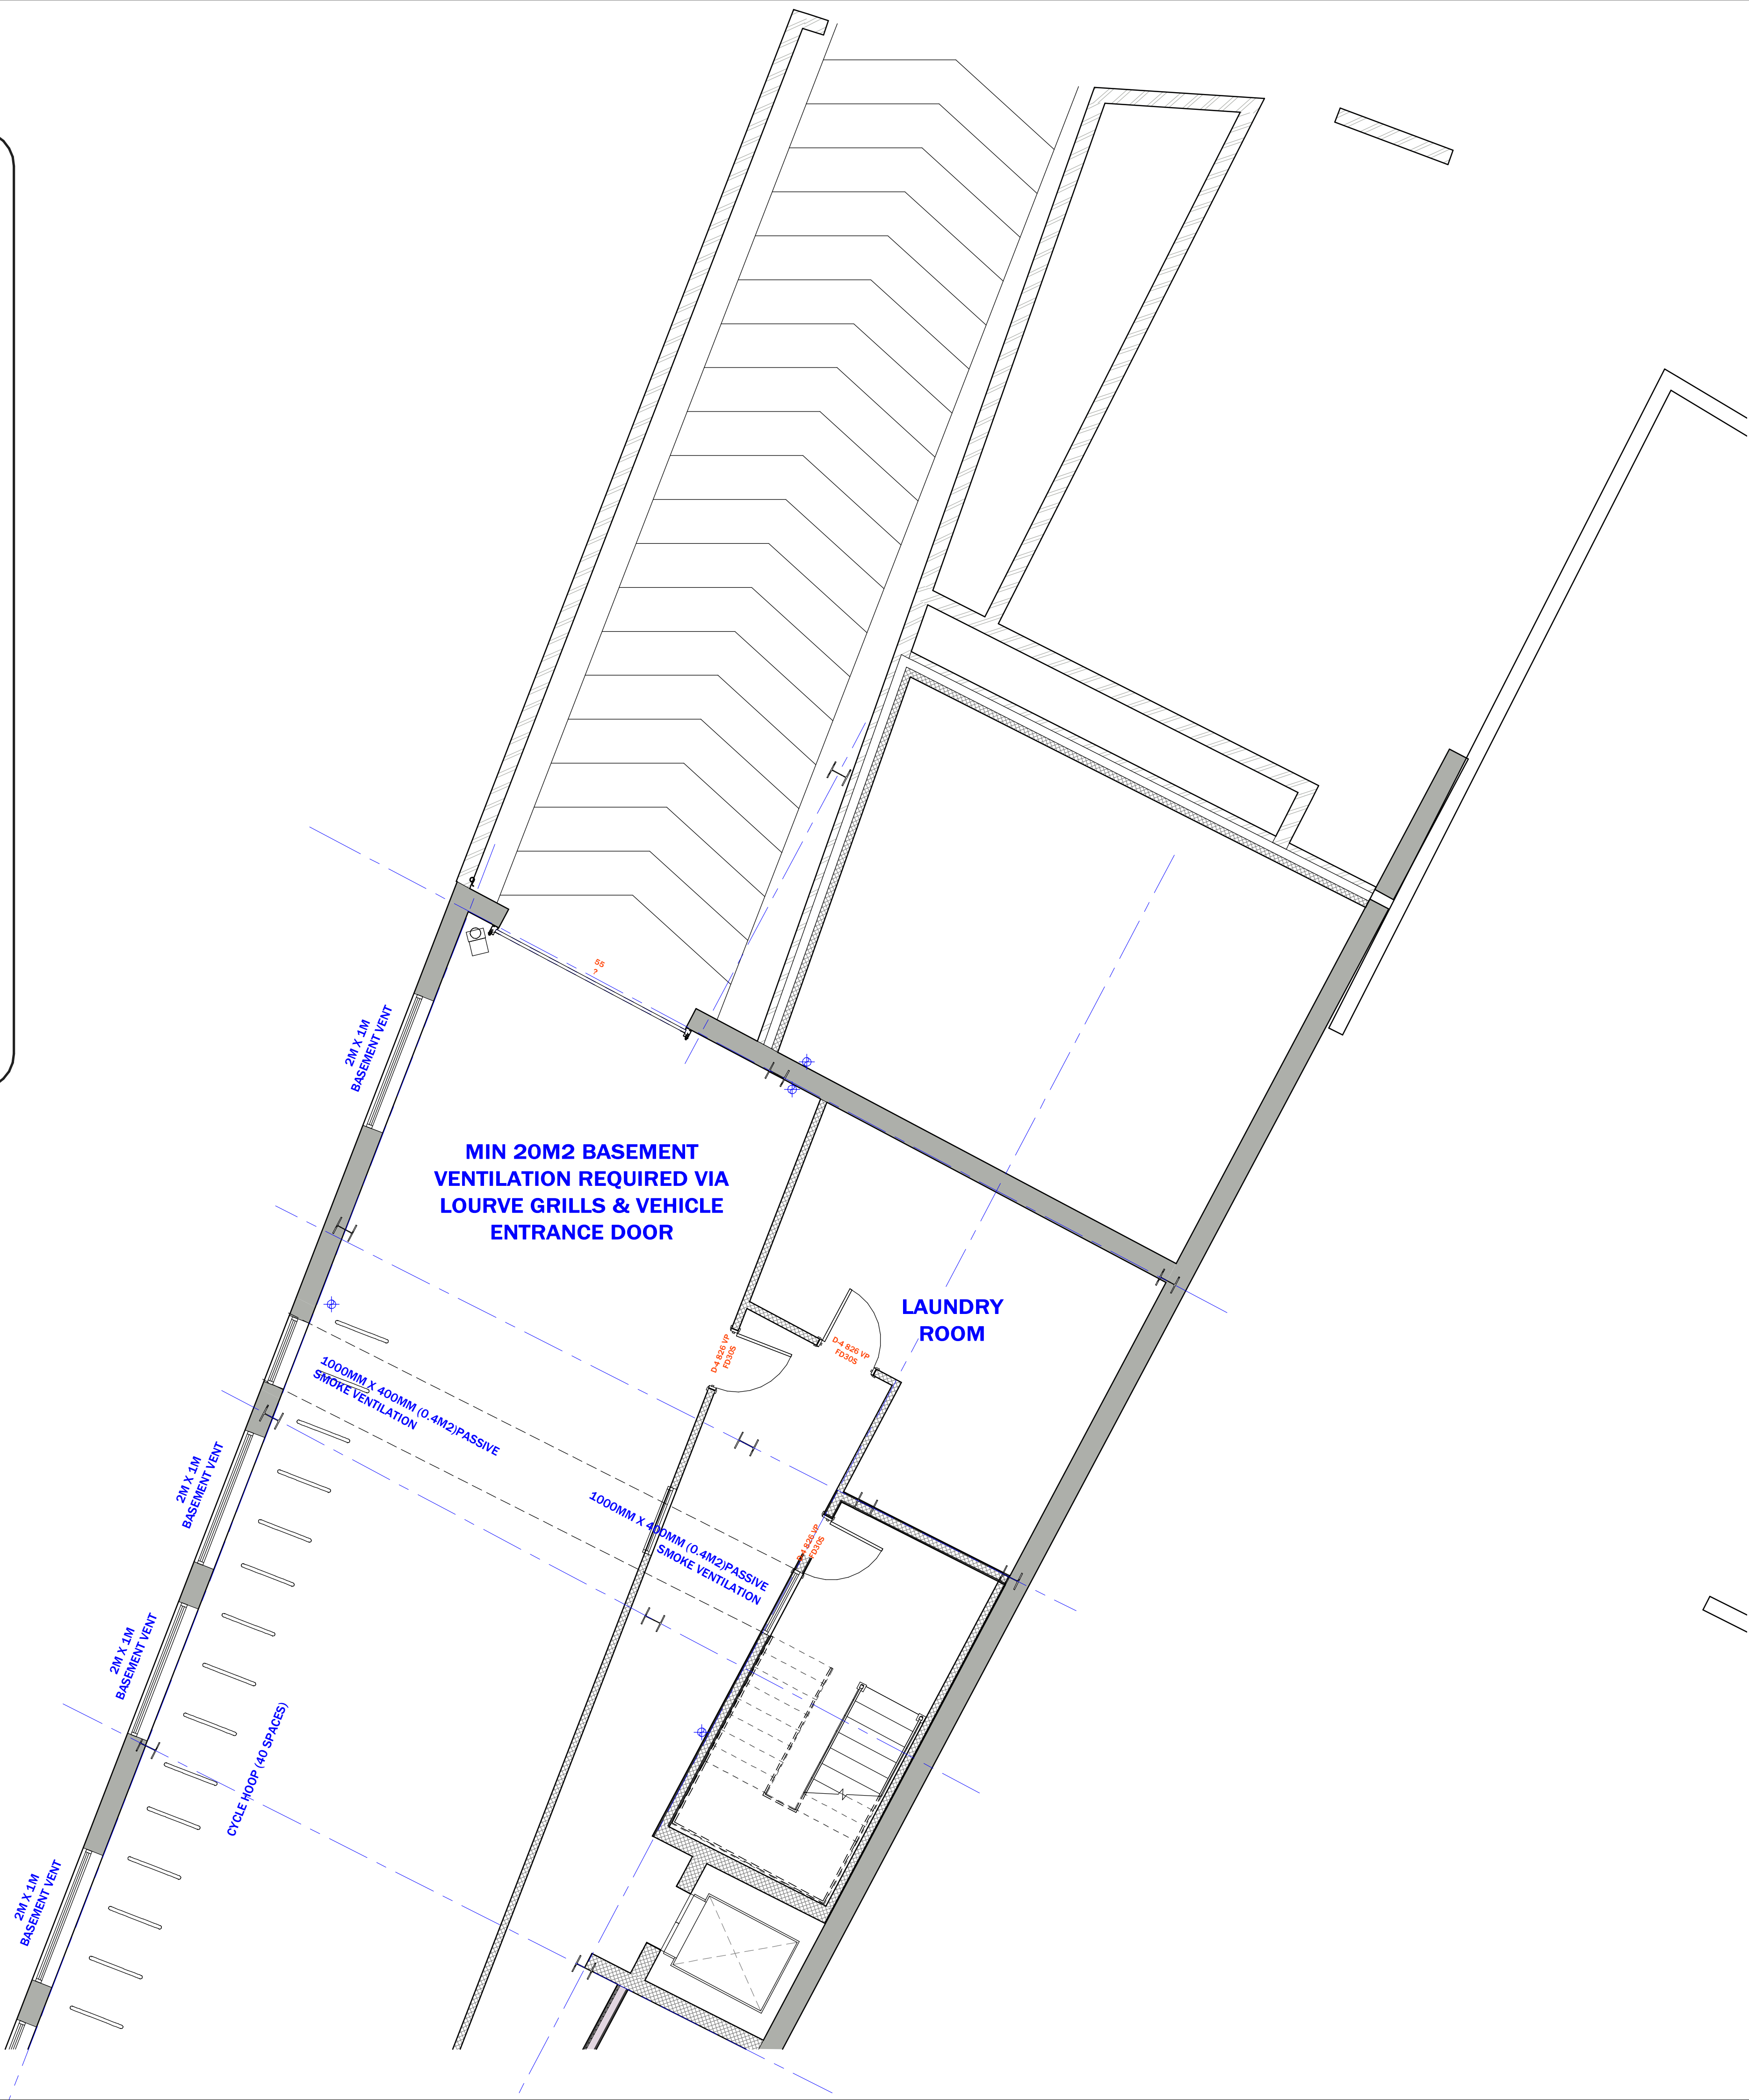

All documents and drawings to be read in conjunction with the Clients specification and any discrepancies to be clarified prior to works commencing.

Notes

Do not scale from this drawing. Use figured dimensions only, which are displayed in millimeters unless stated otherwise. The contractor is requested to check all dimensions before work is put in hand. Any discrepancies within the drawing should be reported prior to commencement of works.

Copyright of this drawing belongs solely to CMKA Ltd. This drawing must only be used for the purpose for which it is supplied and its contents must not be reproduced for any purpose without written permission.

**CHAMBERLAIN
MOSS
KING**
architecture

97a Glebe Street | Penarth
Vale of Glamorgan | CF64 1EE

T. 02920 306400
www.chamberlainmossking.co.uk

Project	18 ORCHARD STREET, NEATH
Project number	N216
Client	ORCHARD STREETR (NEATH) LTD
Title	BASEMENT - PART A
Drawing number	A130
Scale	As indicated at A1
Revision	C
Status	TENDER STAGE
Drawn	PC
Date	06.05.21