
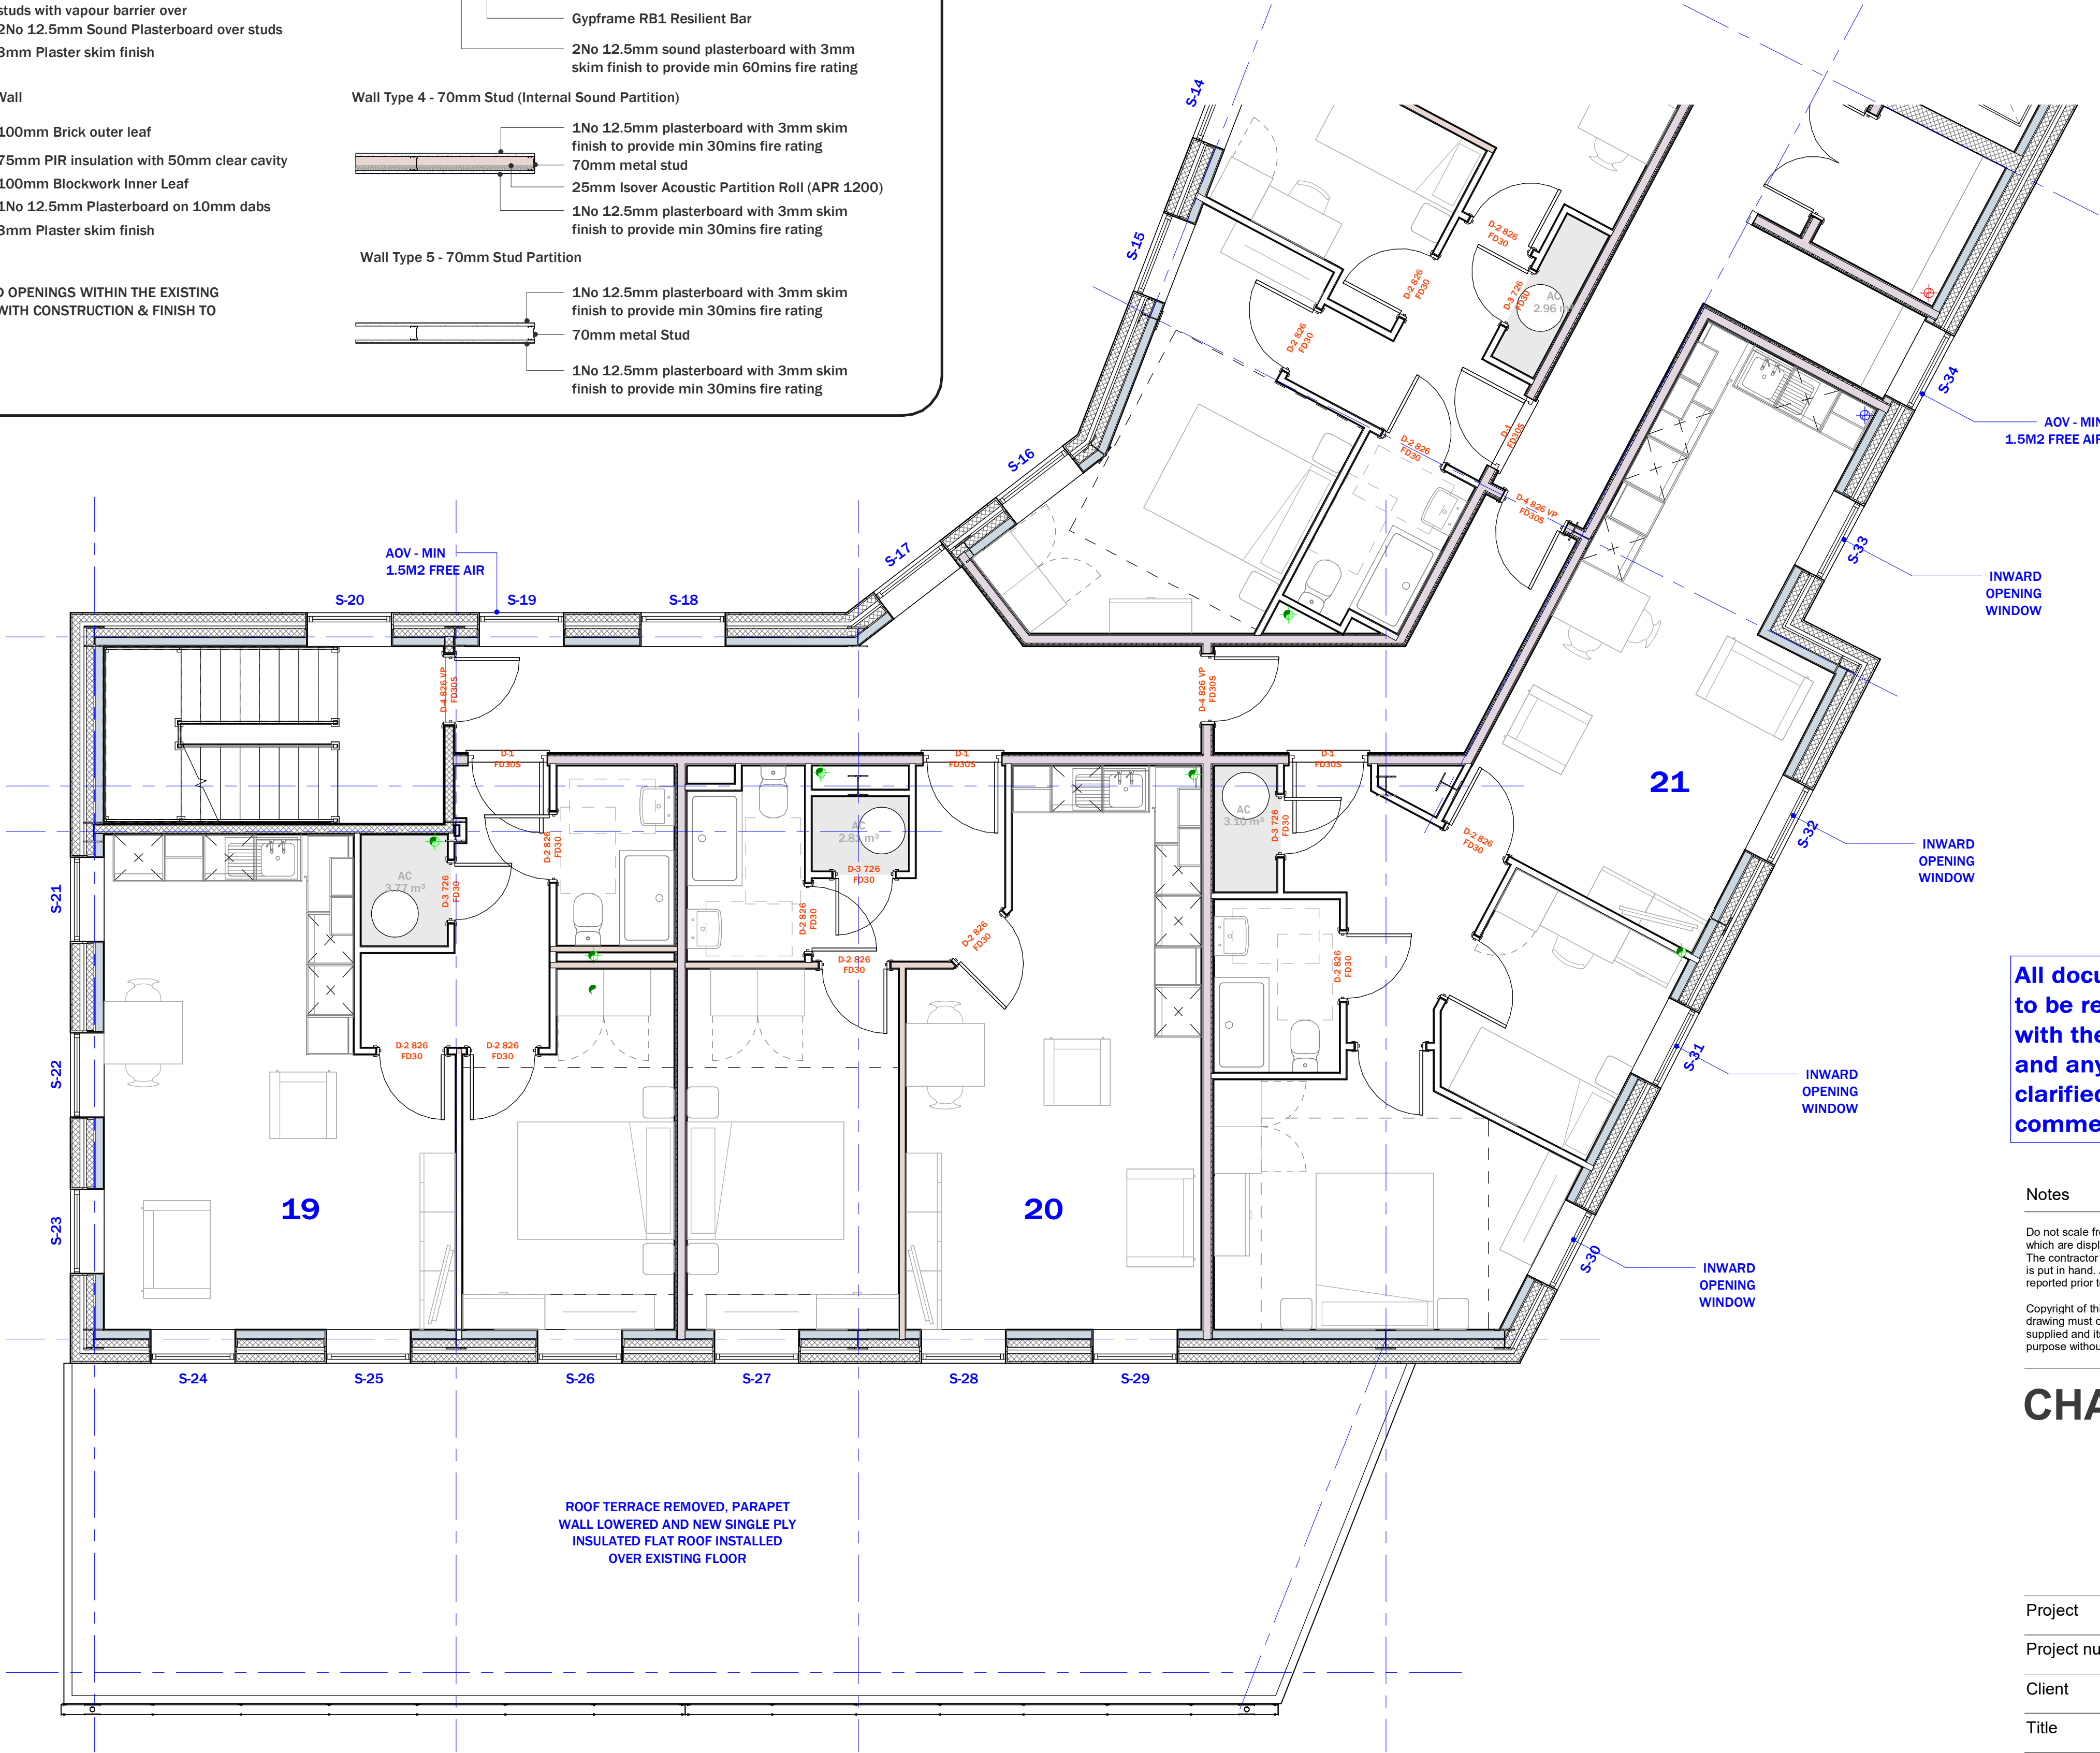


WINDOW SCHEDULE - SECOND FLOOR				
REF	WIDTH	HEIGHT	Level	

S-01	900	1270	2	
S-02	900	1270	2	
S-03	900	1270	2	
S-04	900	1270	2	
S-05	900	1270	2	
S-06	1075	1270	2	
S-07	1075	1270	2	
S-08	1075	1270	2	
S-09	1075	1270	2	
S-10	1075	1270	2	
S-11	1075	1270	2	
S-12	1075	1270	2	
S-13	1075	1270	2	
S-14	1075	1270	2	
S-15	1075	1270	2	
S-16	1075	1270	2	
S-17	1075	1270	2	
S-18	1075	1270	2	
S-19	1075	1270	2	
S-20	1075	1270	2	
S-21	1075	1270	2	
S-22	1075	1270	2	
S-23	1075	1270	2	
S-24	1075	1270	2	
S-25	1075	1270	2	
S-26	1075	1270	2	
S-27	1075	1270	2	
S-28	1075	1270	2	
S-29	1075	1270	2	
S-30	1075	1270	2	
S-31	1075	1270	2	
S-32	1075	1270	2	
S-33	1075	1270	2	
S-34	1075	1270	2	

DOOR SCHEDULE - SECOND FLOOR				
REF	WIDTH	HEIGHT	NO.	Level
D-1	1010	2110	6	2
D-2 826	910	2110	20	2
D-3 726	810	2110	7	2
D-4 826 VP	910	2110	5	2
D-5	1510	2110	1	2

NB/ All windows and doors to comply approved document K, N and B (where applicable)

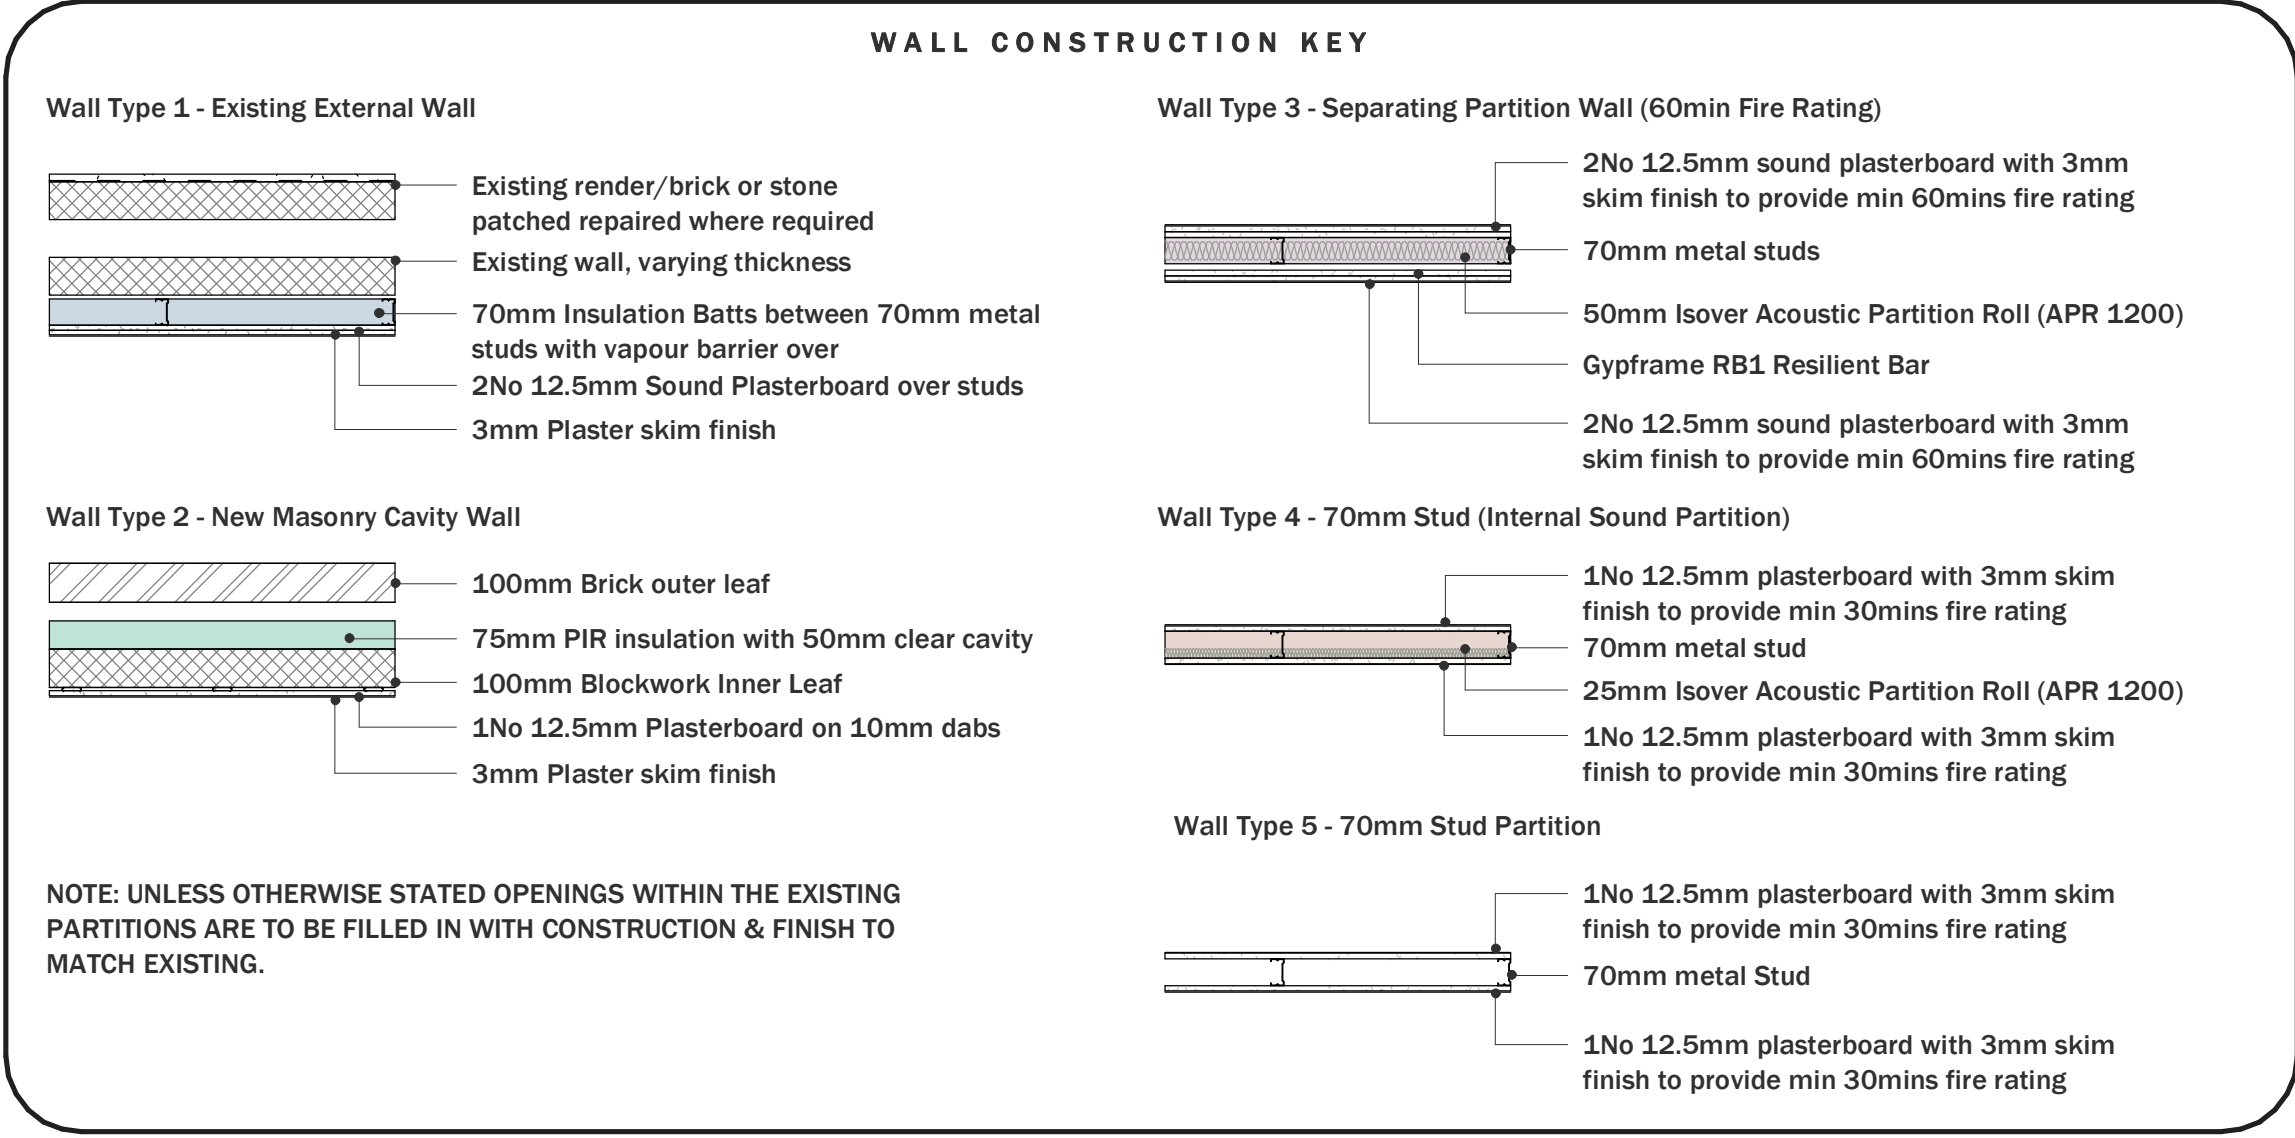

Revisions		
A	18.04.21	Amendment following design team review
B	26.04.21	Amendments to suit planning changes
C	06.05.21	Tender submission

All documents and drawings to be read in conjunction with the Clients specification and any discrepancies to be clarified prior to works commencing.

Notes

Do not scale from this drawing. Use figured dimensions only, which are displayed in millimeters unless stated otherwise. The contractor is requested to check all dimensions before work is put in hand. Any discrepancies within the drawing should be reported prior to commencement of works.

Copyright of this drawing belongs solely to CMKA Ltd. This drawing must only be used for the purpose for which it is supplied and its contents must not be reproduced for any purpose without written permission.

Project	18 ORCHARD STREET, NEATH
Project number	N216
Client	ORCHARD STREETR (NEATH) LTD
Title	SECOND FLOOR PLAN - PART B
Drawing number	A137
Scale	As indicated at A1
Revision	C
Status	TENDER STAGE
Drawn	PC
Date	06.05.21