
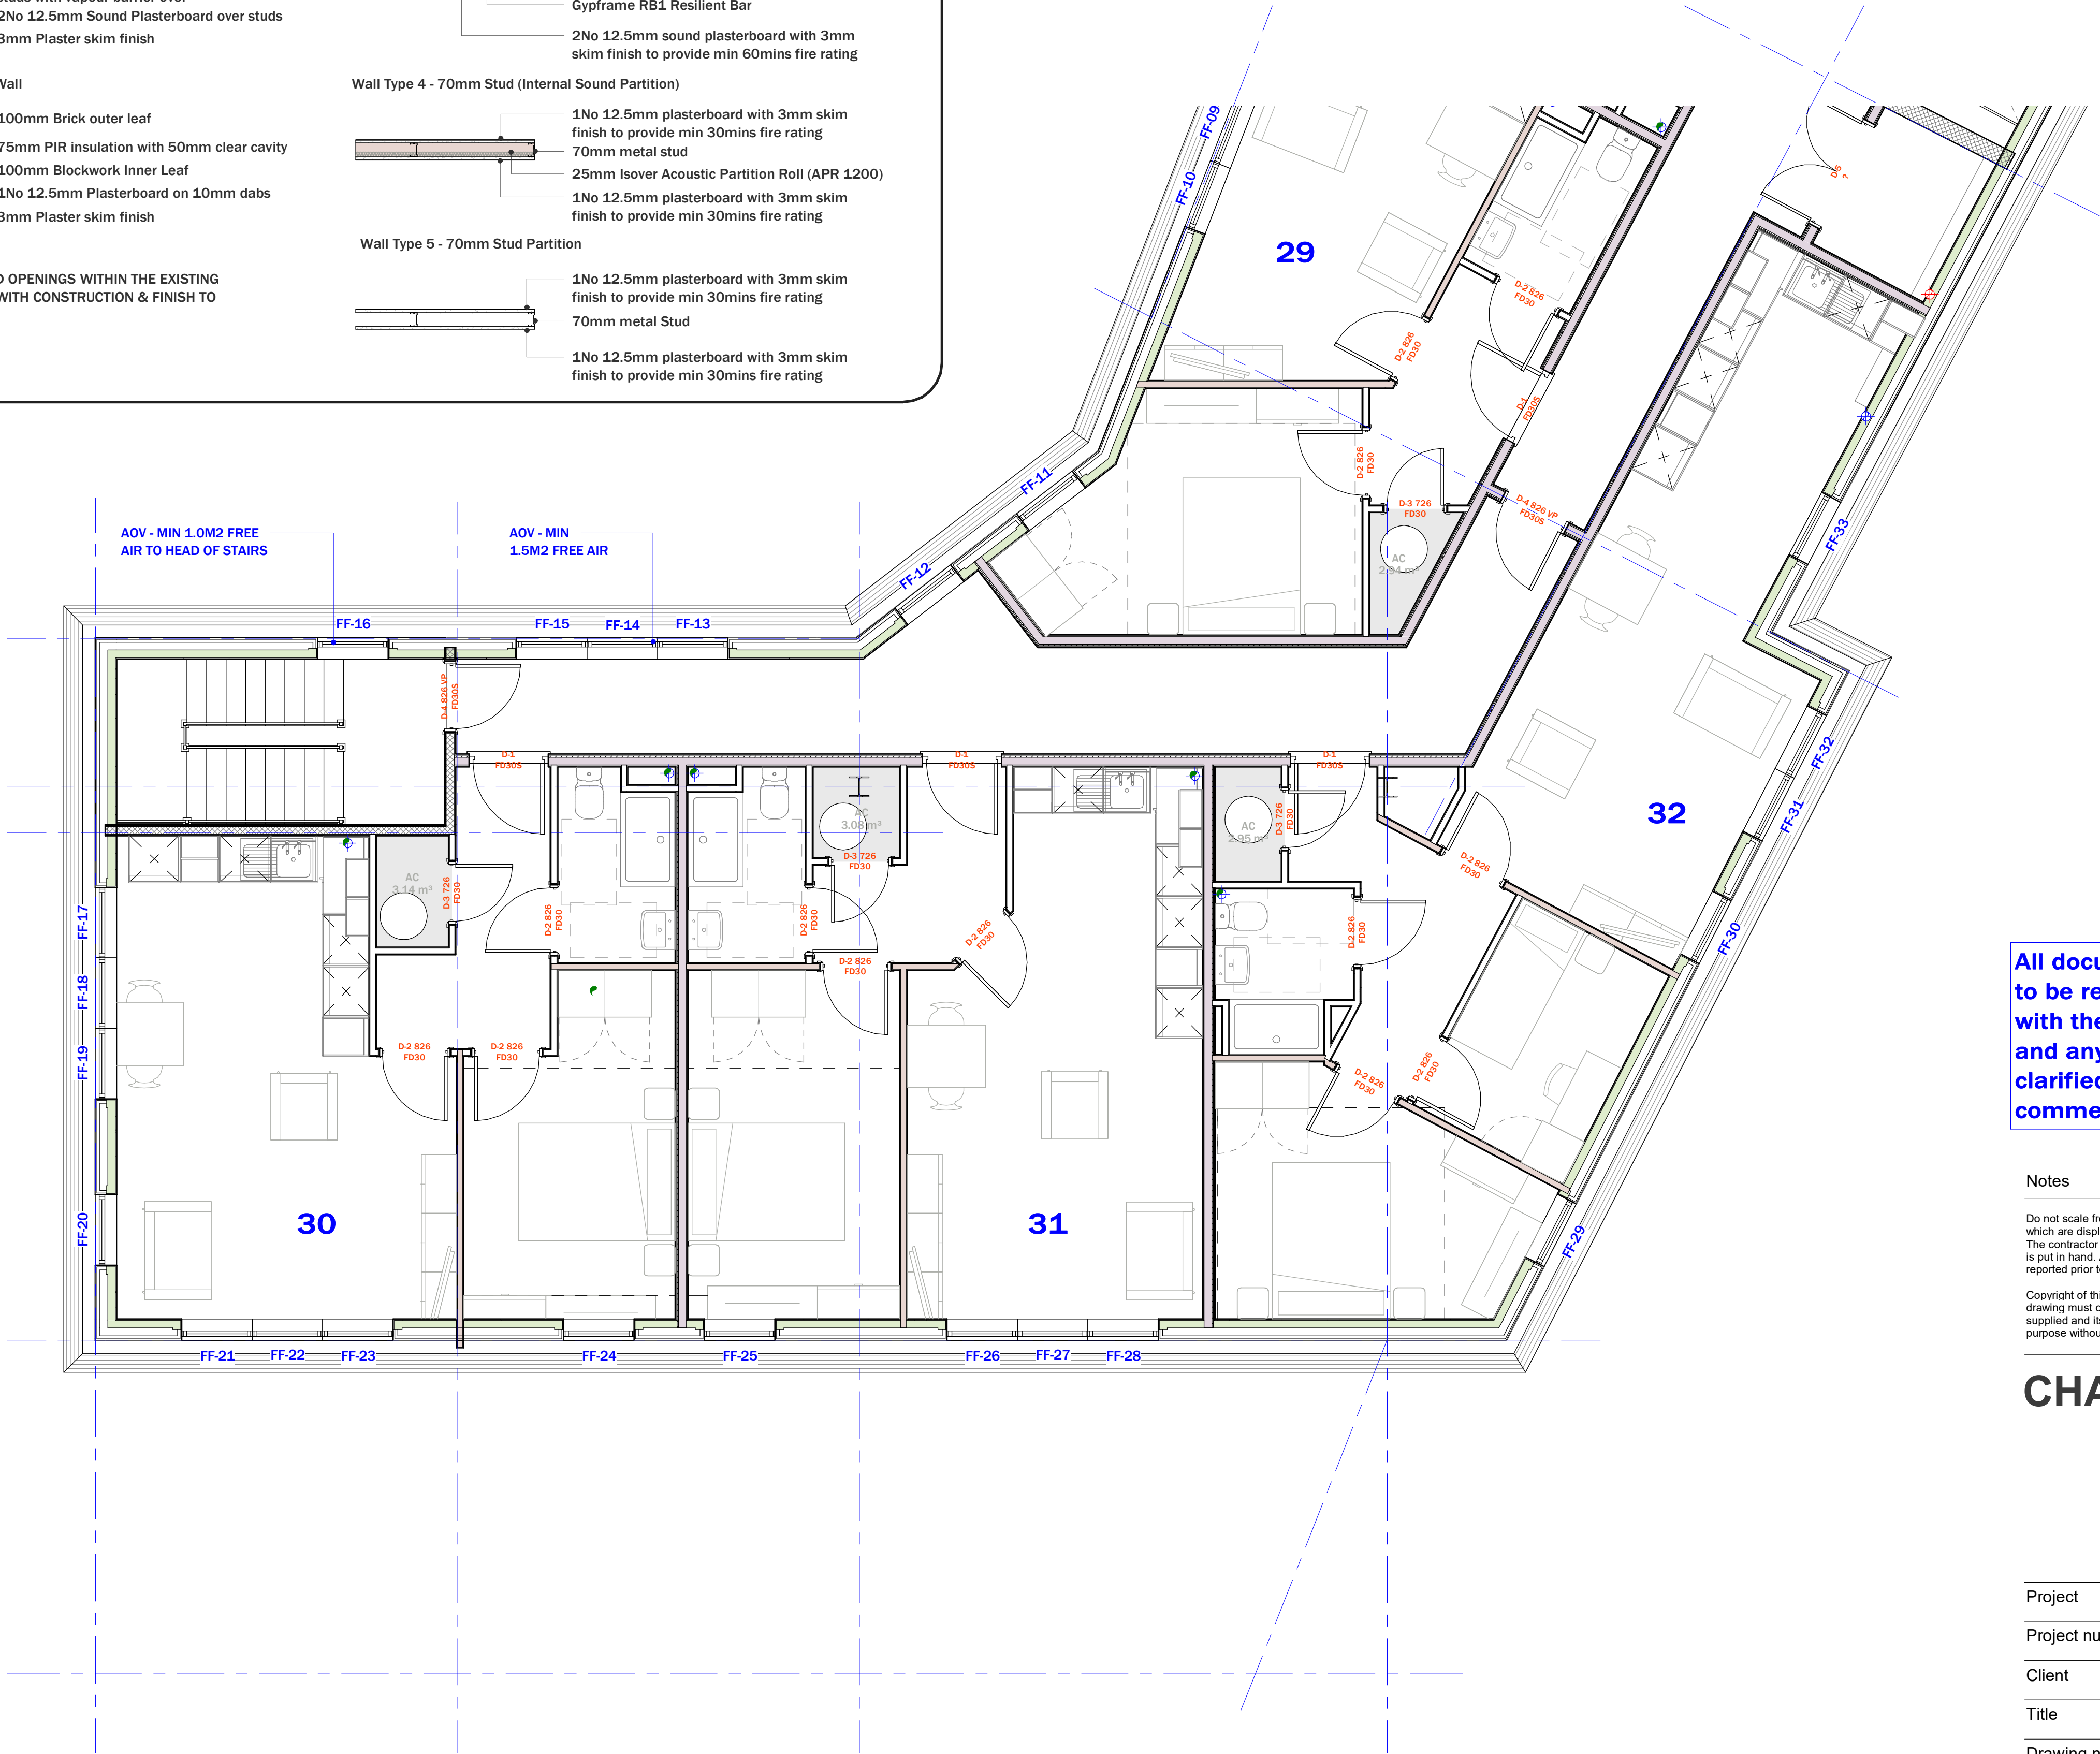


WINDOW SCHEDULE - FOURTH FLOOR			
REF	WIDTH	HEIGHT	Level

FF-01	900	1150	4
FF-02	900	1150	4
FF-03	900	1150	4
FF-04	900	1150	4
FF-05	900	1150	4
FF-06	900	1150	4
FF-07	900	1150	4
FF-08	900	1150	4
FF-09	900	1150	4
FF-10	900	1150	4
FF-11	900	1150	4
FF-12	900	1150	4
FF-13	900	1150	4
FF-14	900	1150	4
FF-15	900	1150	4
FF-16	900	1150	4
FF-17	900	1150	4
FF-18	900	1150	4
FF-19	900	1150	4
FF-20	900	1150	4
FF-21	900	1150	4
FF-22	900	1150	4
FF-23	900	1150	4
FF-24	900	1150	4
FF-25	900	1150	4
FF-26	900	1150	4
FF-27	900	1150	4
FF-28	900	1150	4
FF-29	900	1150	4
FF-30	900	1150	4
FF-31	900	1150	4
FF-32	900	1150	4
FF-33	900	1150	4

DOOR SCHEDULE -FOURTH FLOOR				
REF	WIDTH	HEIGHT	NO.	Level
51	810	2110	1	4
D-1	1010	2110	5	4
D-2 826	910	2110	16	4
D-3 726	810	2110	4	4
D-4 826 VP	910	2110	3	4
D-5	1510	2110	1	4

NB/ All windows and doors to comply apporved document K, N and B (where applicable

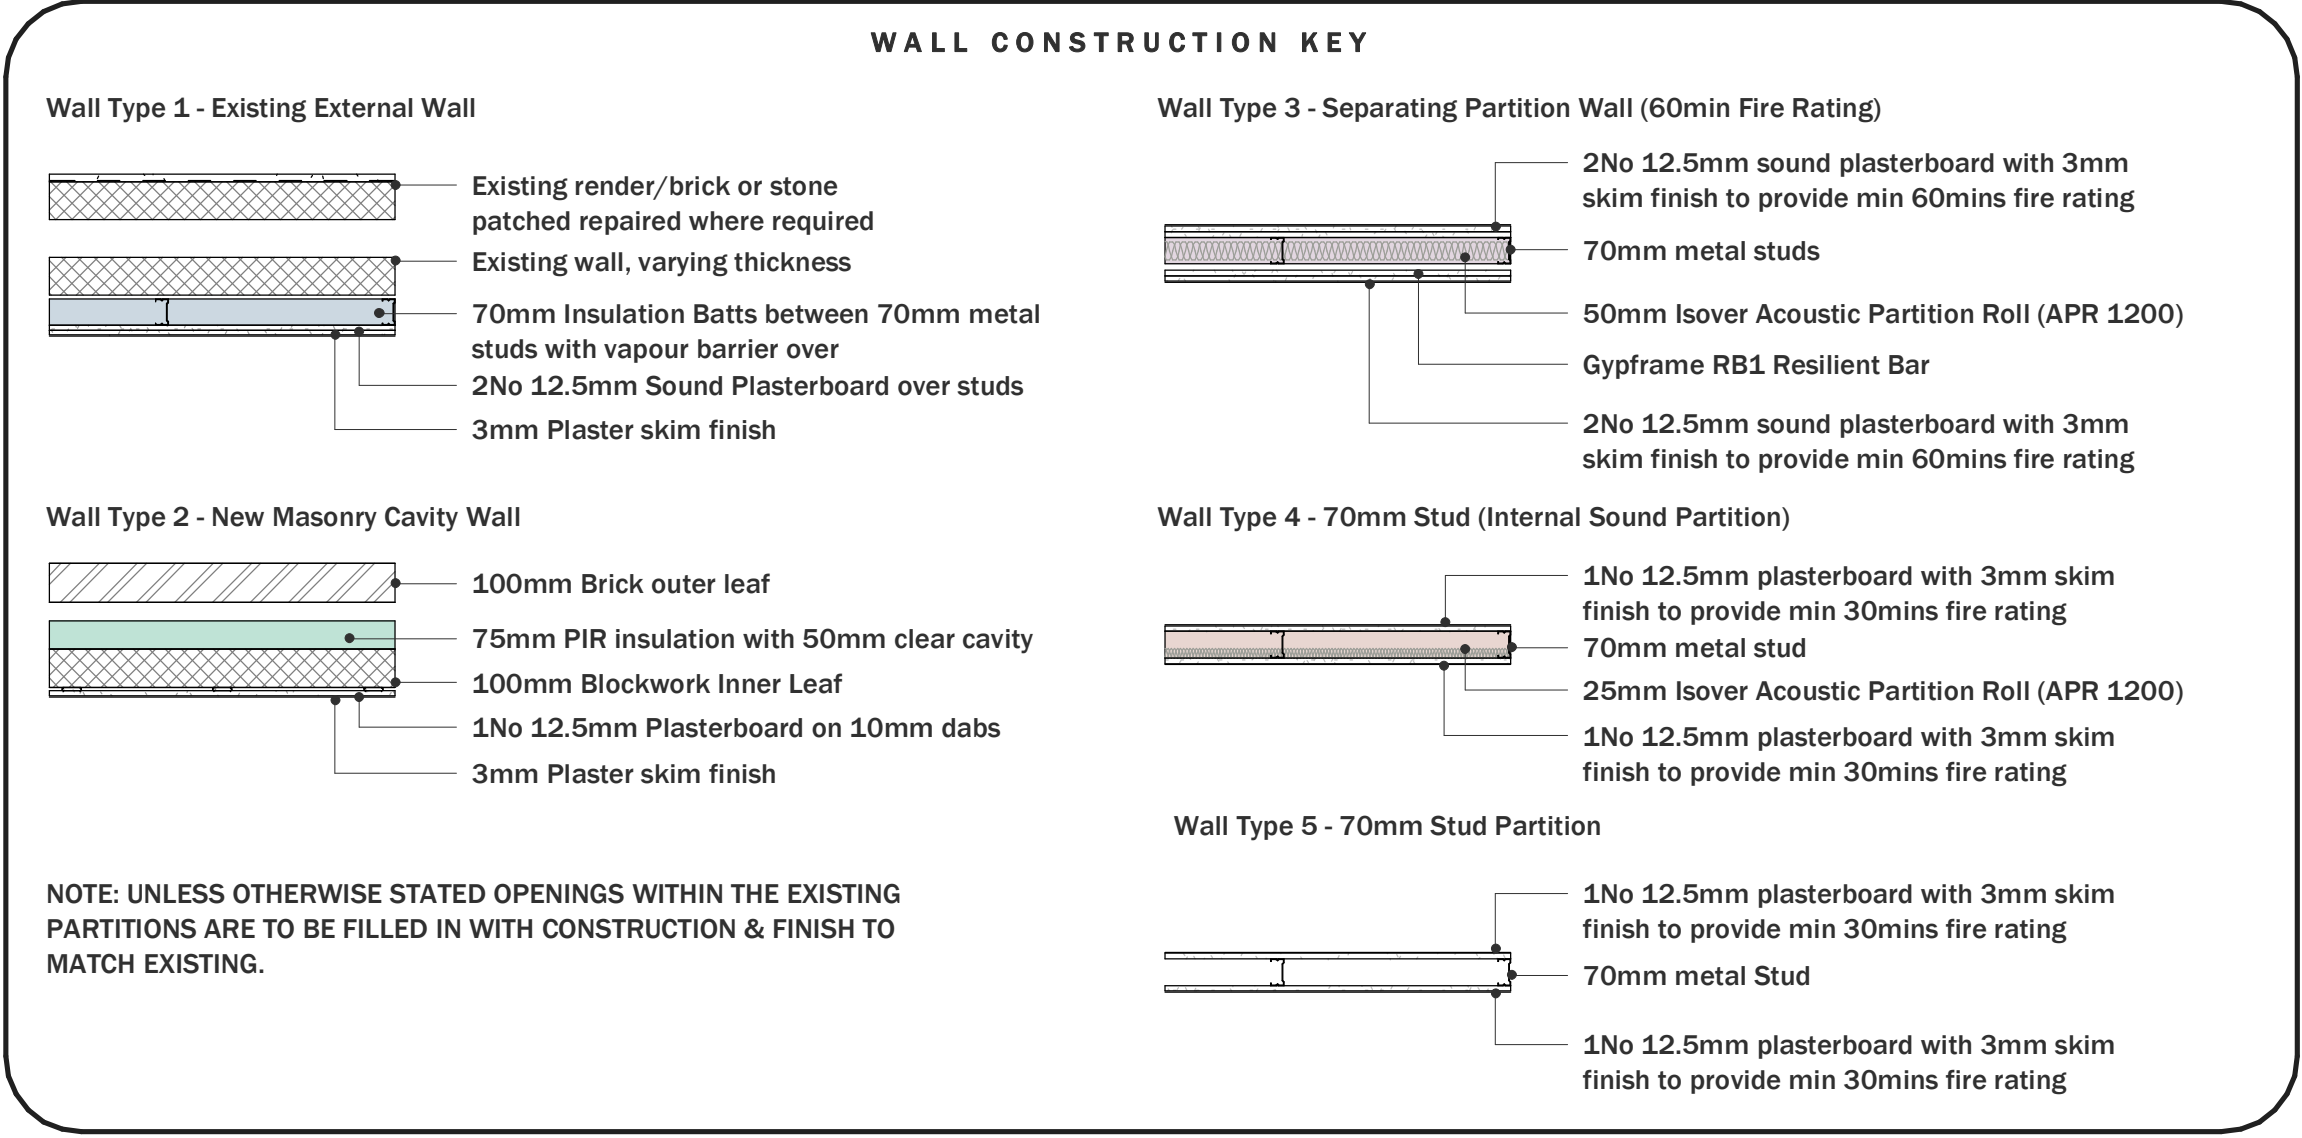

Revisions		
A	18.04.21	Amendment following design team review
B	26.04.21	Amendments to suit planning changes
C	06.05.21	Tender submission

All documents and drawings to be read in conjunction with the Clients specification and any discrepancies to be clarified prior to works commencing.

Notes

Do not scale from this drawing. Use figured dimensions only, which are displayed in millimeters unless stated otherwise. The contractor is requested to check all dimensions before work is put in hand. Any discrepancies within the drawing should be reported prior to commencement of works.

Copyright of this drawing belongs solely to CMKA Ltd. This drawing must only be used for the purpose for which it is supplied and its contents must not be reproduced for any purpose without written permission.

CHAMBERLAIN
MOSS
KING
architecture

97a Glebe Street | Penarth
Vale of Glamorgan | CF64 1EE

T. 02920 306400
www.chamberlainmossking.co.uk

Project	18 ORCHARD STREET, NEATH
Project number	N216
Client	ORCHARD STREETR (NEATH) LTD
Title	FOURTH FLOOR - PART B
Drawing number	A141
Scale	As indicated at A1
Revision	C
Status	TENDER STAGE
Drawn	PC
Date	06.05.21