


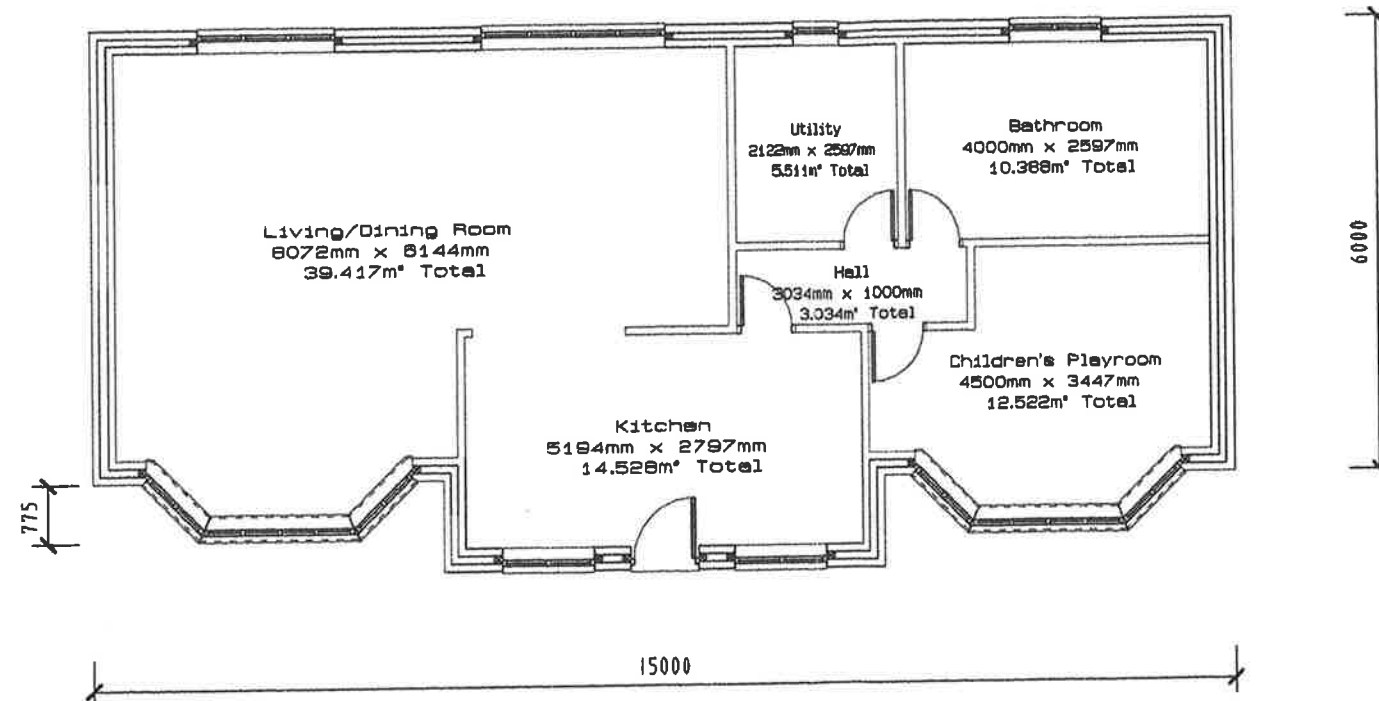

NOTES:

| Date | Revisions |
|------|-----------|
|      |           |
|      |           |
|      |           |

Copyright

**Philip Brown**  
ASSOCIATES LTD

CHARTERED TOWN PLANNERS  
& DEVELOPMENT CONSULTANTS

74 Park Road, Rugby, Warwickshire CV21 2QX  
Tel: 01788 570574  
Email: philipbrownassociates@talktalk.net

Client

Job Title

Proposed Amenity Building

Drawing Title

Proposed Floor Plans

Scale 1:100 Sheet A3

Date Drawn by Samuel Brown

