
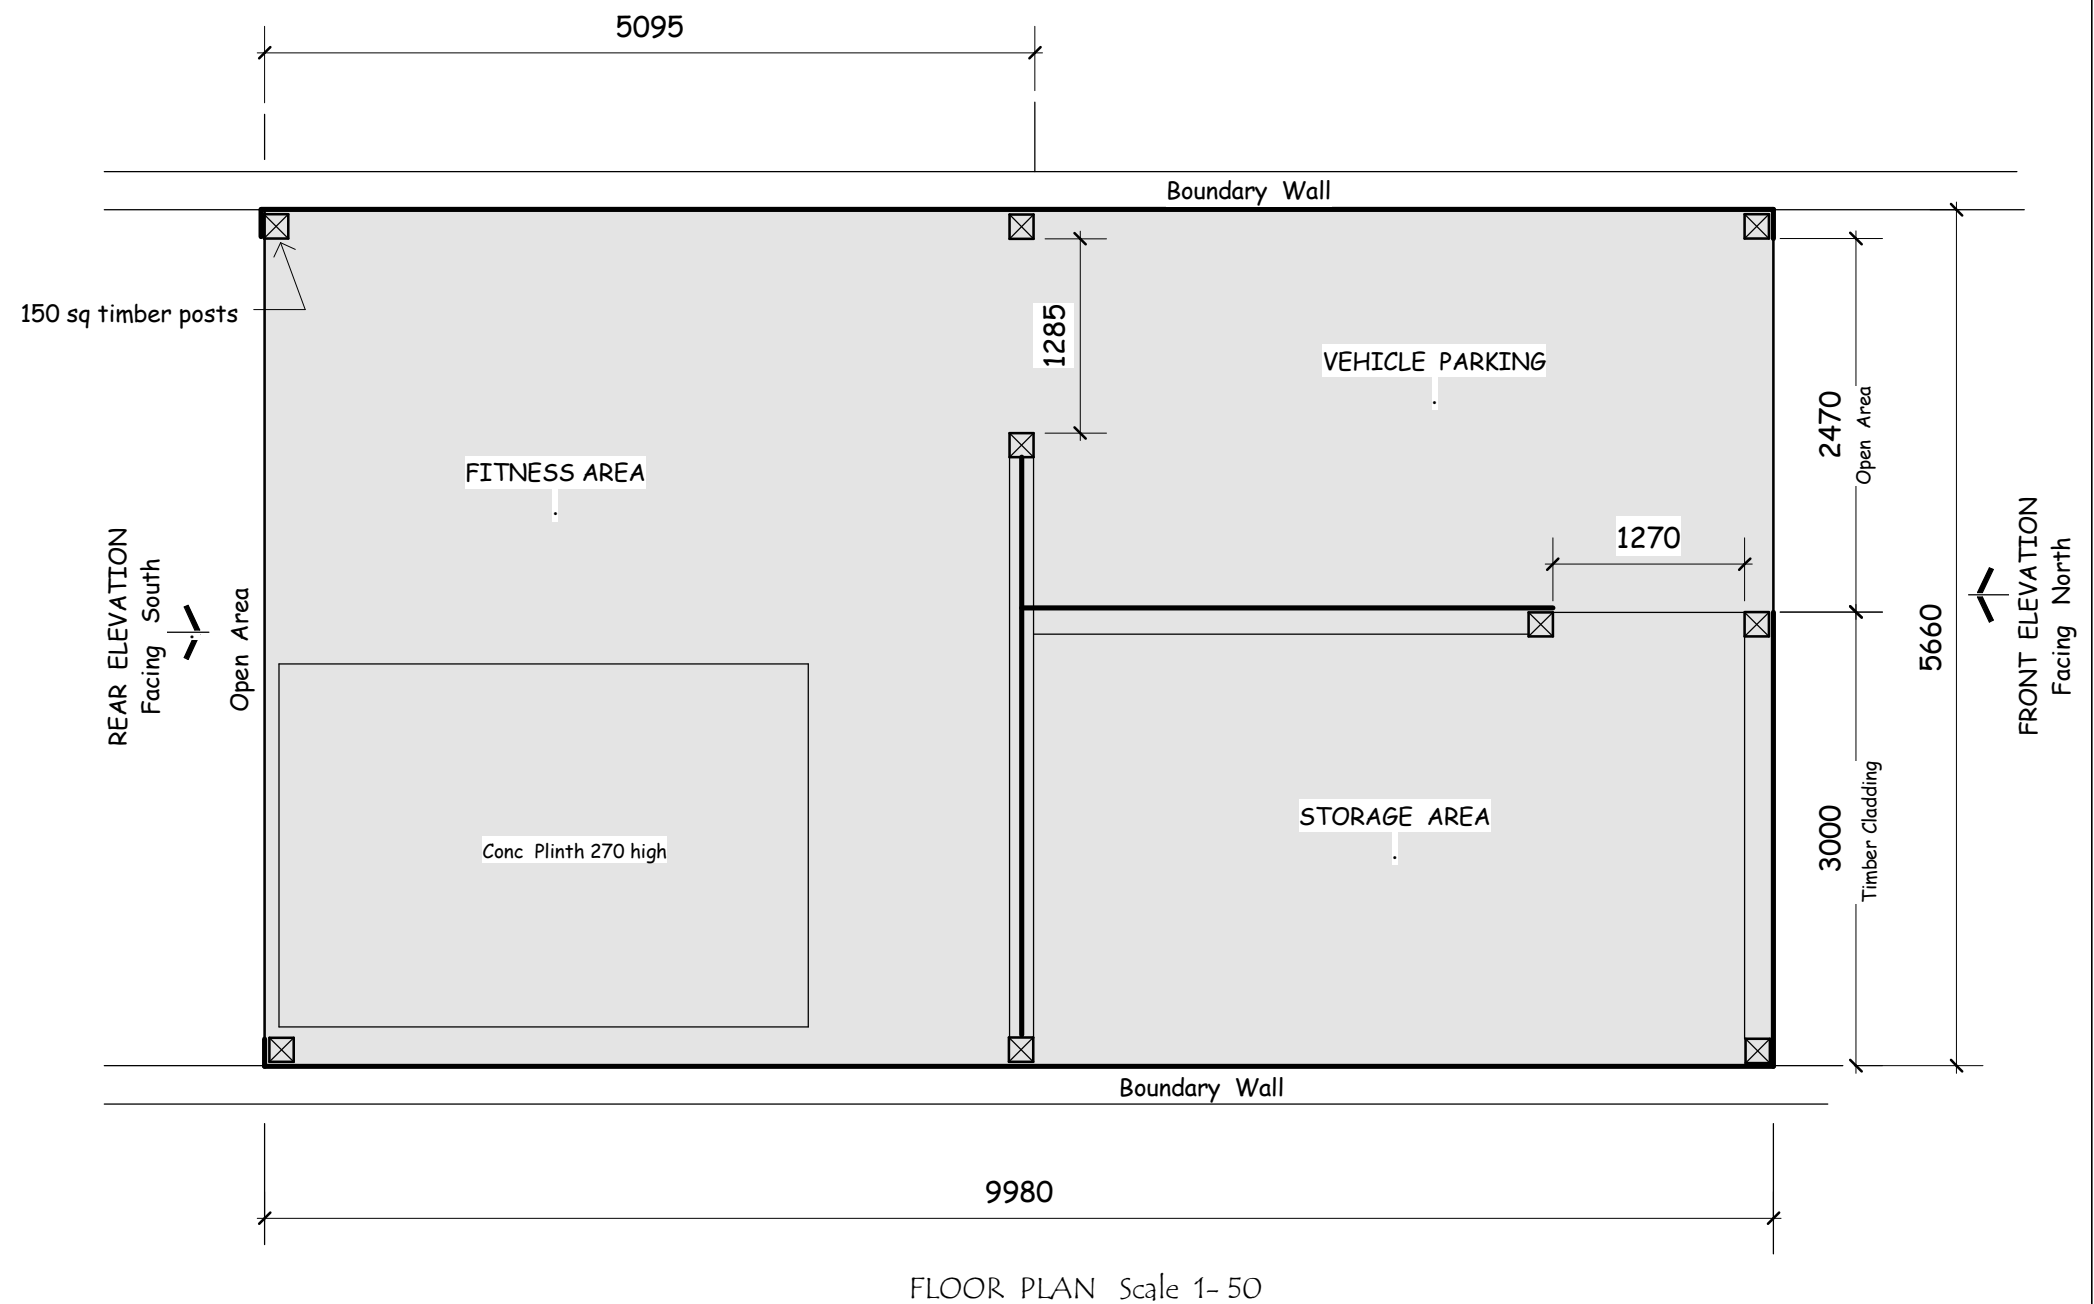
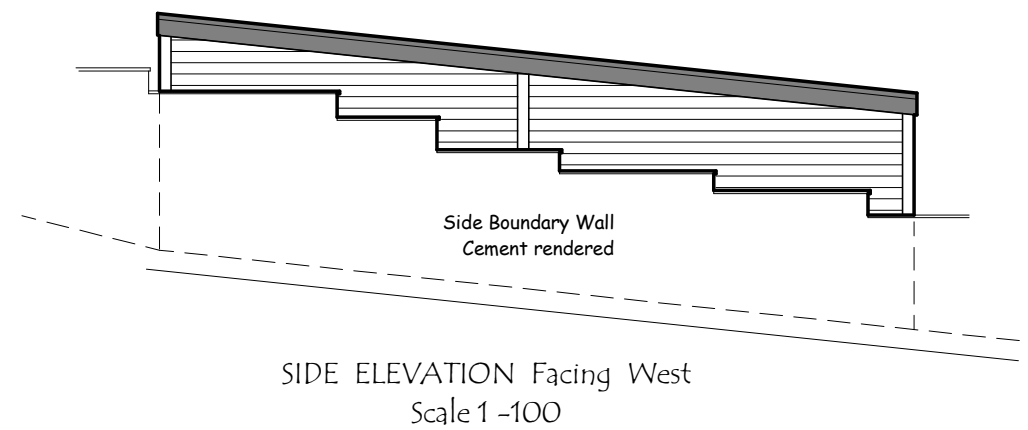
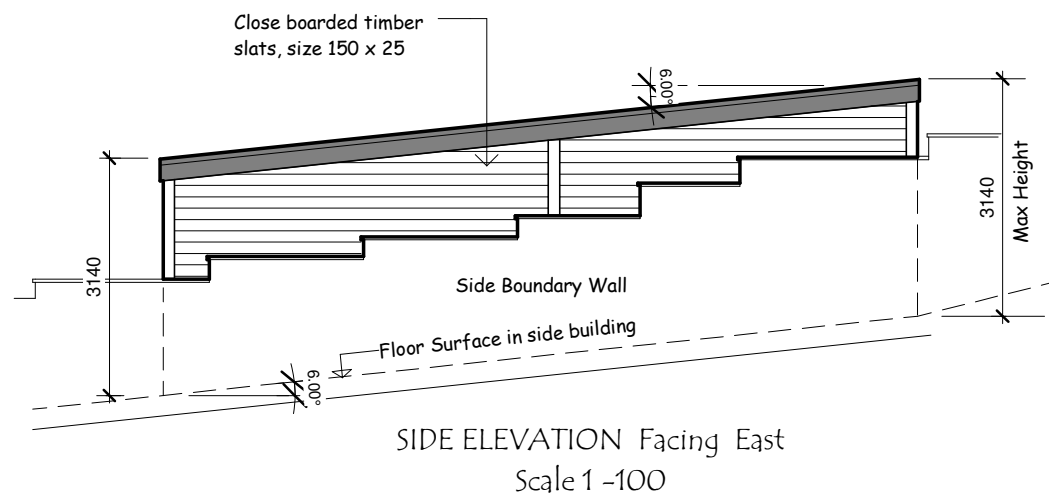
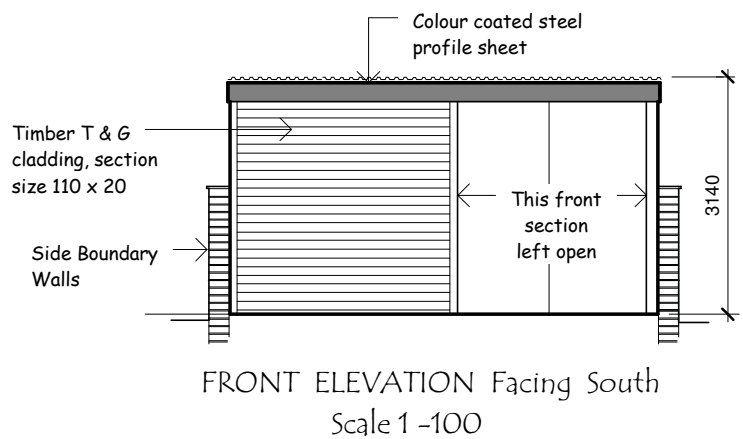


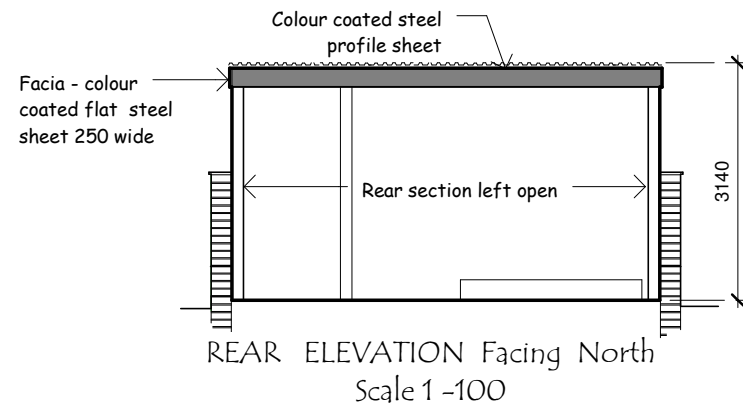

Rev A Front & Rear elevations height altered to correct dimension of 3140.		DG	30 04 21
OUT-BUILDING at 5 VICTORIA TERRACE, CWMAVON, PORT TALBOT. SA12 9BP			
BUILDING DETAILS	Date 21 04 21	Dwg No 2101/3	REV A
	Scale As Indicated		
	Drawn DG		