





Reproduced from an Ordnance Survey map with the permission of the
Controller of Her Majesty's Stationary Office.
©Crown Copyright. All rights reserved.



Reproduced from an Ordnance Survey map with the permission of the
Controller of Her Majesty's Stationary Office.
©Crown Copyright. All rights reserved.

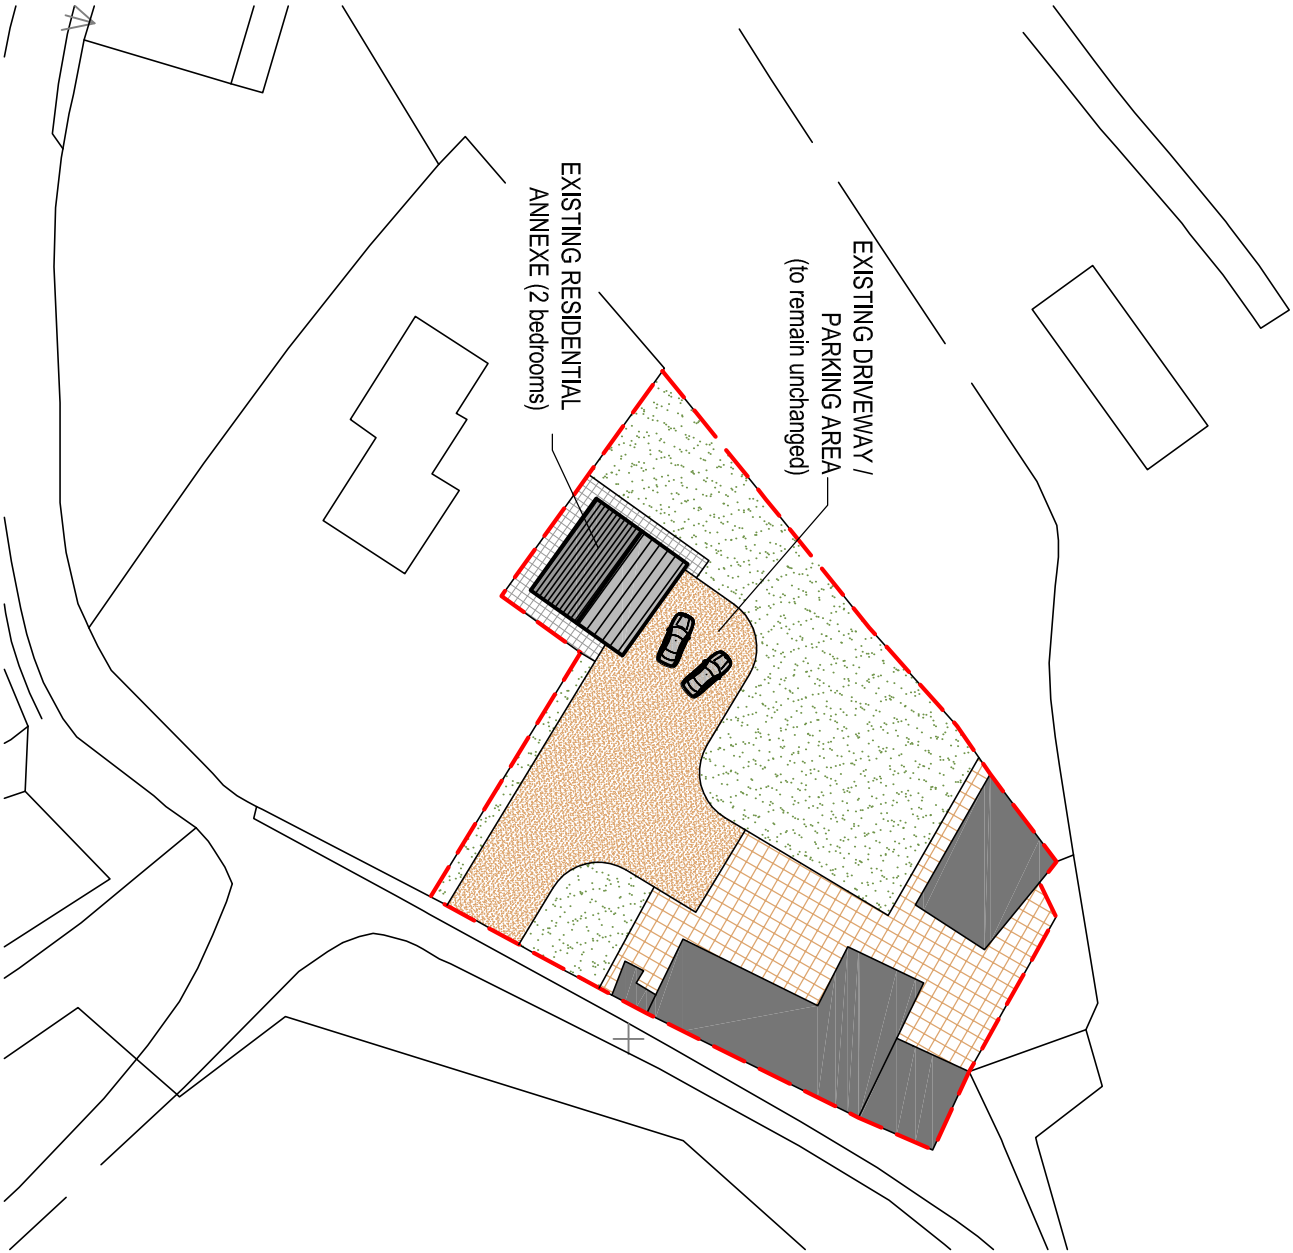

EXISTING SITE PLAN
Scale 1:500

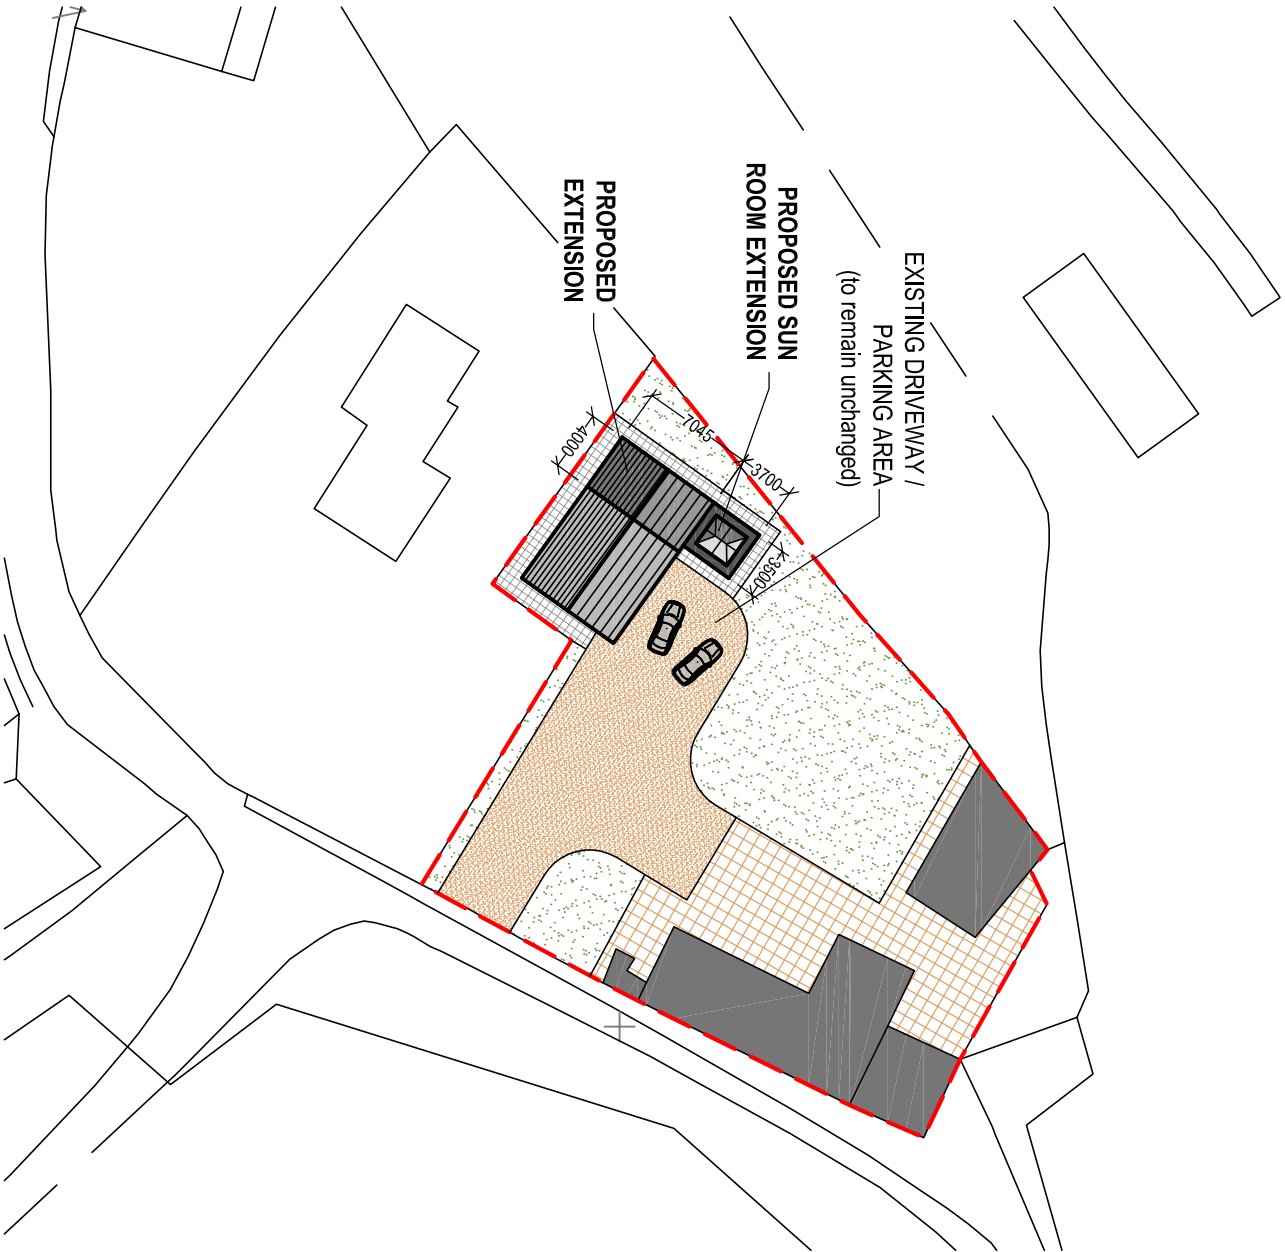

PROPOSED SITE PLAN
Scale 1:500



Cwm Planning & Design Ltd.
(architectural and Draughting Services)

Client:

Mr. & Mrs. R. Beynon
'Yr Ysgubor'
Brynammam
Neath Port Talbot

Project Title:

**PROPOSED EXTENSION
TO EXISTING RESIDENTIAL ANNEX**

General Notes:

1. Do not scale from this drawing, take figured dimensions only.
2. Dimensions are in millimeters unless otherwise stated.

Drawing Issue:

PLANNING

Drawing Title:

EXISTING & PROPOSED SITE PLANS

Drawing No:

002

Revision:

A

Date:

24-08-2020

Revised:

24-03-2021

Scale(s):

1:500

Paper Size:

A3