
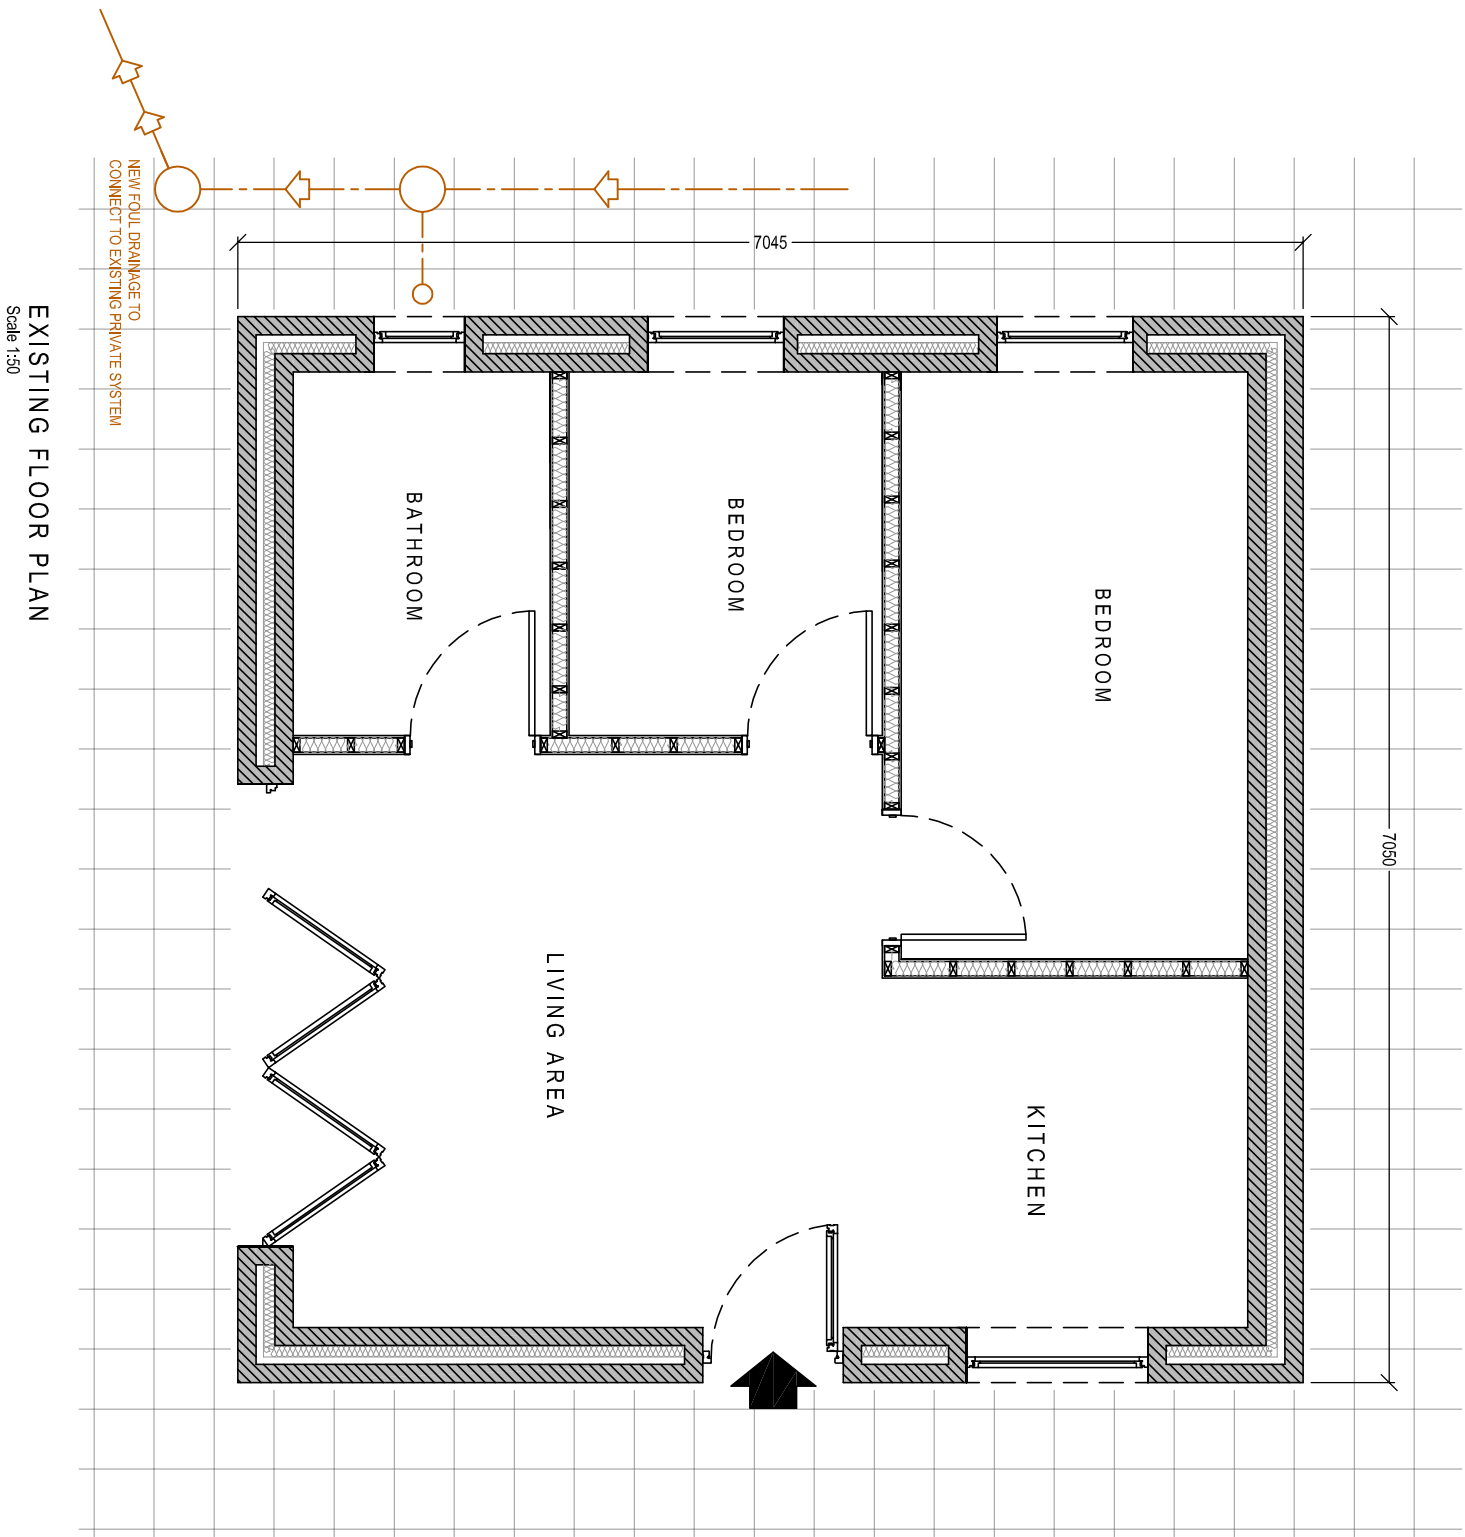


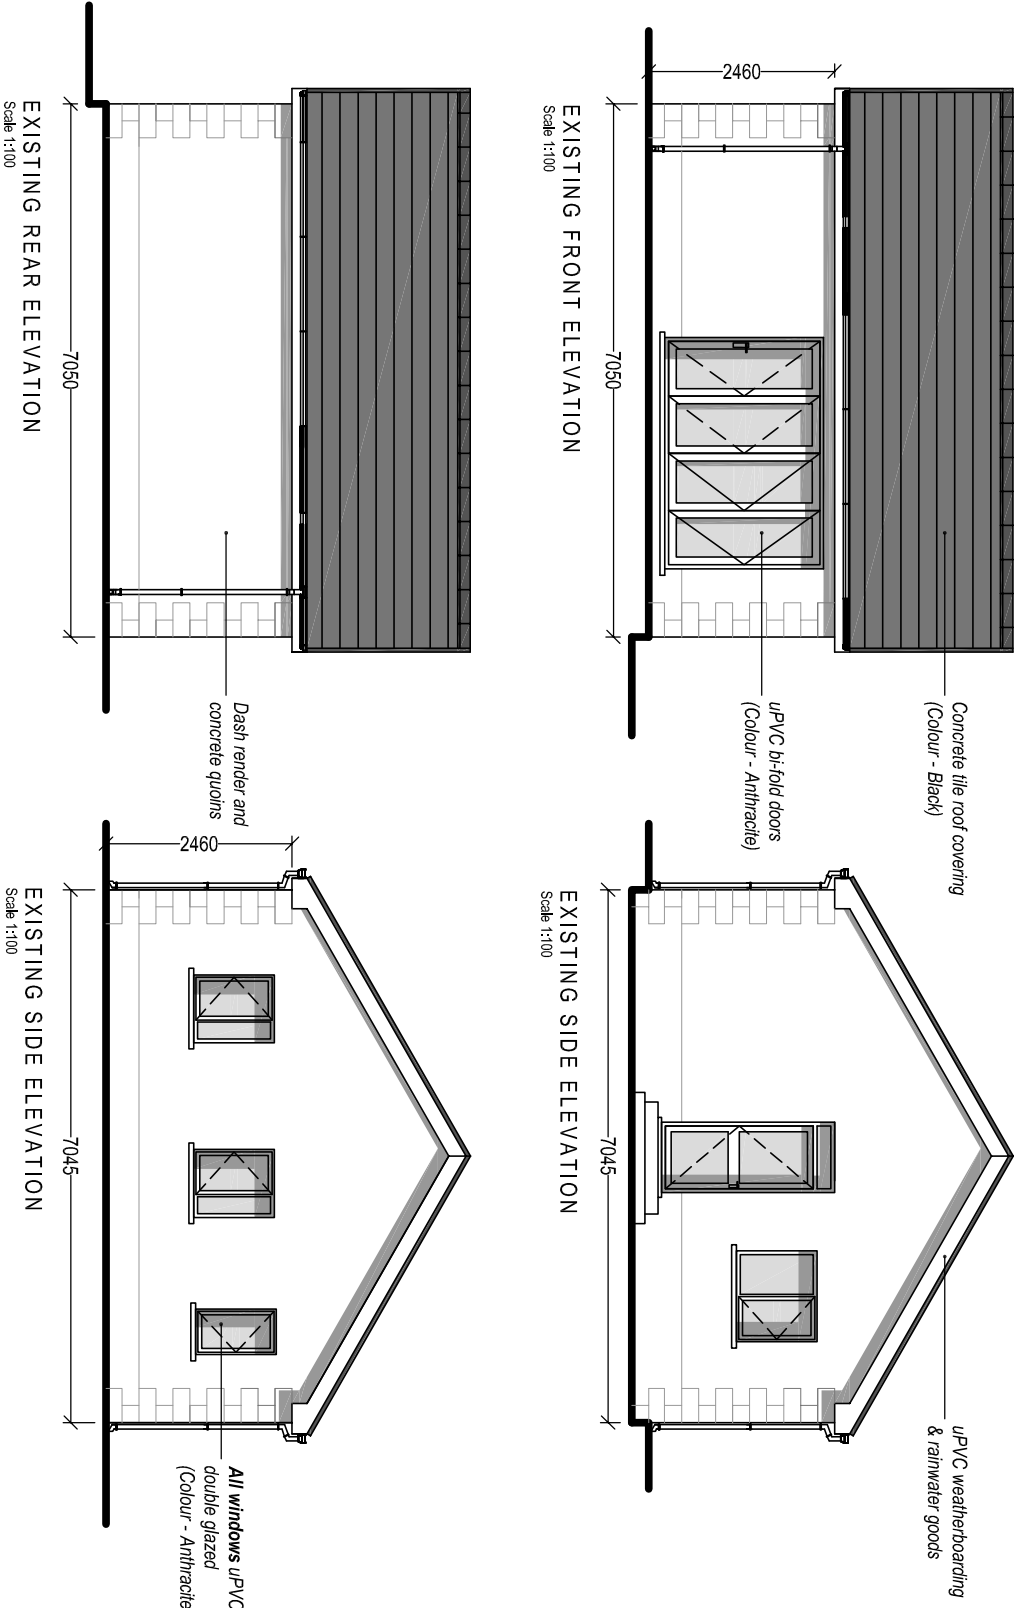

Client:

Mr. & Mrs. R. Beynon
Yr Ysgubor
Bynannan
Neath Port Talbot

Project Title:

PROPOSED EXTENSION
TO EXISTING RESIDENTIAL ANNEX

General Notes:
1. Do not scale from this drawing. Use listed dimensions only.
2. Dimensions are in millimetres unless otherwise stated.

Drawing Issues:

PLANNING

Drawing Title: EXISTING ELEVATIONS & FLOOR PLAN	
Drawing No: 003	Revision: A
Date: 24-08-2020	Revised: 24-03-2021
Scale(s): 1:50 / 1:100	Paper Size: A2



Cwm Planning & Design Ltd.
(Architectural and Draughting Services)