
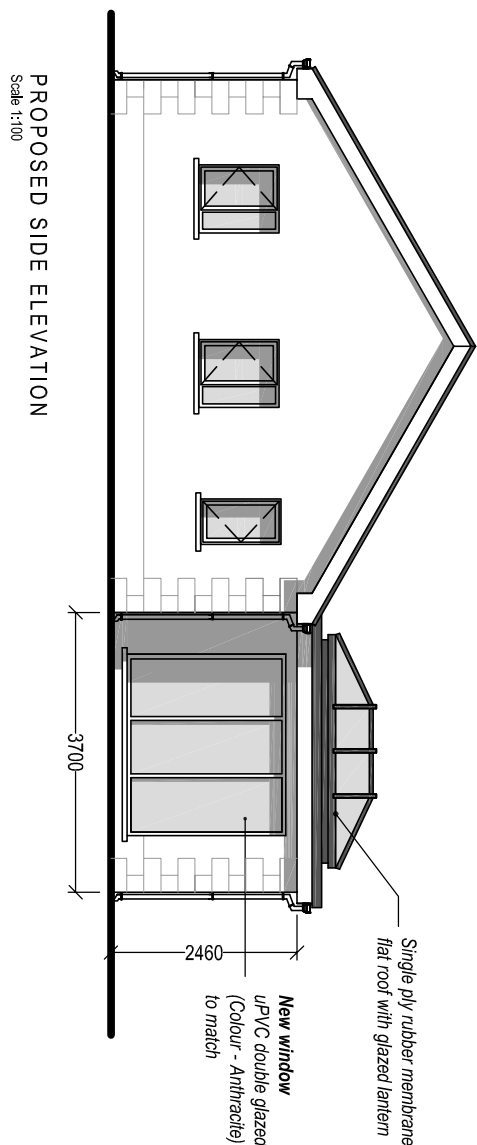
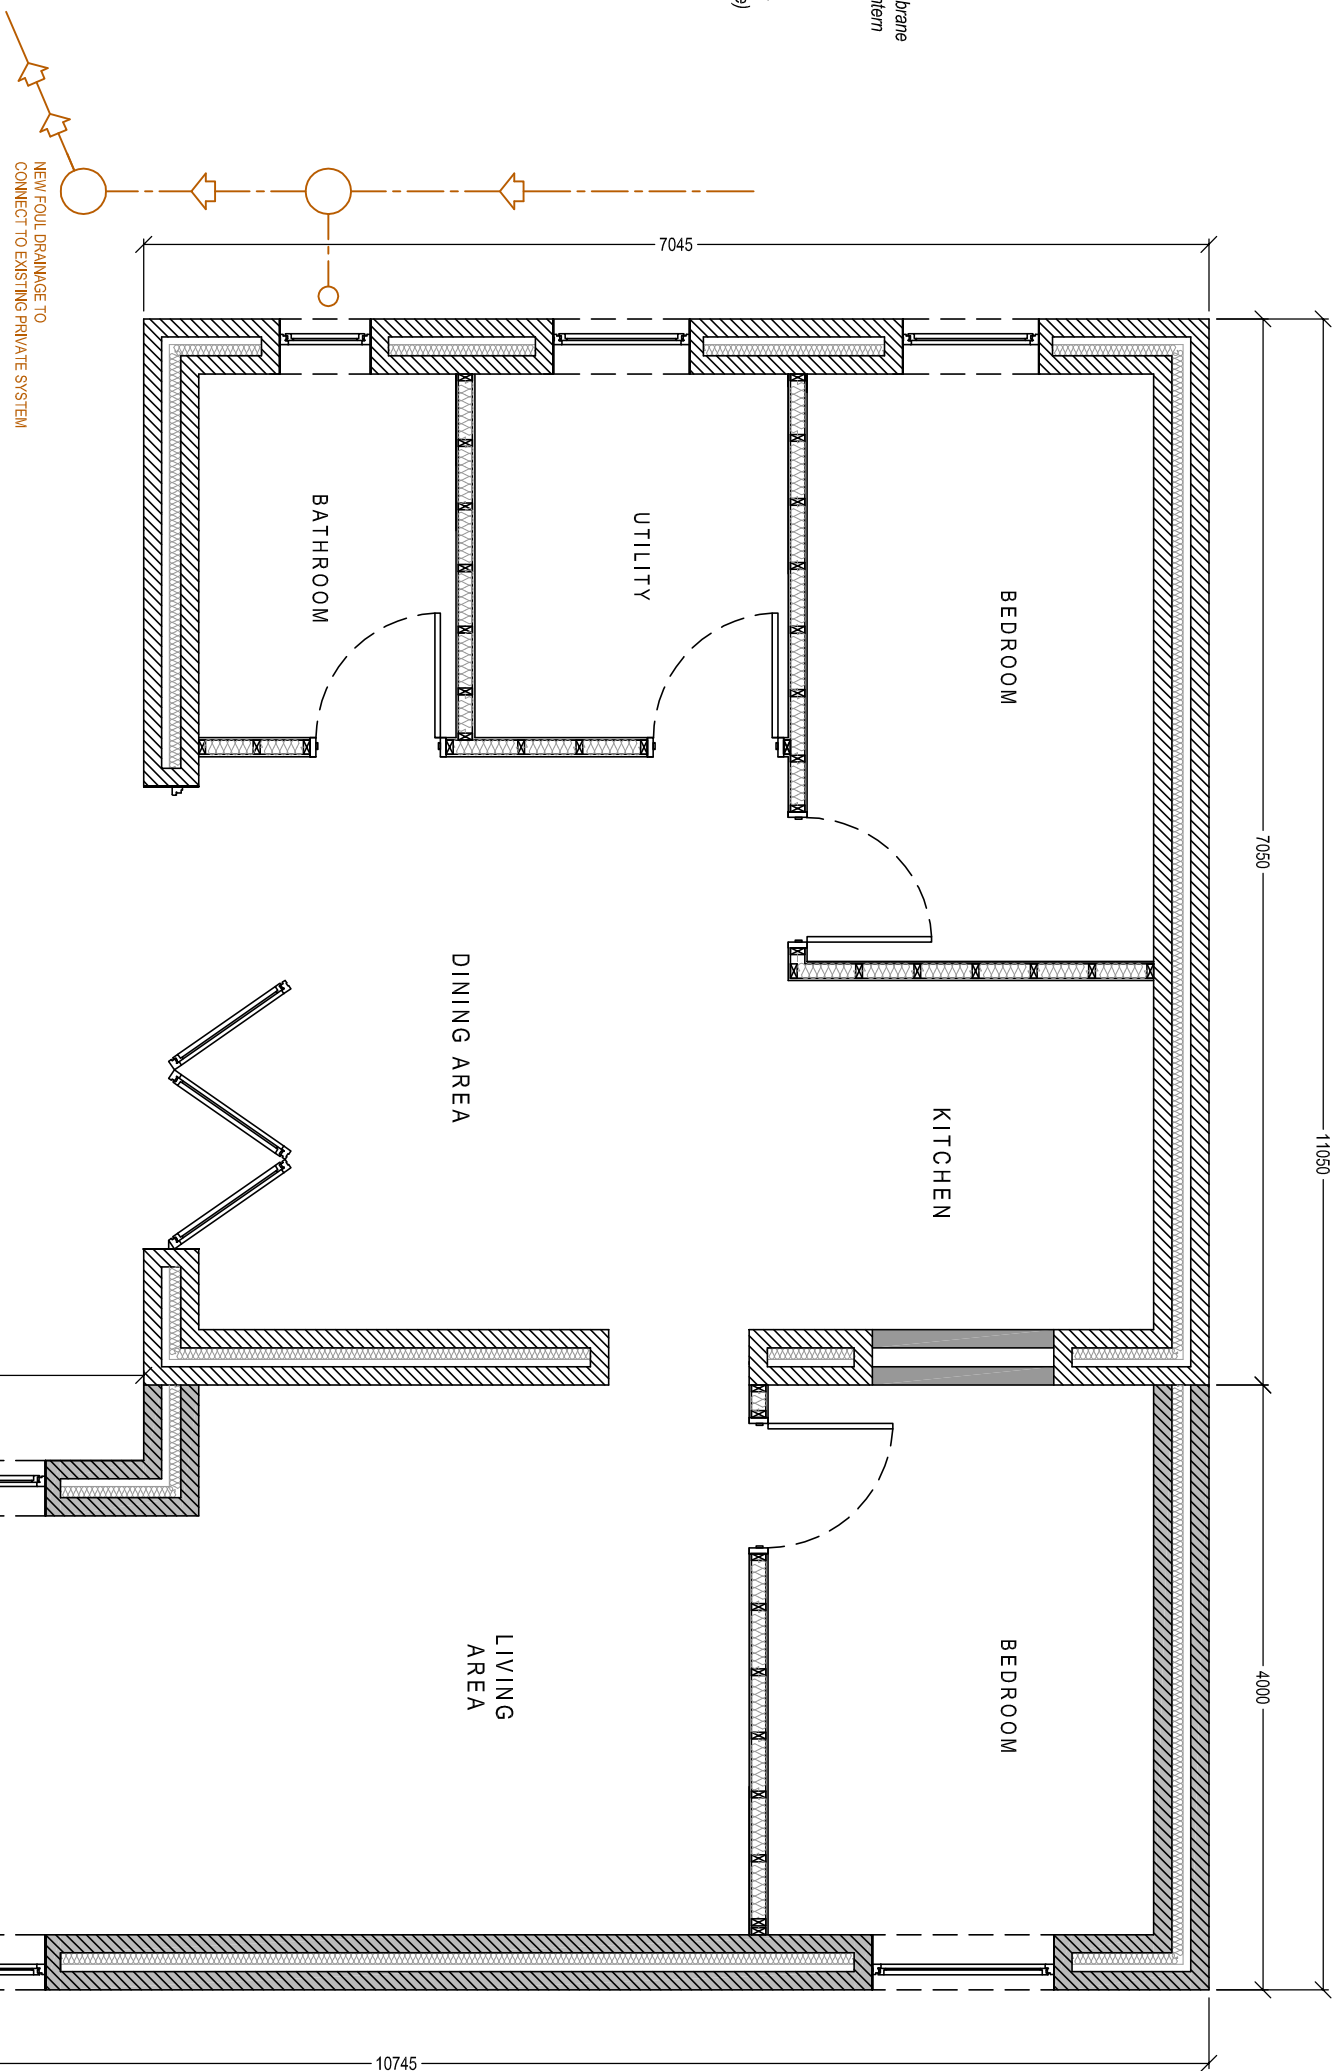
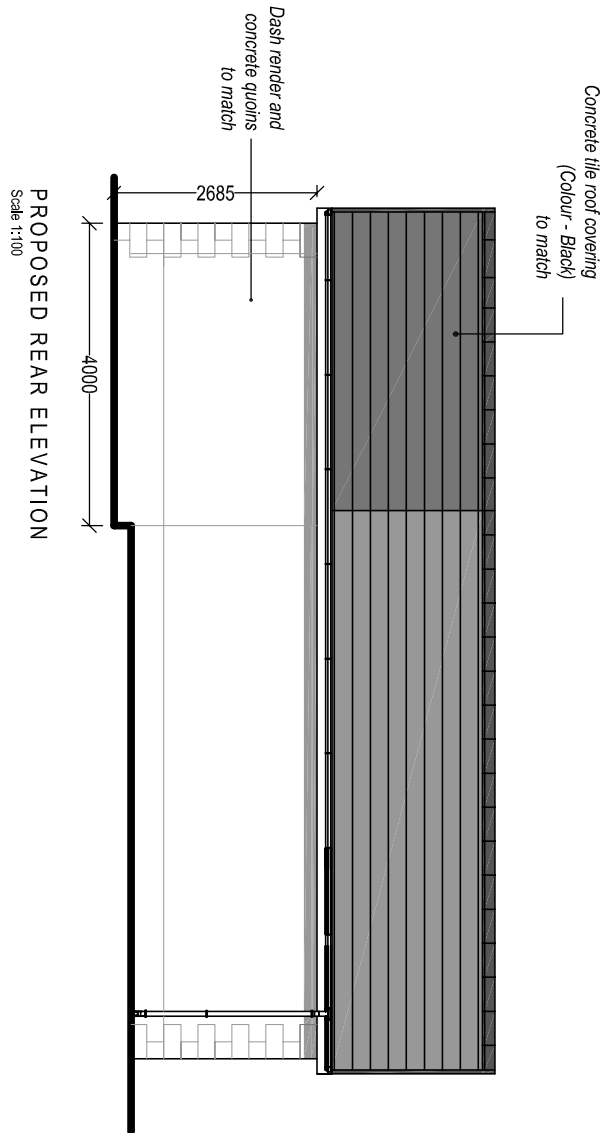
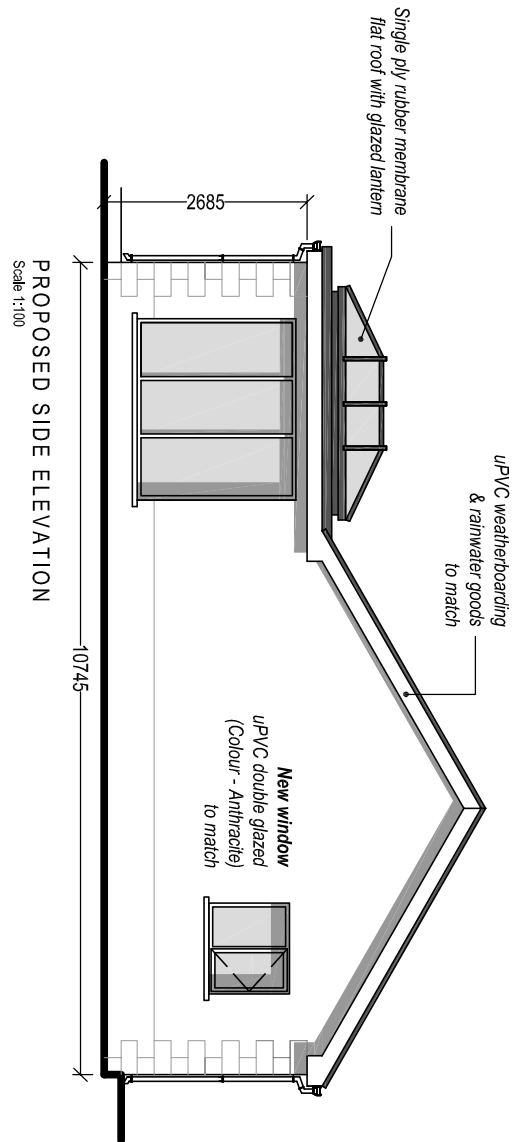


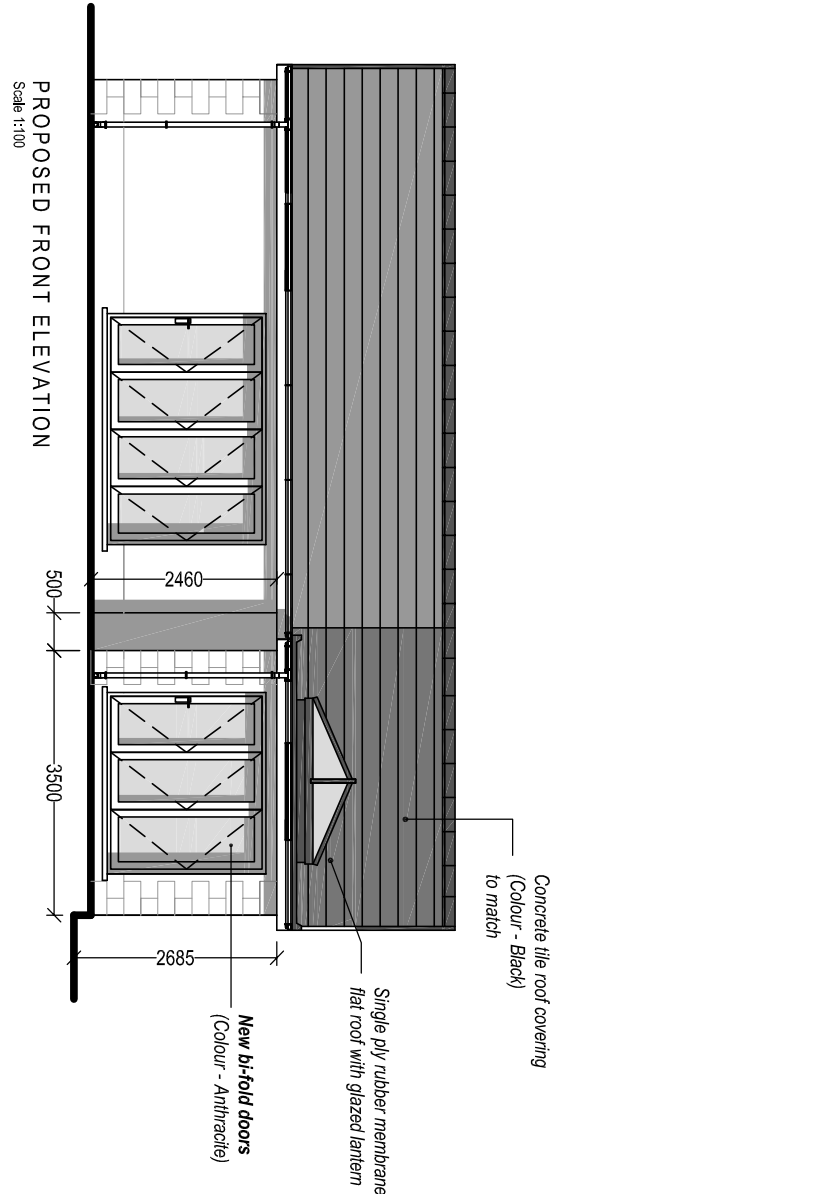

Client:

Project Title:

Mr. & Mrs. R. Beynon
Yr Ysgubor
Brynannan
Neath Port Talbot

PROPOSED EXTENSION
TO EXISTING RESIDENTIAL ANNEX

General Notes:

1. Do not scale from this drawing. Use figure dimensions only.
2. Dimensions are in millimetres unless otherwise stated.

Drawing Issues:

PLANNING

Drawing Title: PROPOSED ELEVATIONS & FLOOR PLAN			
Drawing No:	003	Revision:	A
Date:	24-08-2020	Revised:	23-03-2021
Scale(s):	1:50 / 1:100	Paper Size:	A2



Cwm Planning & Design Ltd.
(architectural and Draughting Services)