


Superseded

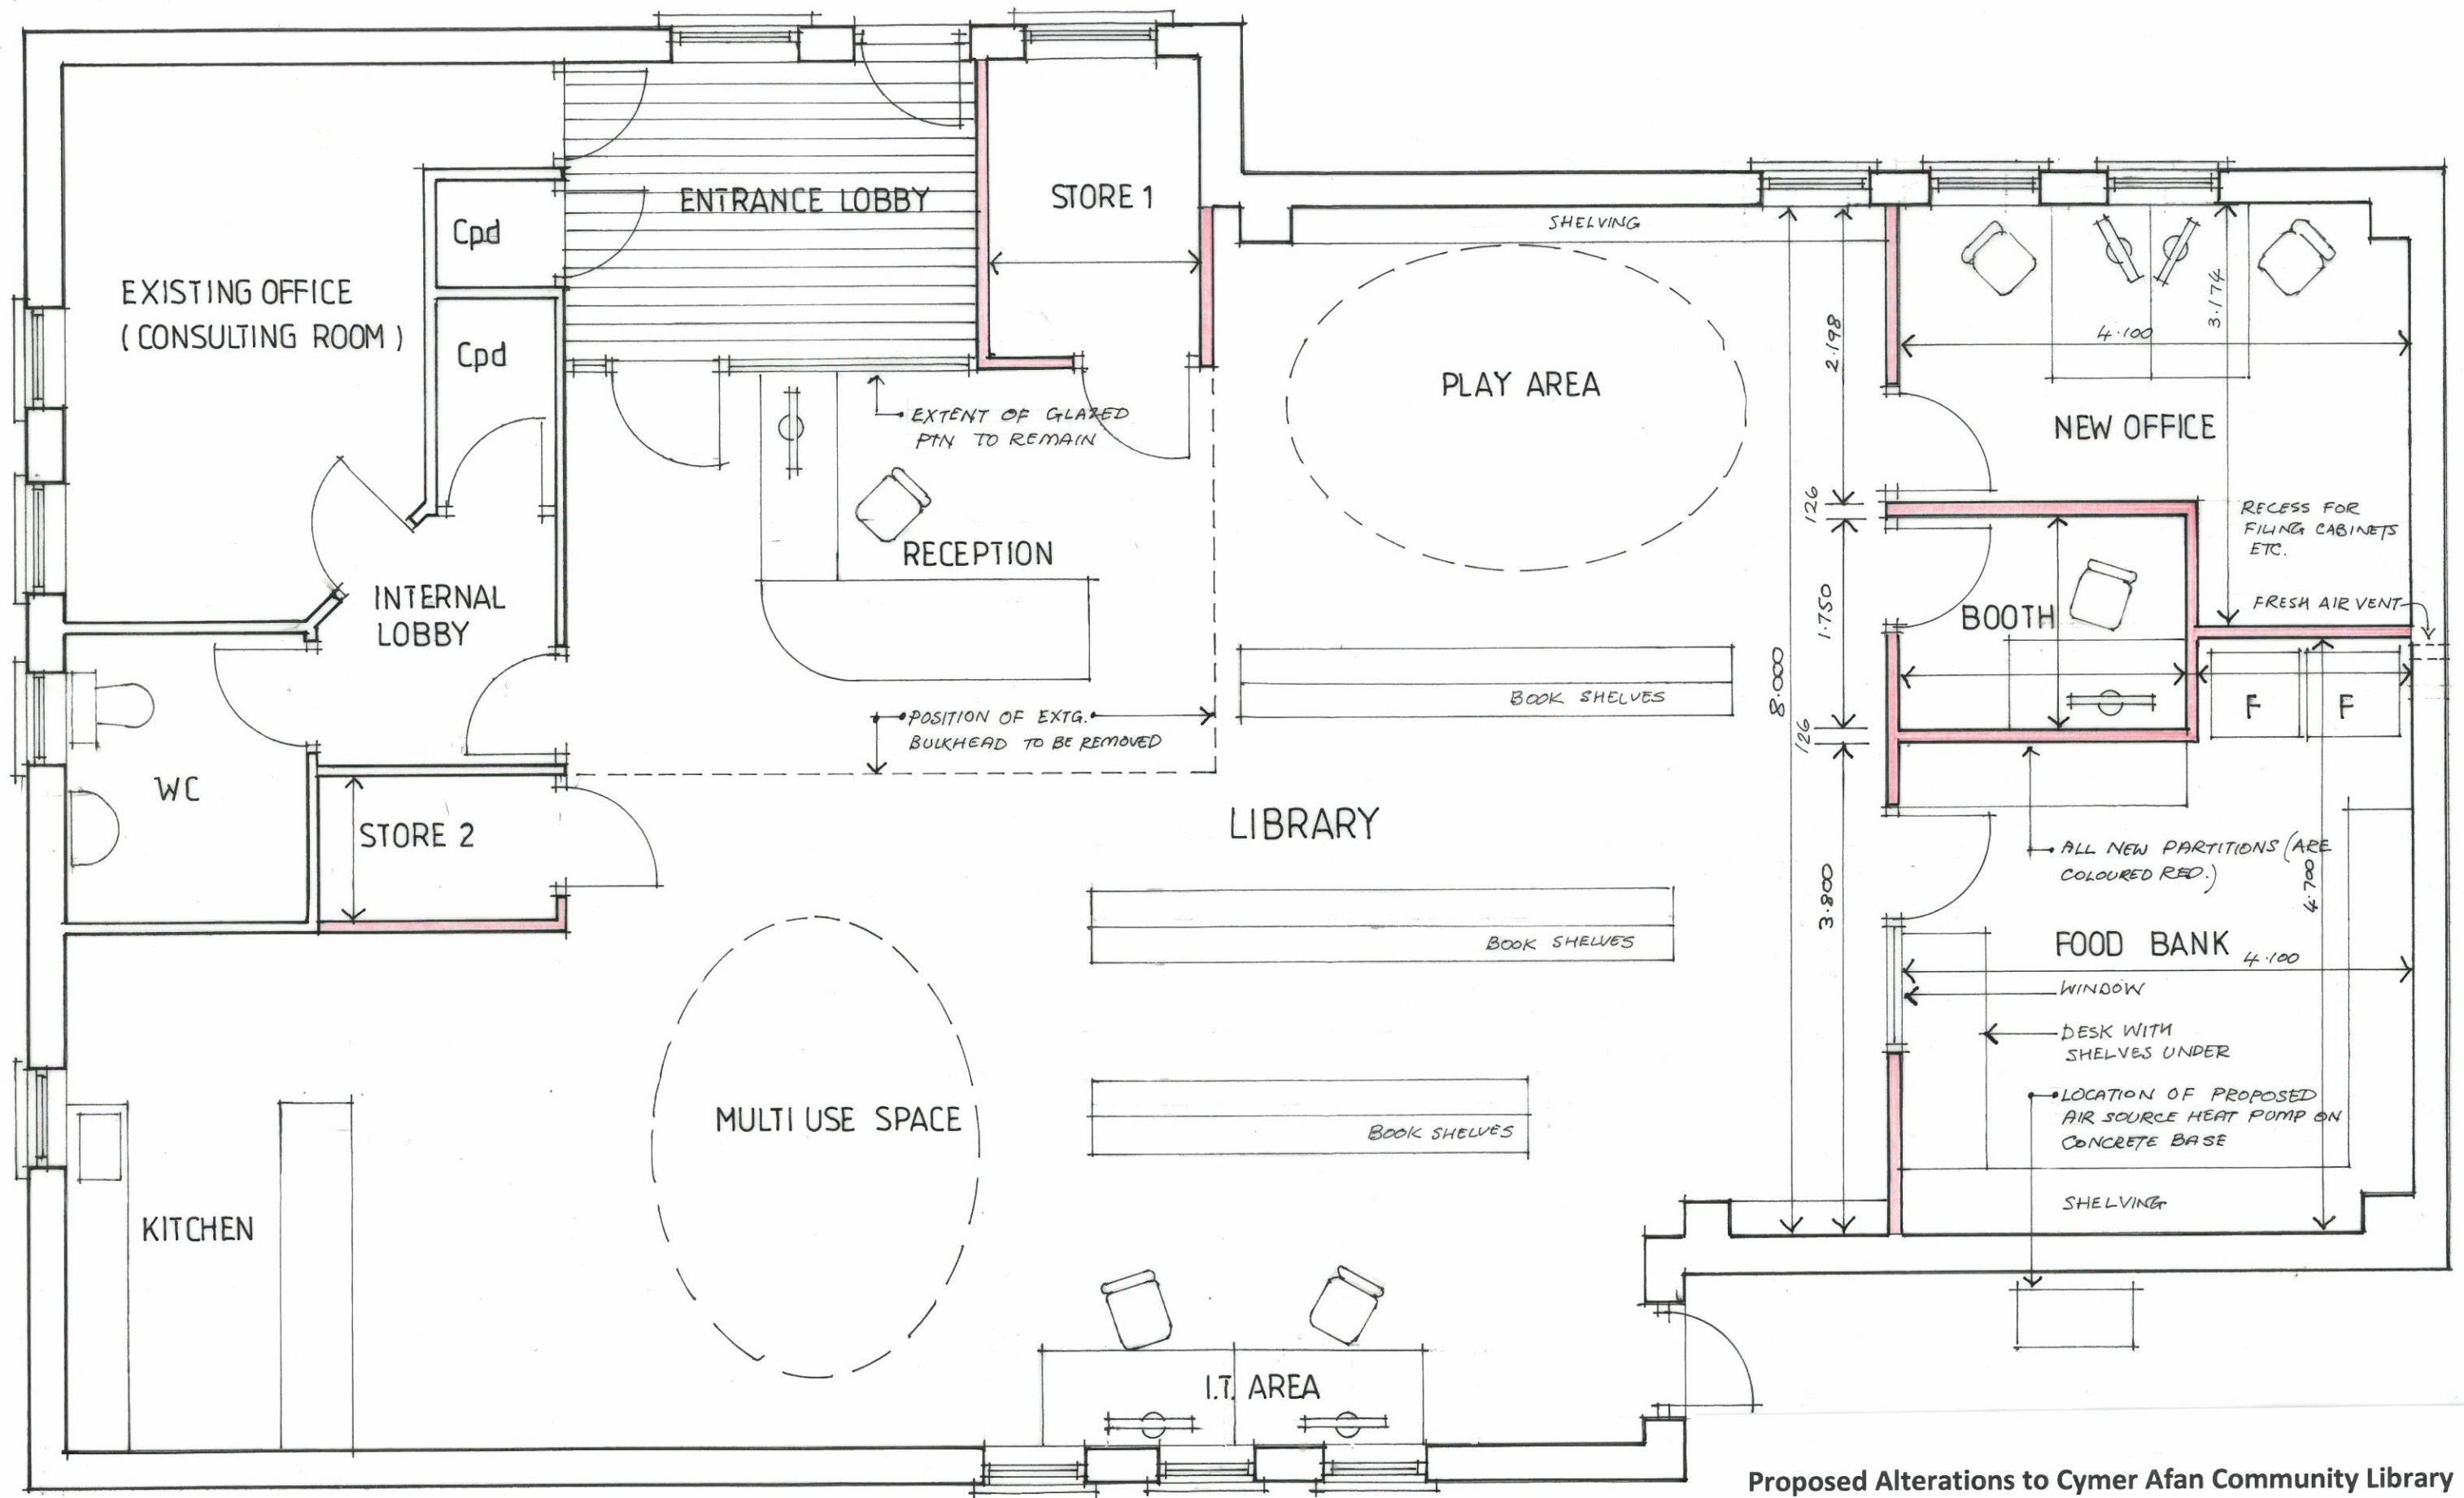

PROPOSED GROUND FLOOR PLAN (1:50 at A3)

Proposed Alterations to Cymer Afan Community Library

Proposed Ground Floor Plan (scale 1:50 at A3)

Date : Dec 2020

Kevyn Davies Chartered Architect

Drg. No. A.01