




Superseded

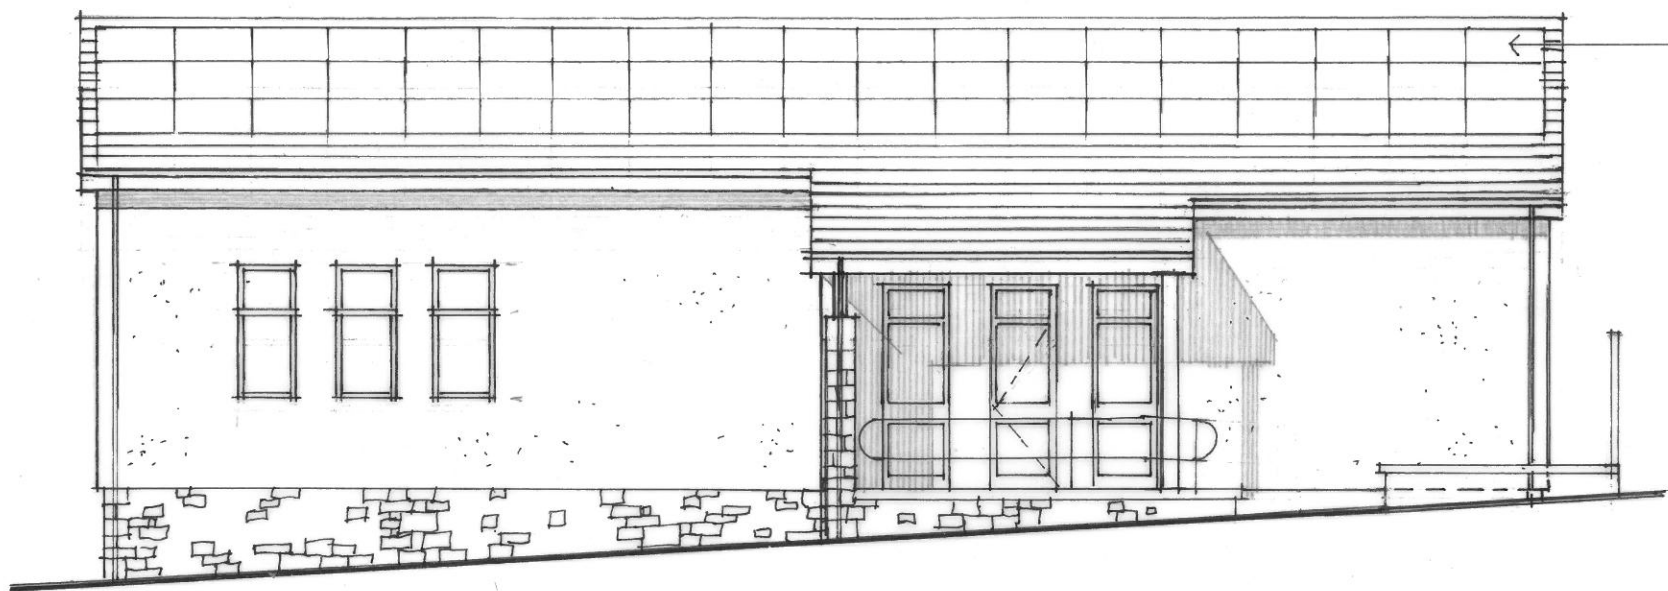

Proposed Front Elevation (South)

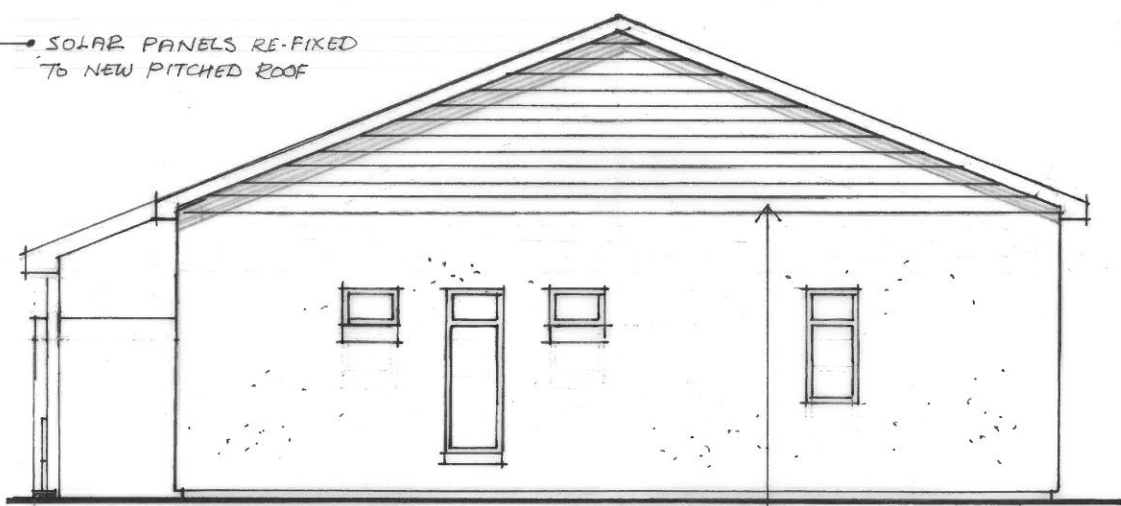

Proposed Side Elevation (East)

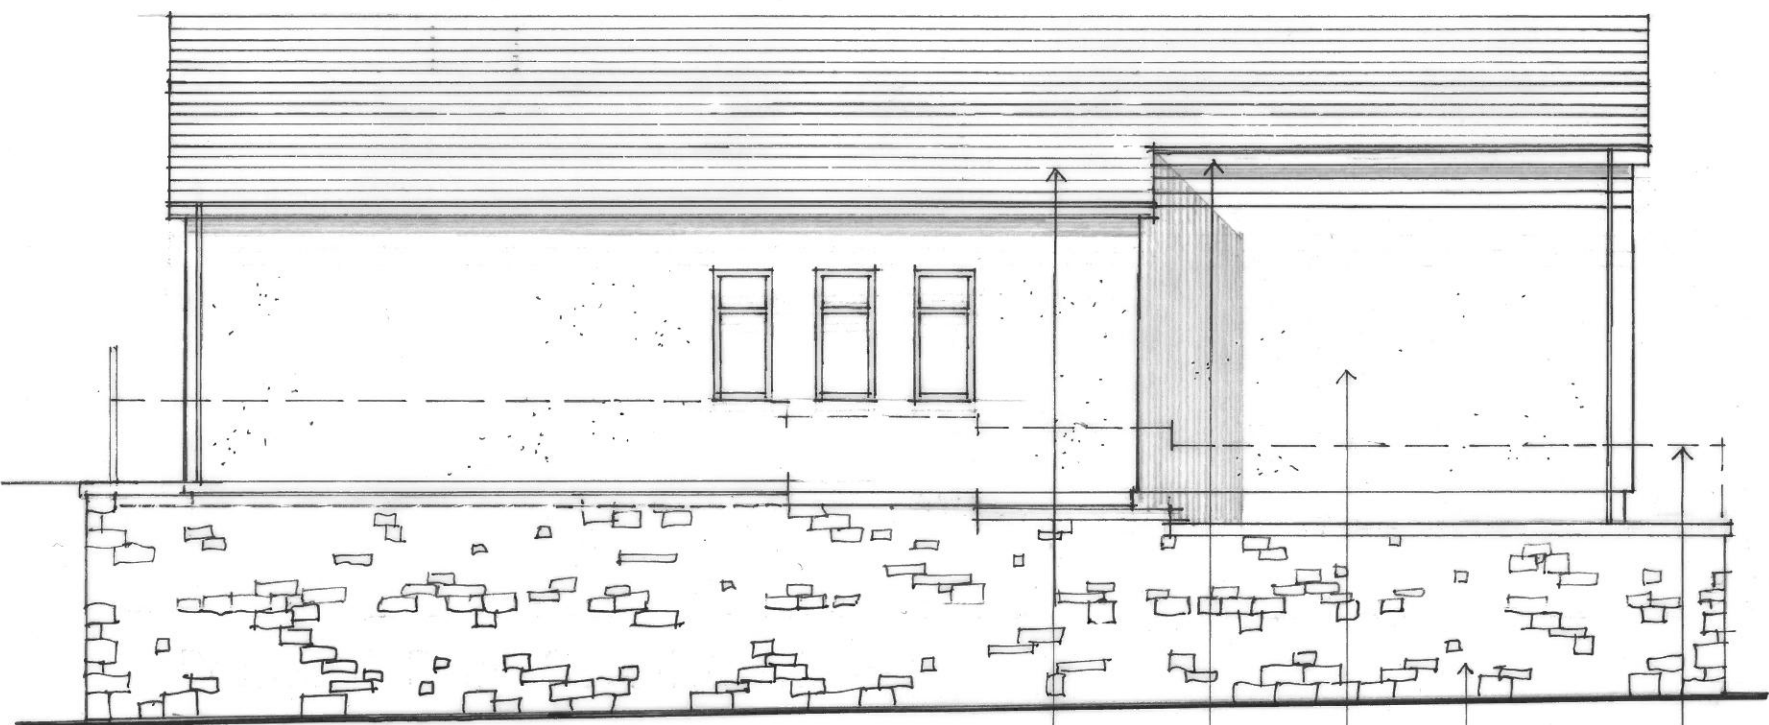


Proposed Rear Elevation (North)

BLUE/BLACK ETERNIT MAN-MADE SLATE

WHITE UPVC FASCIAS, SOFFITS & RING

TERRACOTTA THRO' COLOURED RENDER

EXISTING NAT. STONE RETAINING WALL

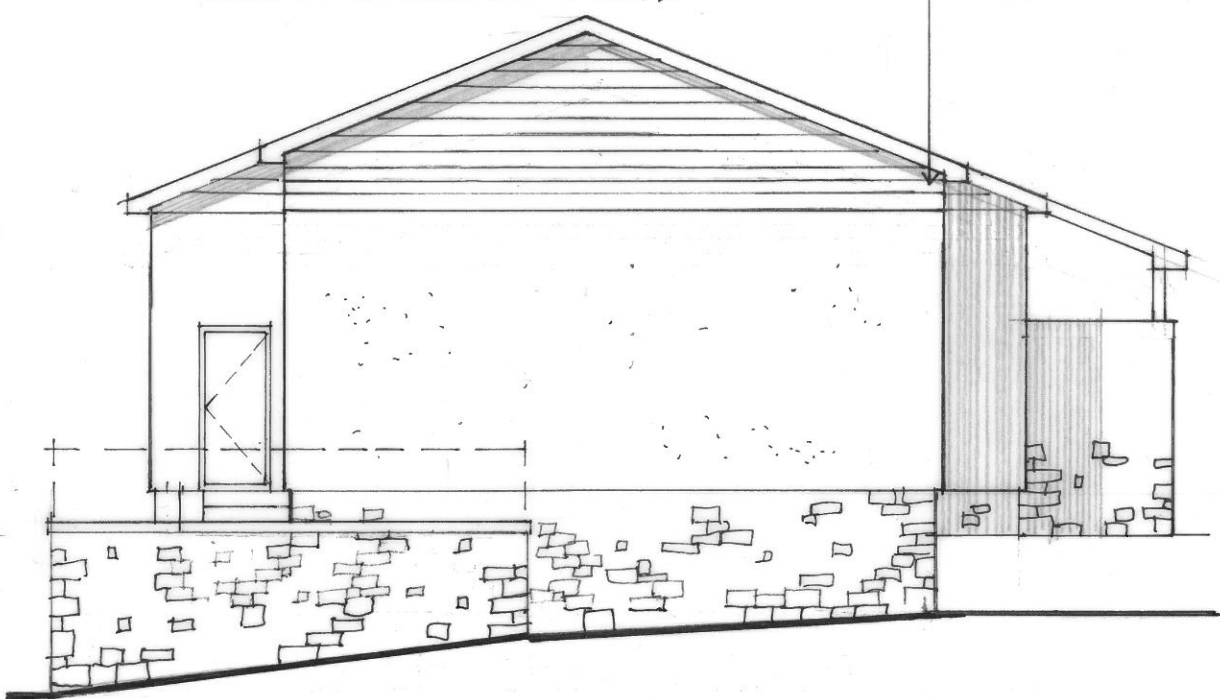

Proposed Side Elevation (West)

OUTLINE OF FENCE (EXTA)

Proposed Alterations to Cymer Afan Community Library

Proposed Elevations (scale 1:100 at A3)

Date: May 2021

Kevyn Davies Chartered Architect

Drg No. A.02