



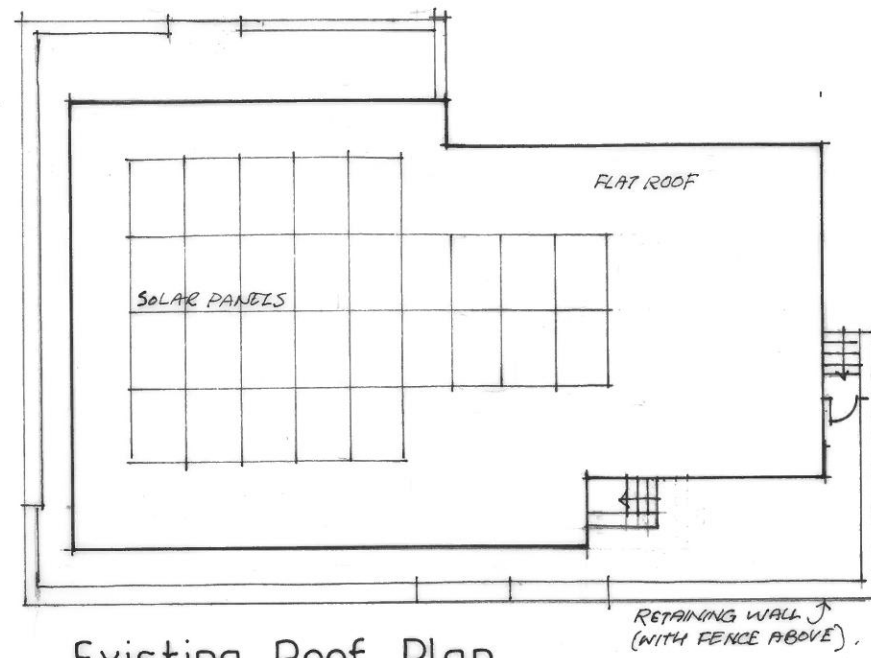

Existing Roof Plan

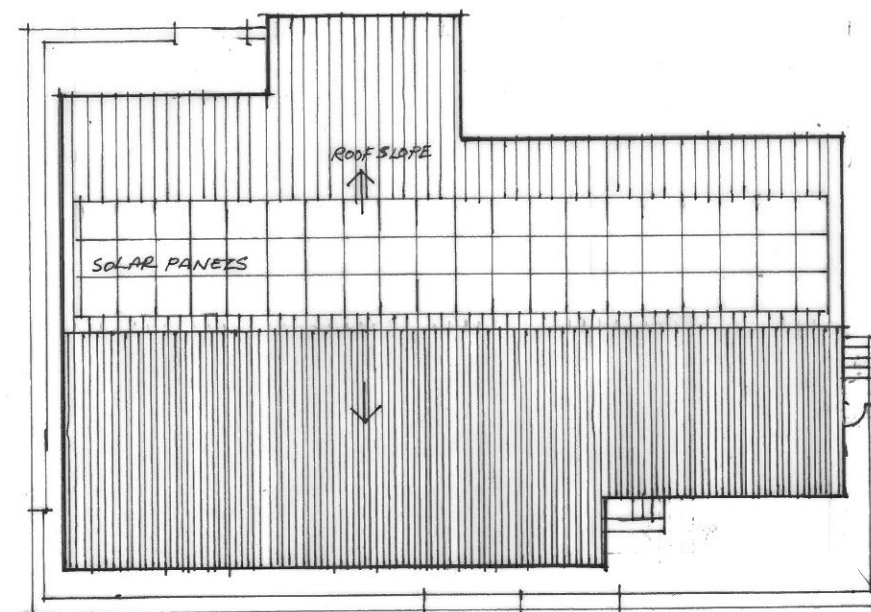

Proposed Roof Plan

Proposed Alterations to Cymer Afan Community Library

Existing and Proposed Roof Plans (scale 1:200 at A3)

Date: May 2021

Kevyn Davies Chartered Architect

Drg No. A.03