


SECTION 1.

SECTION 2

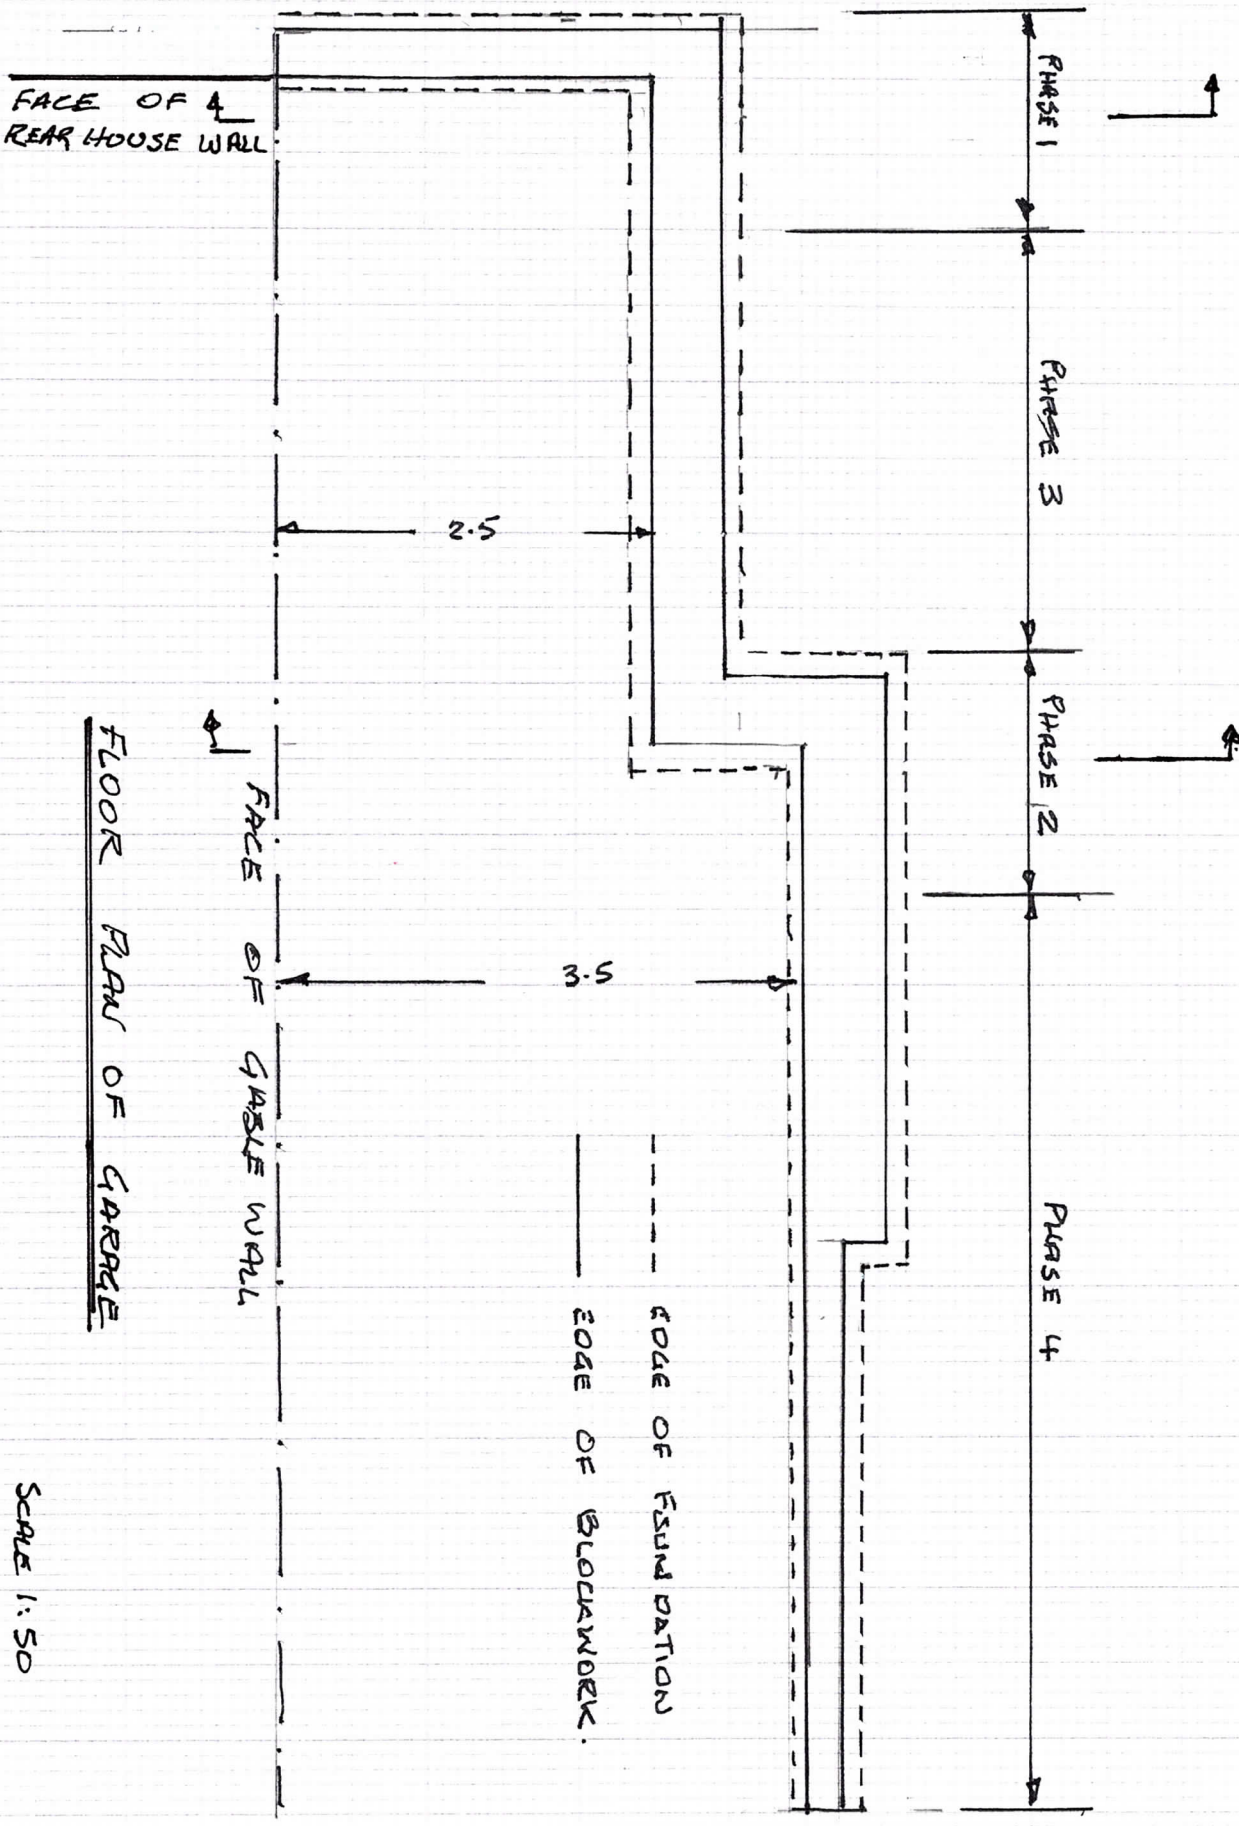

FLOOR PLAN OF GARAGE

SCALE 1:50