



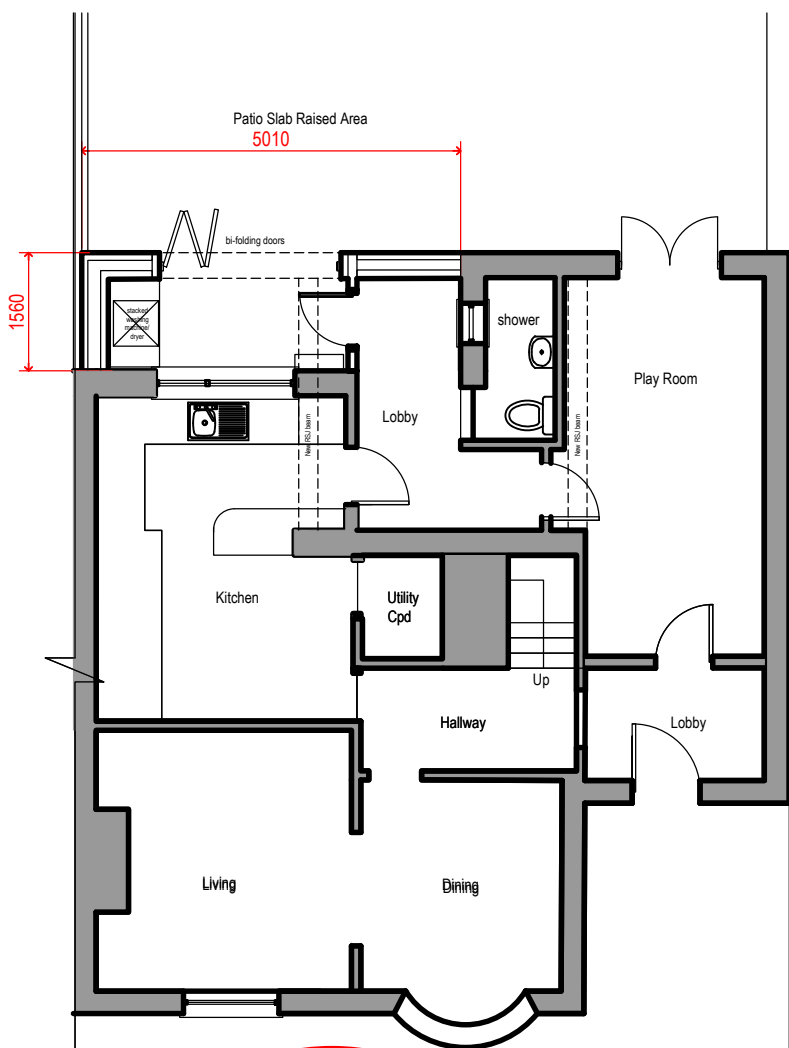


Proposed Ground Floor Plan Scale 1:100

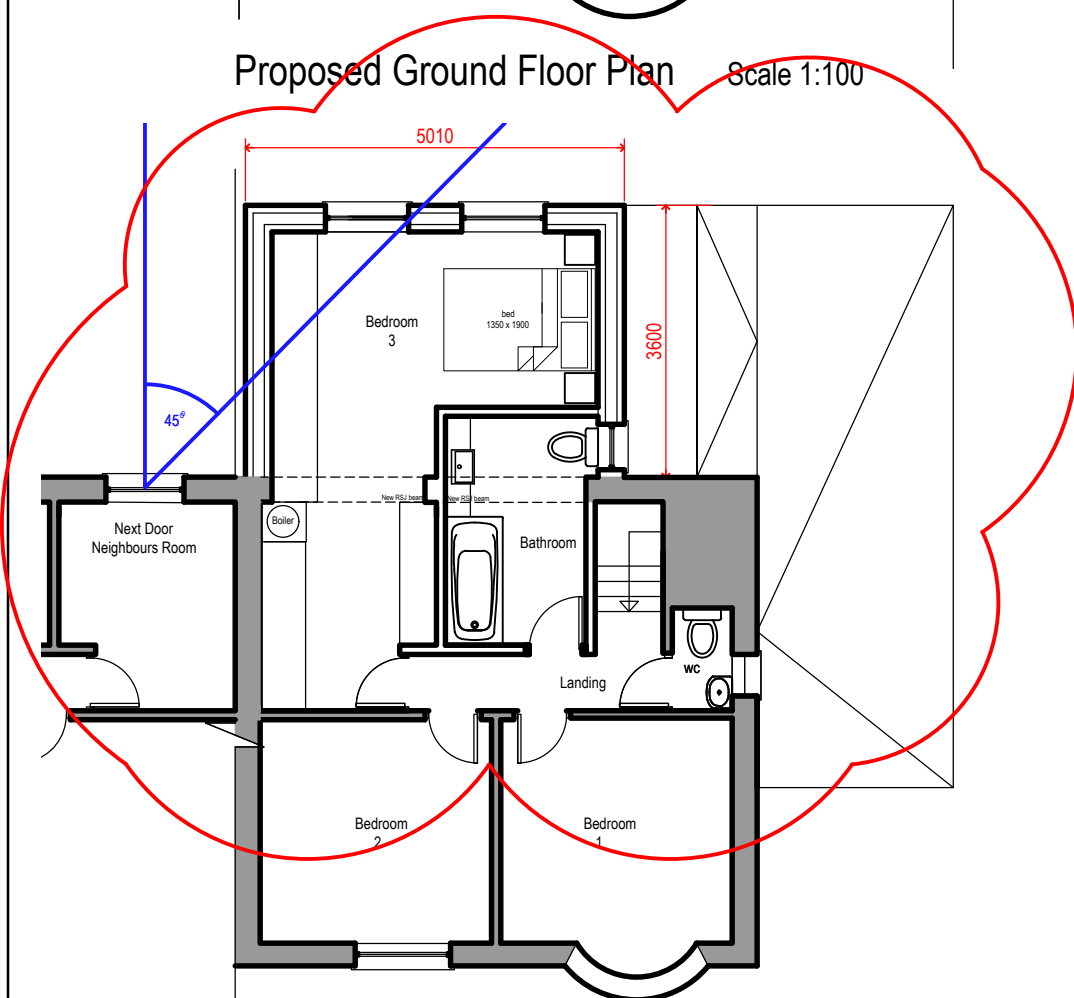


Proposed First Floor Plan Scale 1:100



Existing Front Elevation Elevation Scale 1:100 @A3
(Retained)

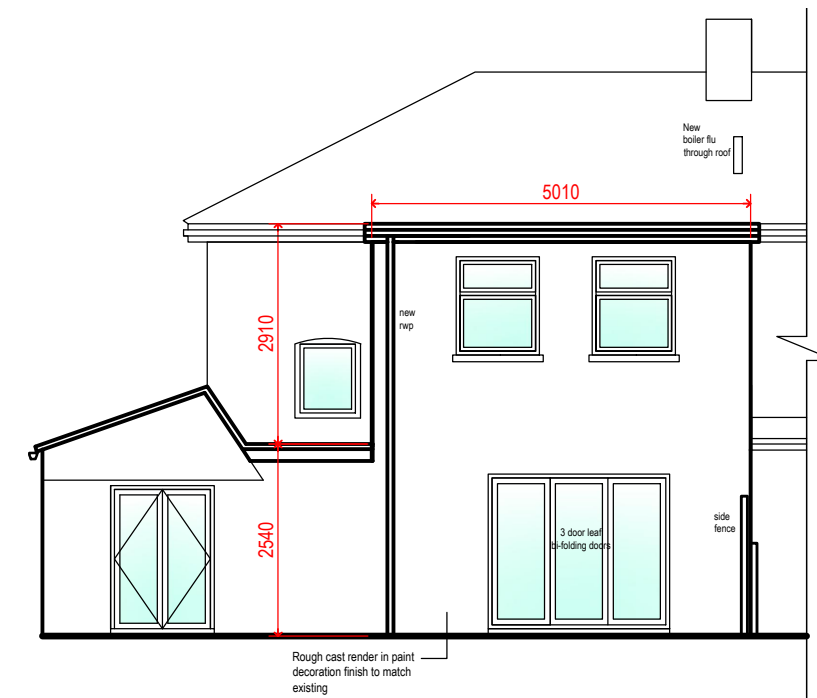

Proposed Rear Elevation Scale 1:100 @A3

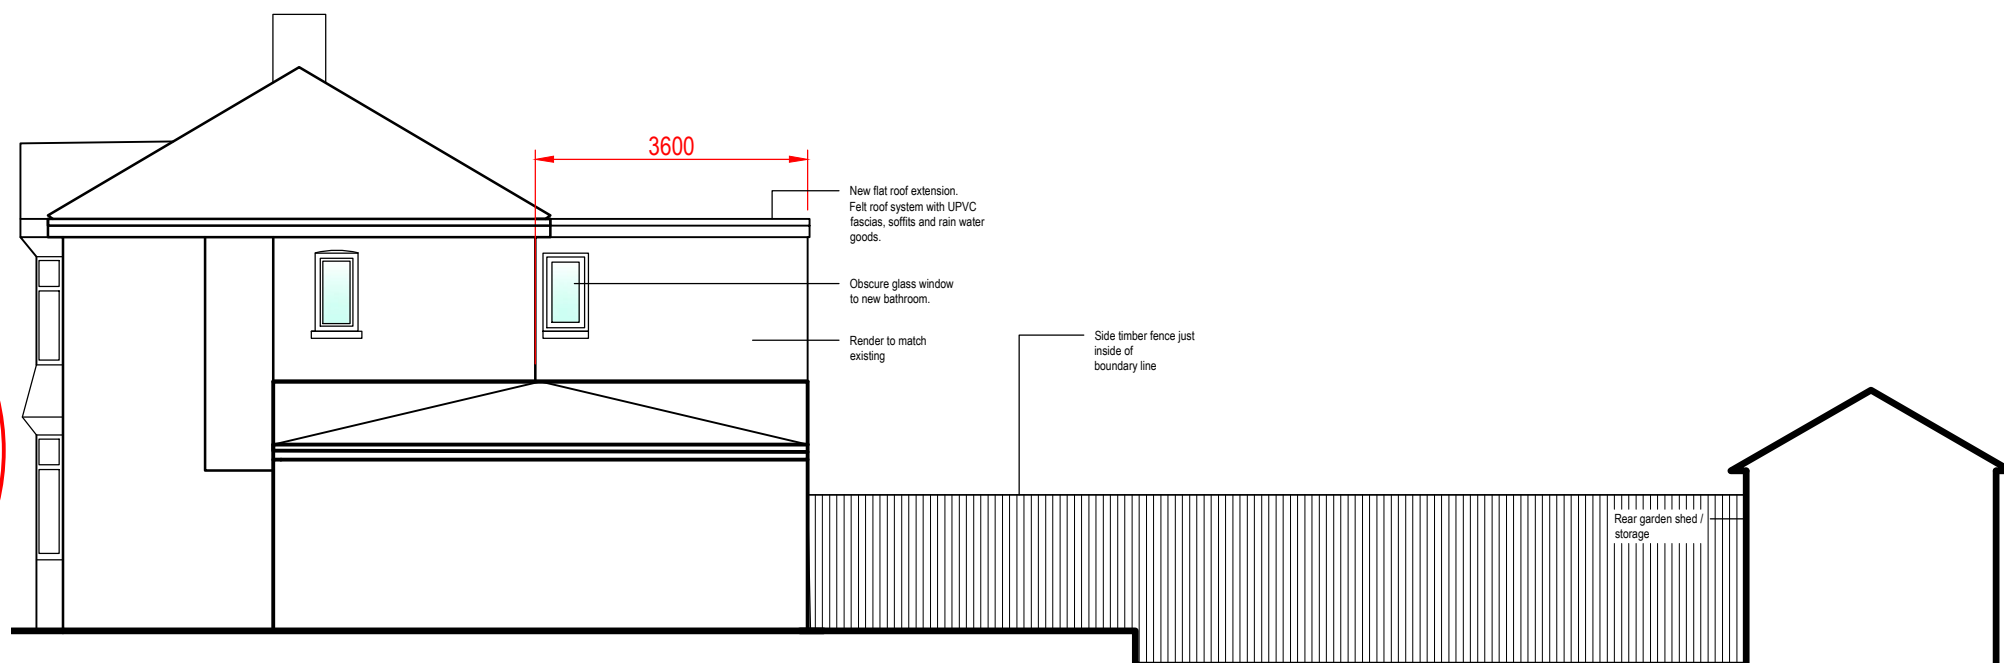

Proposed RH Side Elevation Scale 1:100 @A3

NOTE:				SITE ADDRESS: 3 Graig Parc Longford SA10 7HB											
The Contractor is to check and verify all building and site dimensions, levels and sewer invert levels at connection points before work starts.															
This drawing must be read with and checked against any structural or other specialist drawings provided.				DRAWING TITLE:											
The Contractor is to comply in all respects with the current Building Regulations whether or not specifically stated on these drawings.				Proposed Plans & Elevations											
This drawing is not intended to show details of foundation or ground conditions. Each area of ground relied upon to support the structure depicted must be investigated by the Contractor and suitable methods of foundation be provided.		DESIGN VISION5 Contact: Angharad Randall Email: Design_Vision_5@hotmail.com Tel No: 07853 169 142		PLANNING											
				<table><tr><td></td><td>DRAWN BY: AR</td><td>SCALE: A3 @ 1:100</td><td>DATE: 08/05/2021</td></tr><tr><td>Arch/Designer AR</td><td colspan="2">SYSTEM PROJECT NUMBER: 17 - 2021</td><td>DRWG NO: 04</td></tr><tr><td></td><td colspan="2"></td><td>REV: -</td></tr></table>			DRAWN BY: AR	SCALE: A3 @ 1:100	DATE: 08/05/2021	Arch/Designer AR	SYSTEM PROJECT NUMBER: 17 - 2021		DRWG NO: 04		
	DRAWN BY: AR	SCALE: A3 @ 1:100	DATE: 08/05/2021												
Arch/Designer AR	SYSTEM PROJECT NUMBER: 17 - 2021		DRWG NO: 04												
			REV: -												