
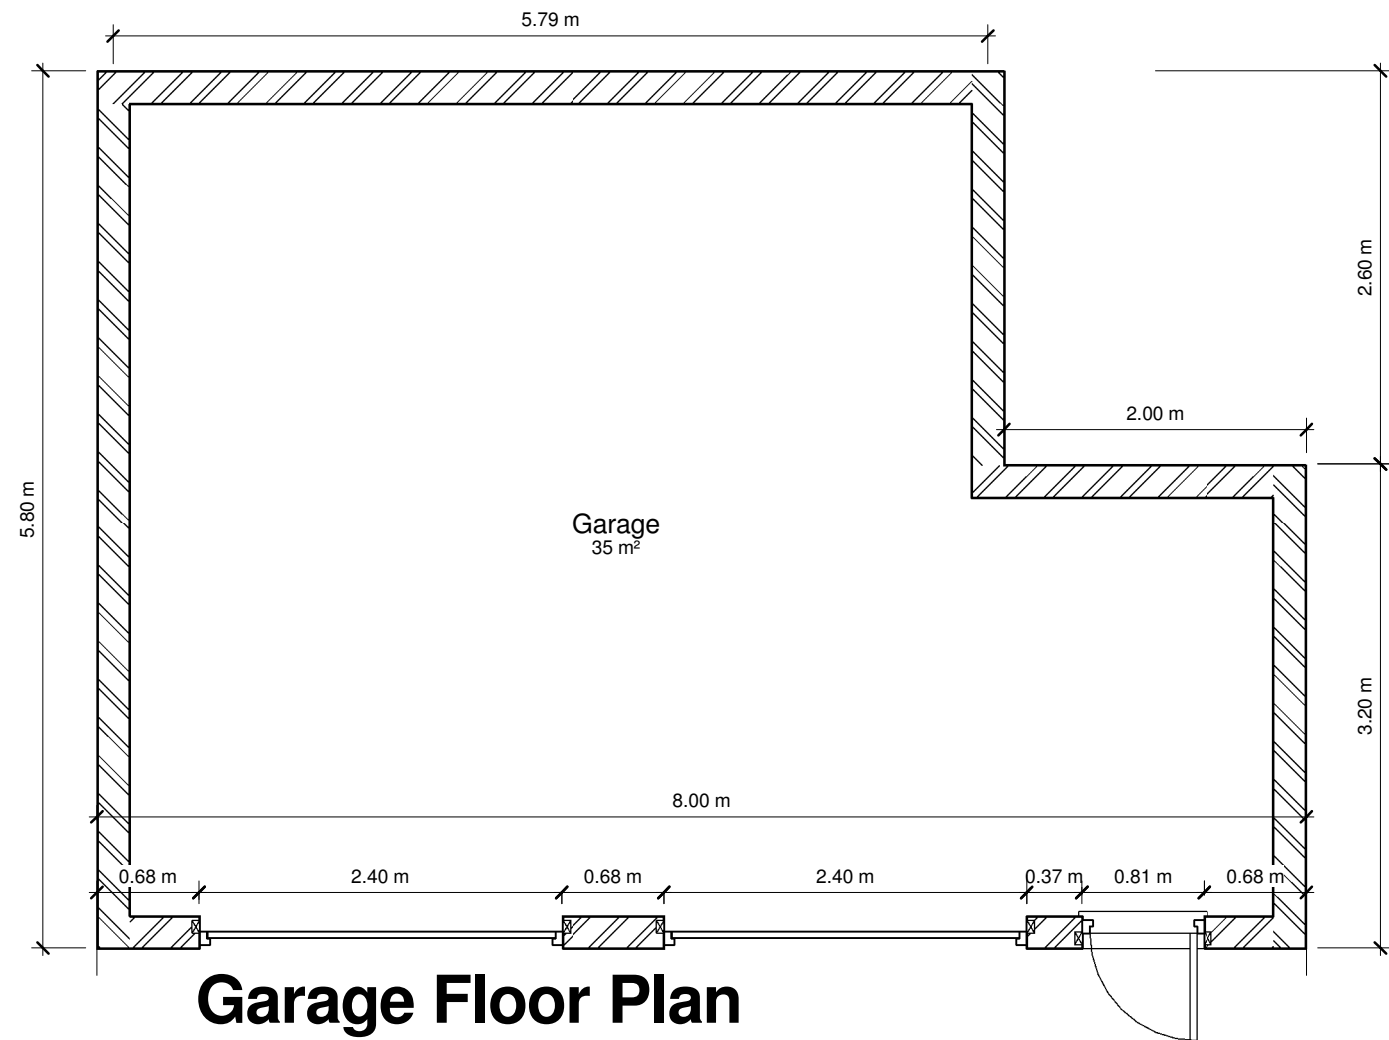



Front Elevation

1 : 100

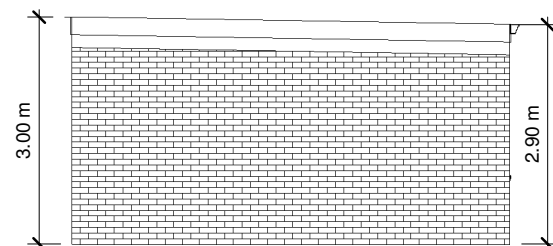


Left Side Elevation

1 : 100

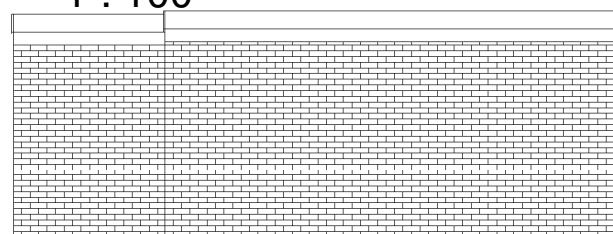


Rear Elevation

1 : 100

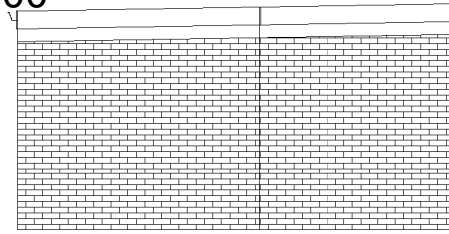

Right Side Elevation

1 : 100

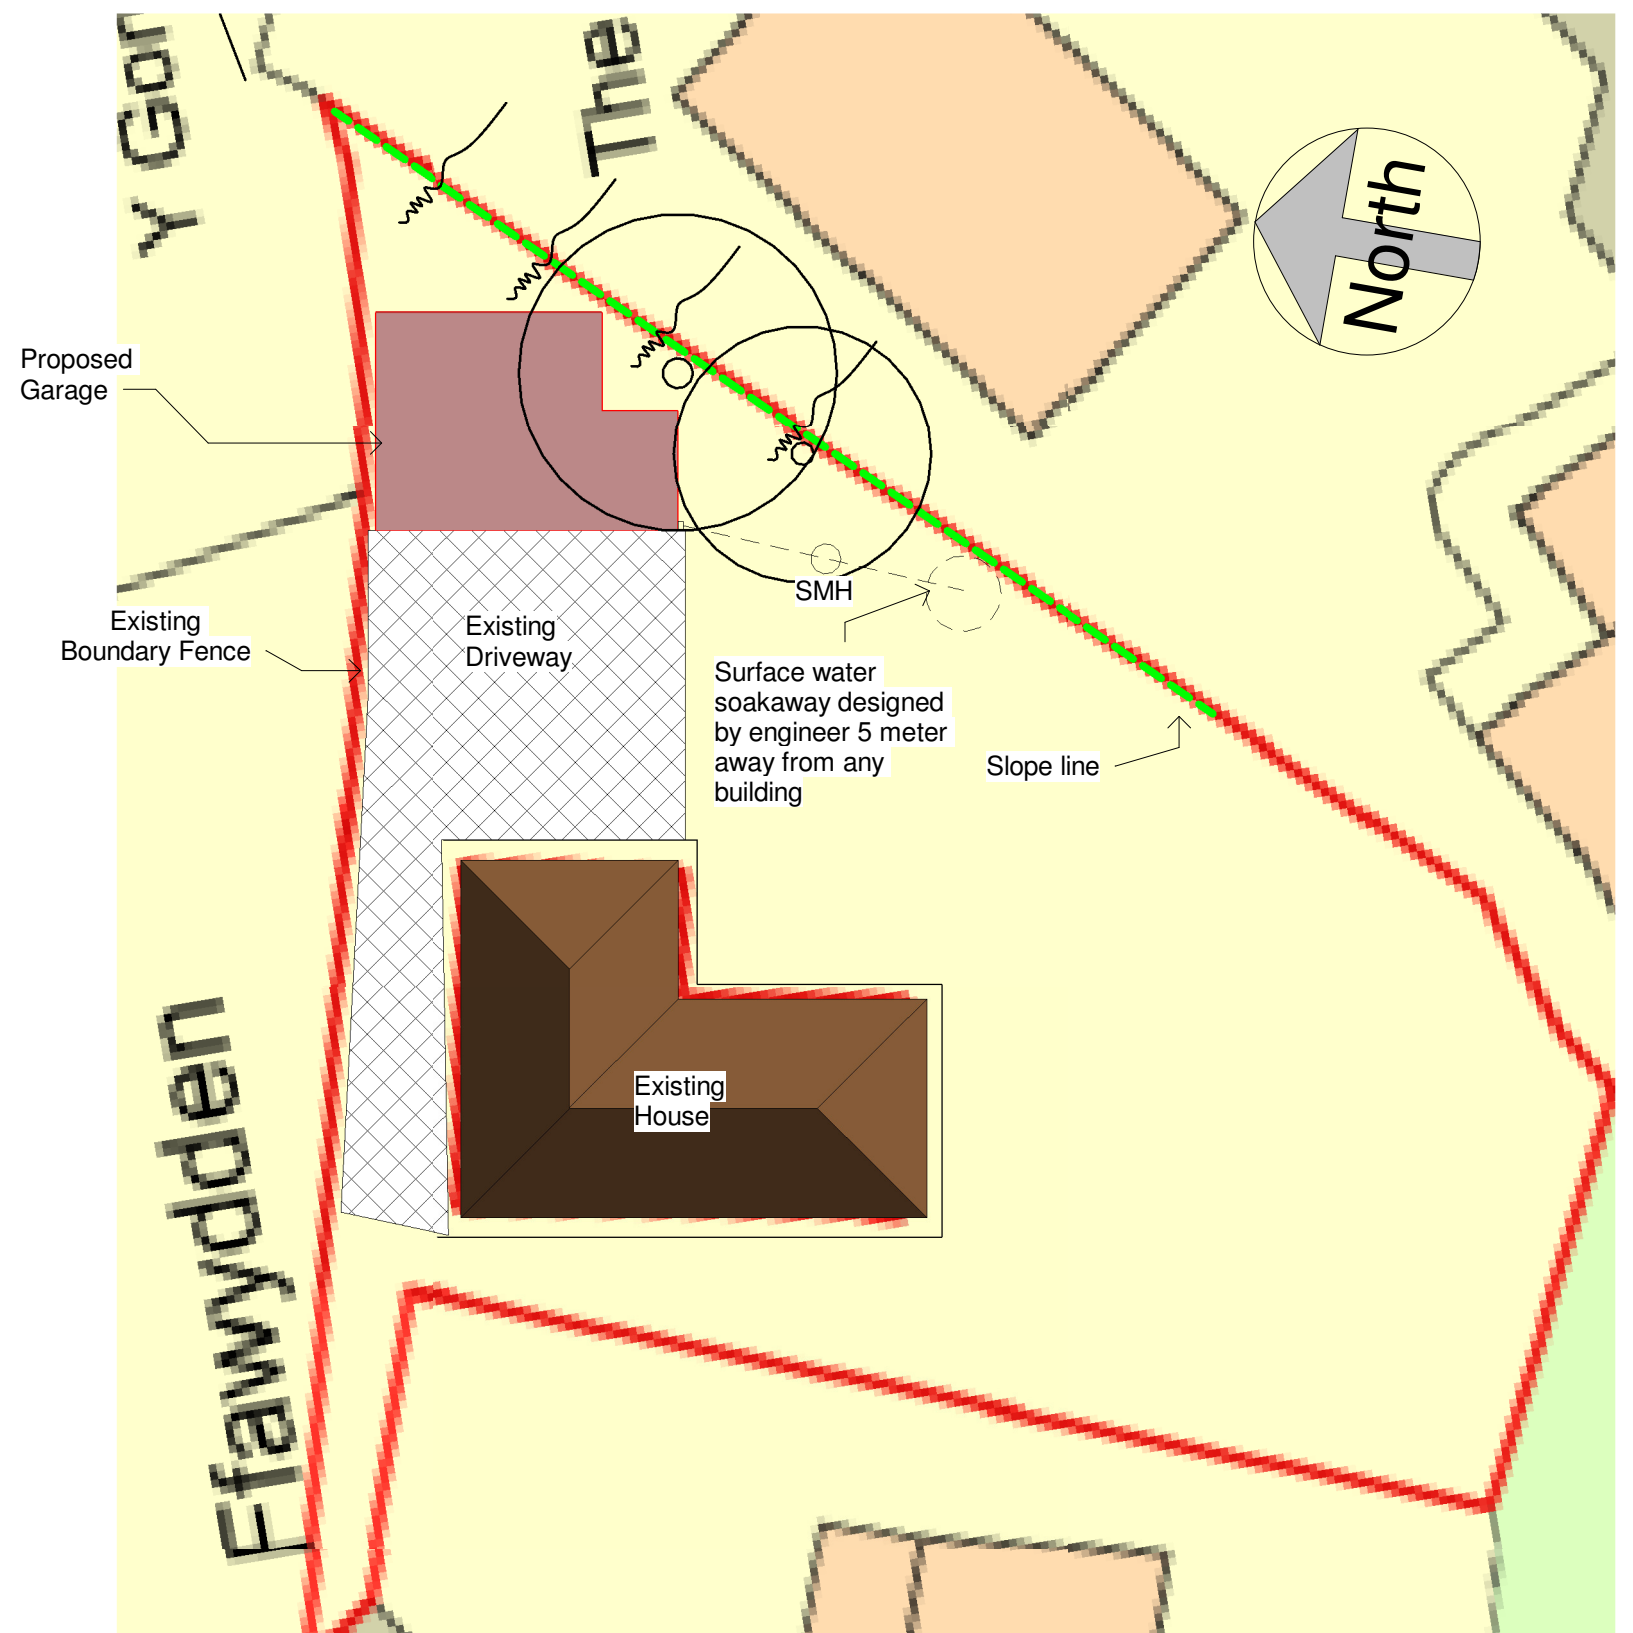

No.	Description	Date

 www.ccs-solutions.co.uk			
CODE	STATUS	SUITABILITY DESCRIPTION	PURPOSE OF ISSUE

PROJECT	Garage - 4 Ffawyddden, Cwmavon
SHEET	Proposed

CLIENT	Mr Daniel Morgan		
Date	13/05/2021	Project number	13052021
Drawn by	CCS	Scale (@ A3)	As indicated
Checked by	CCS	DRWAING NUMBER	A301
		REV	B