
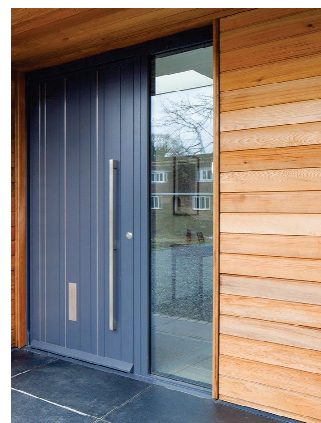
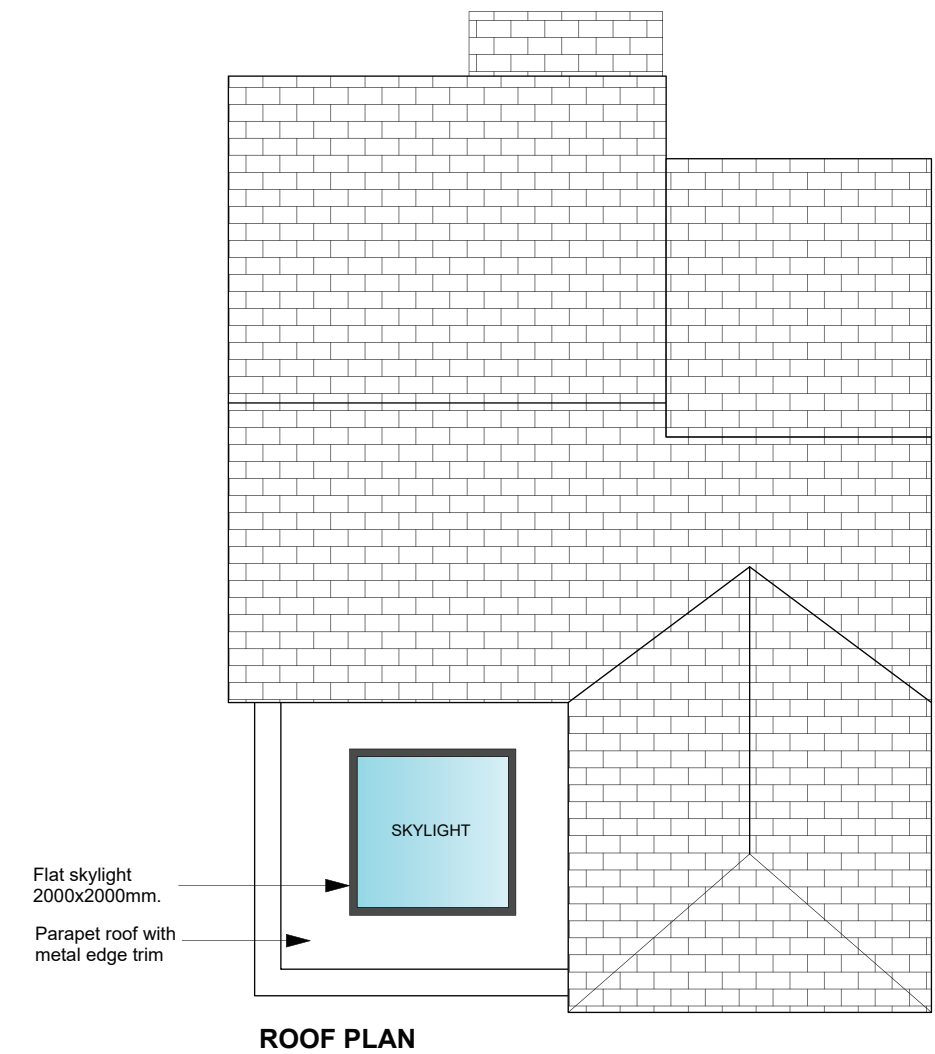


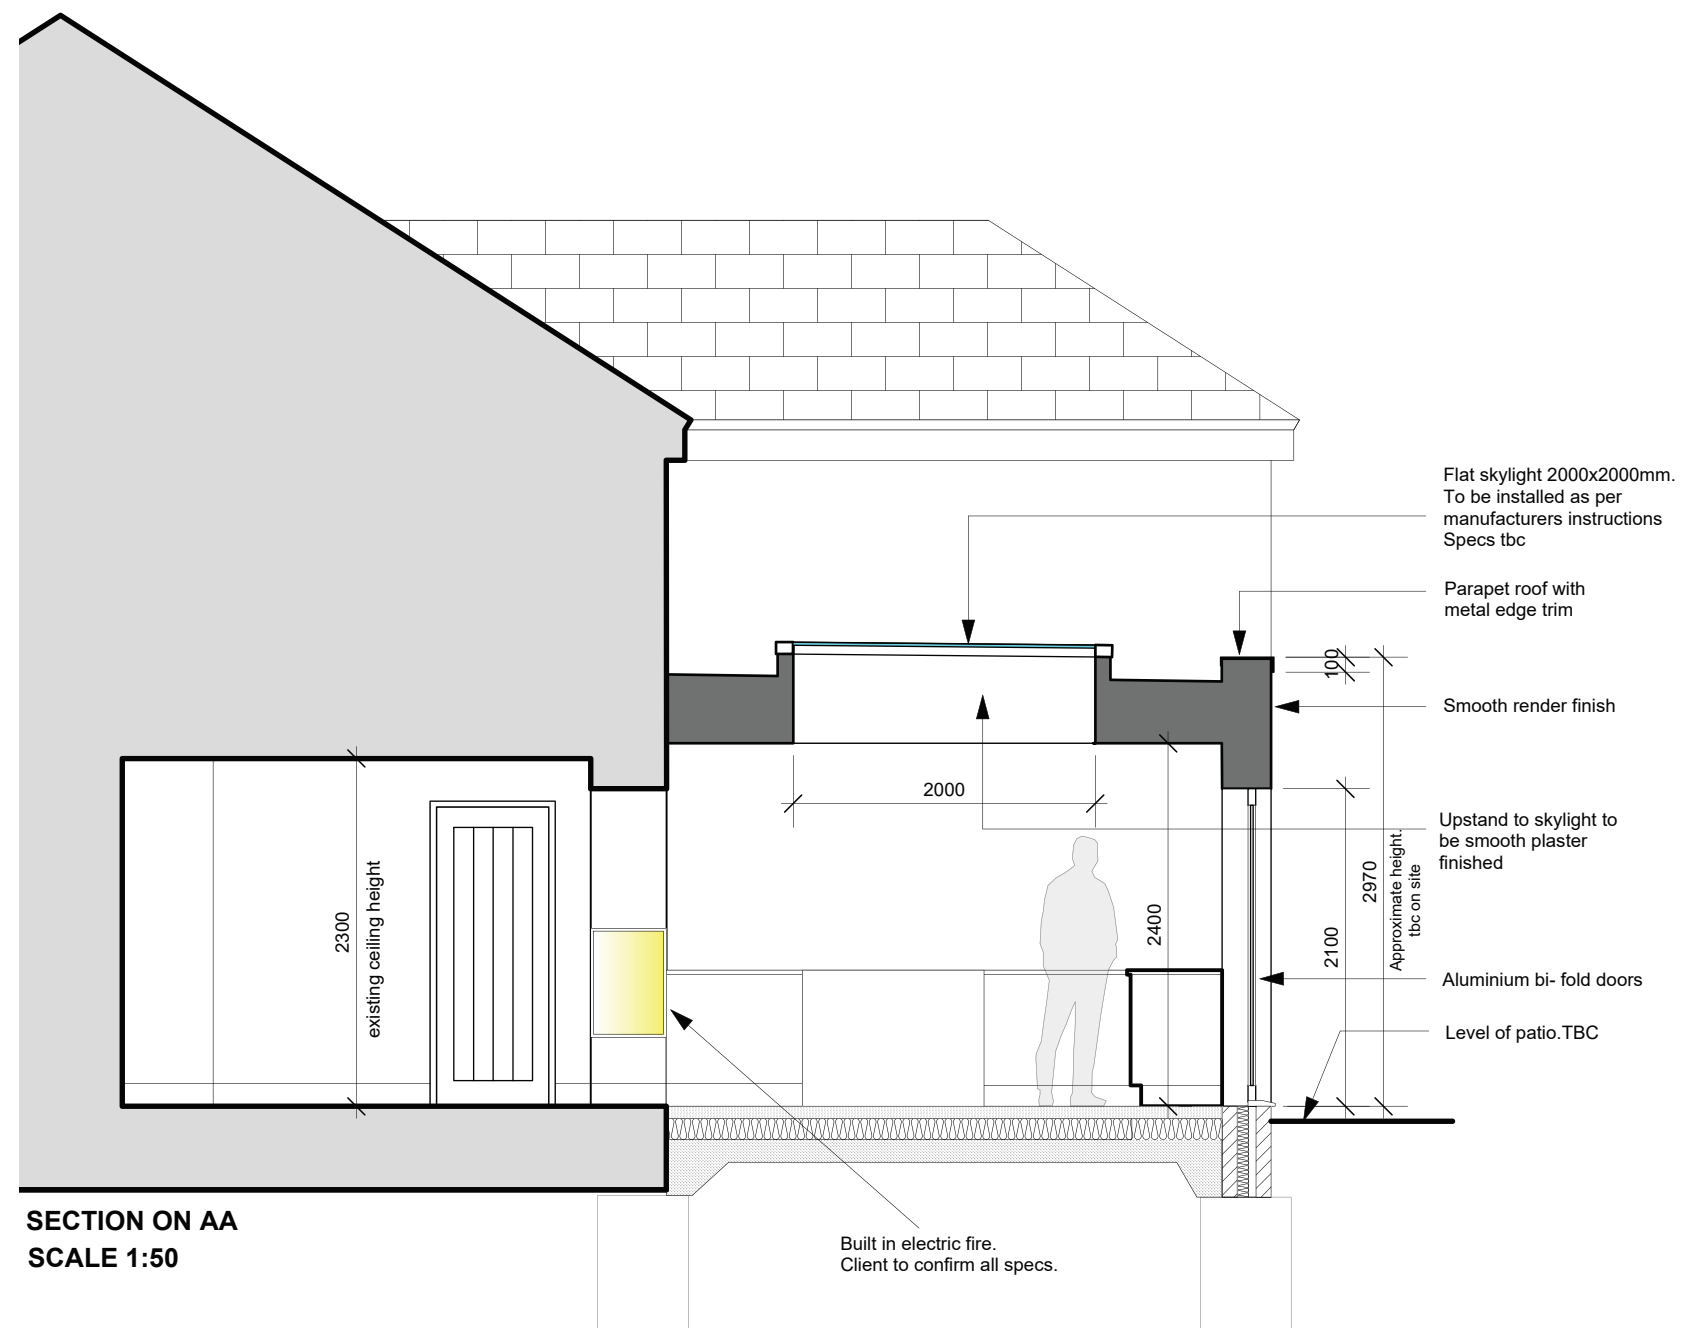

PRECEDENT IMAGES

## BANKHEADDESIGN

client Clare Marmont  
project 78 Trevallen Avenue  
Cimla  
SA11 3UR  
title Section & Roof Plan  
scale 1:100 @A3  
dwg by  
date May 2021

dwg no CM-03 rev

Dimensions to be verified on site. Figured dimensions to be taken in preference to those scaled.

This drawing is the property of Bankhead Design, copyright is reserved by them and the drawing is issued on the condition that it is not copied, reproduced, retained or disclosed to any unauthorised person, either wholly or in part without the consent in writing from Bankhead Design

Bankhead Design  
20 Beechwood Avenue, Neath  
SA11 3TE  
Tel: 0781 8086740  
email: info@bankheaddesign.co.uk