


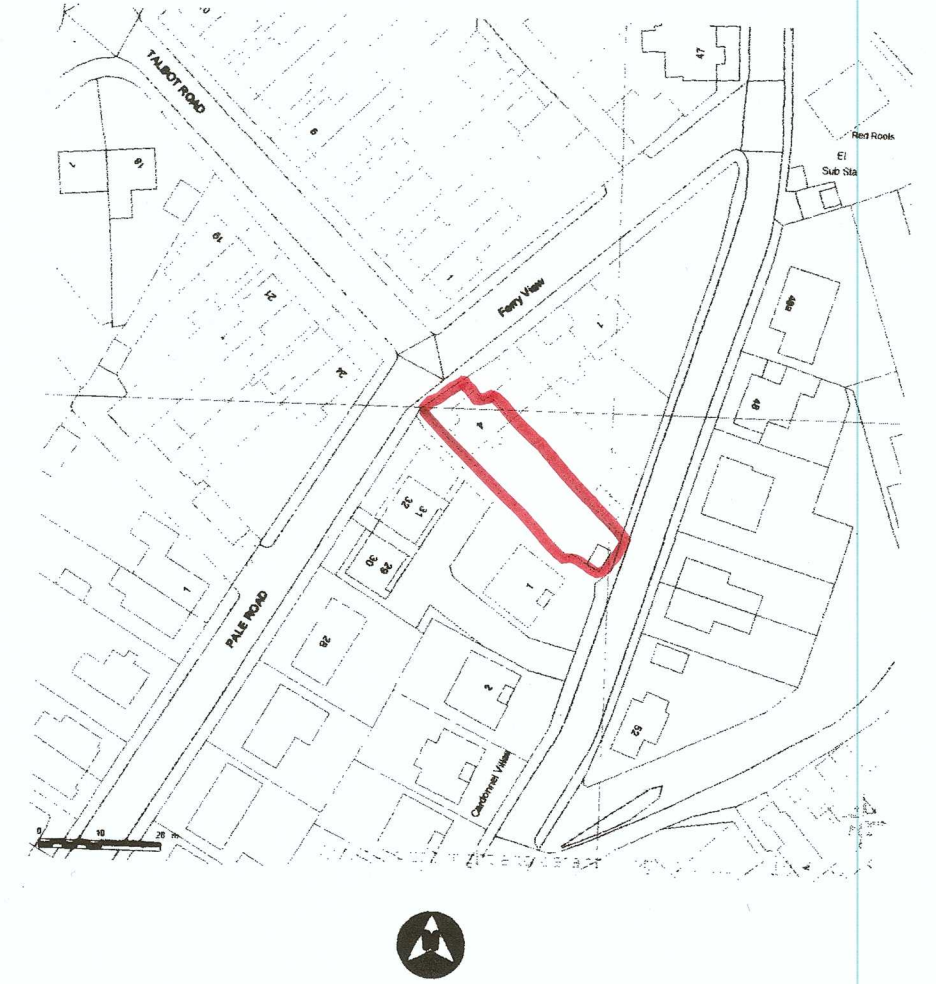


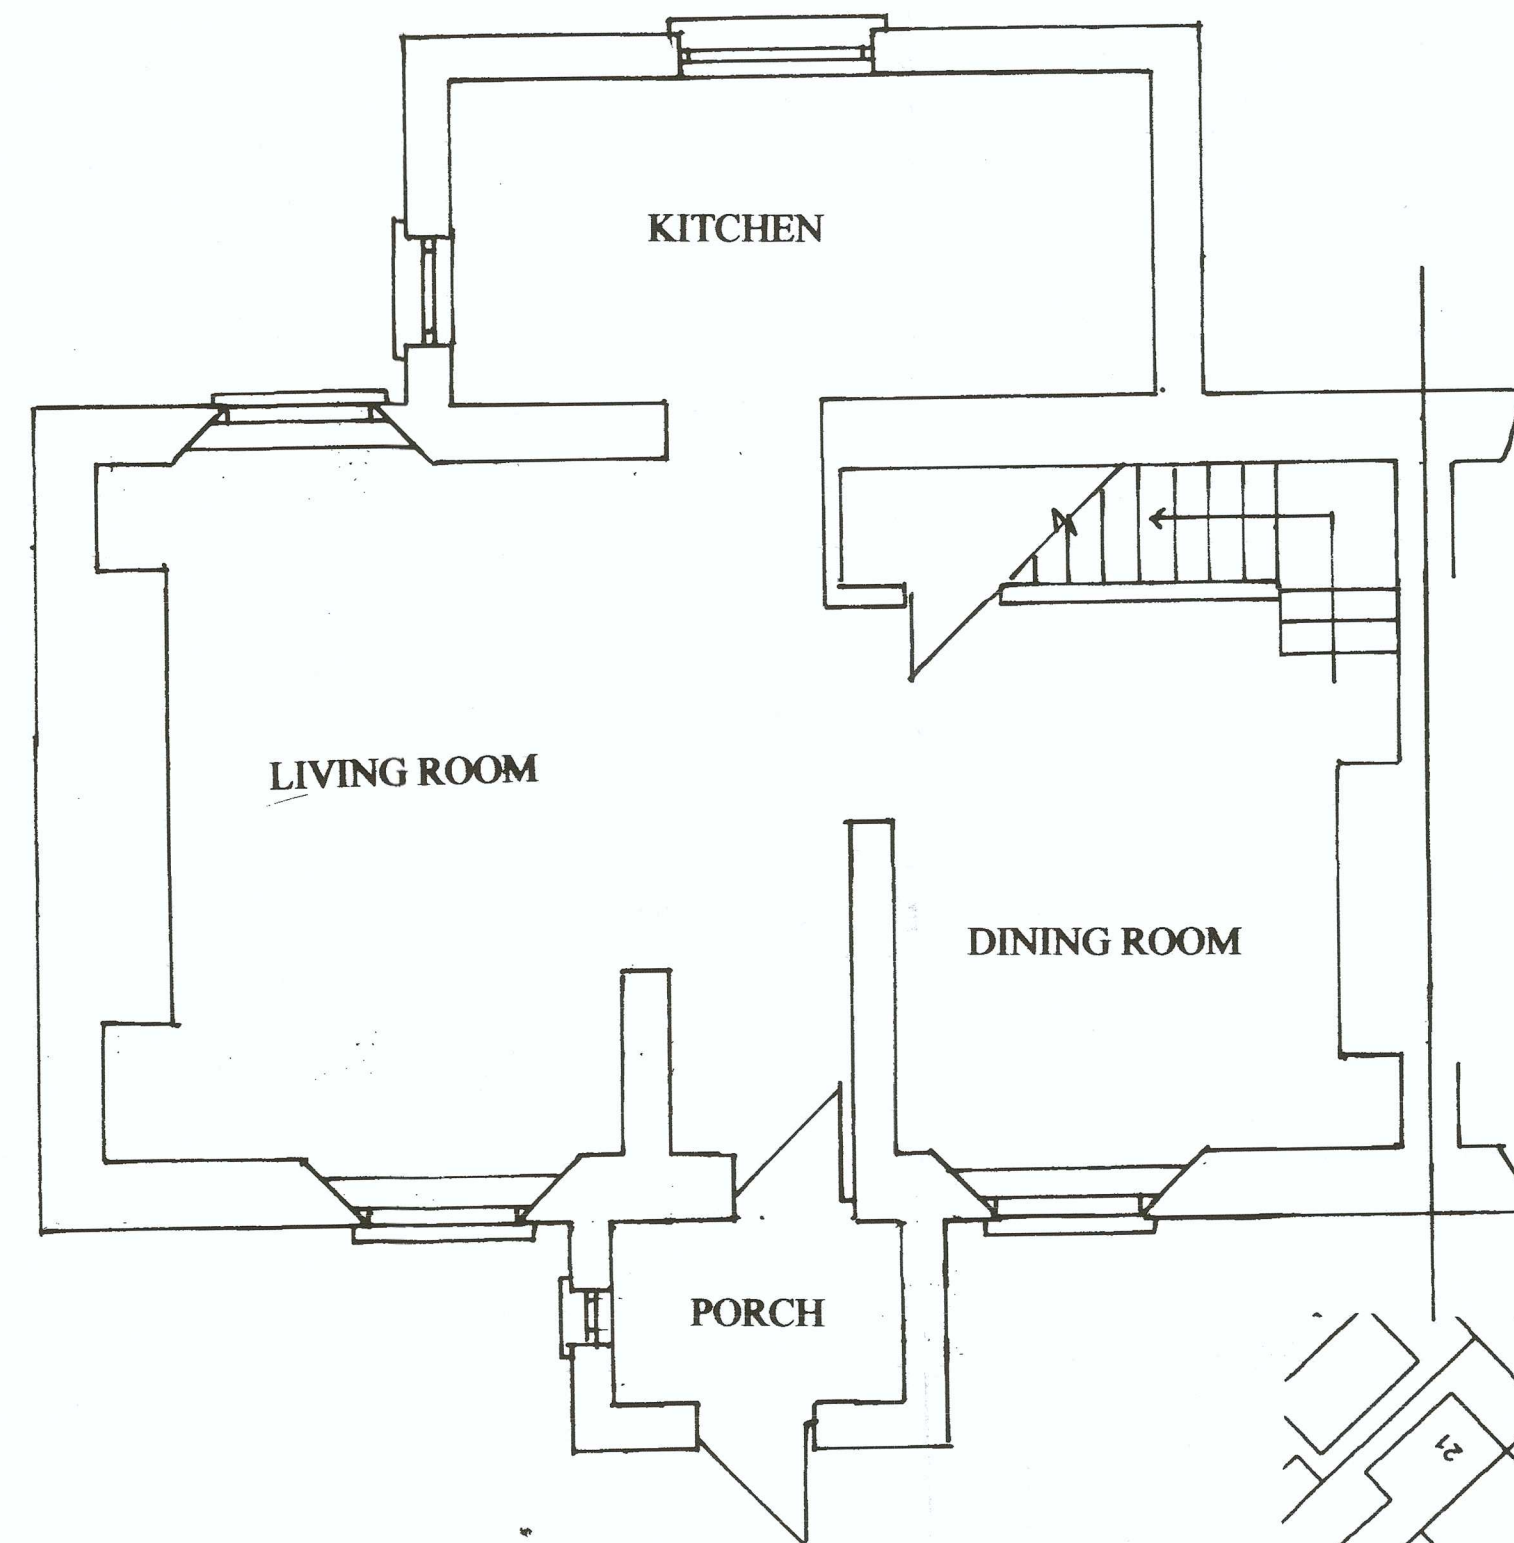


EXISTING FIRST FLOOR PLAN- SCALE 1:50

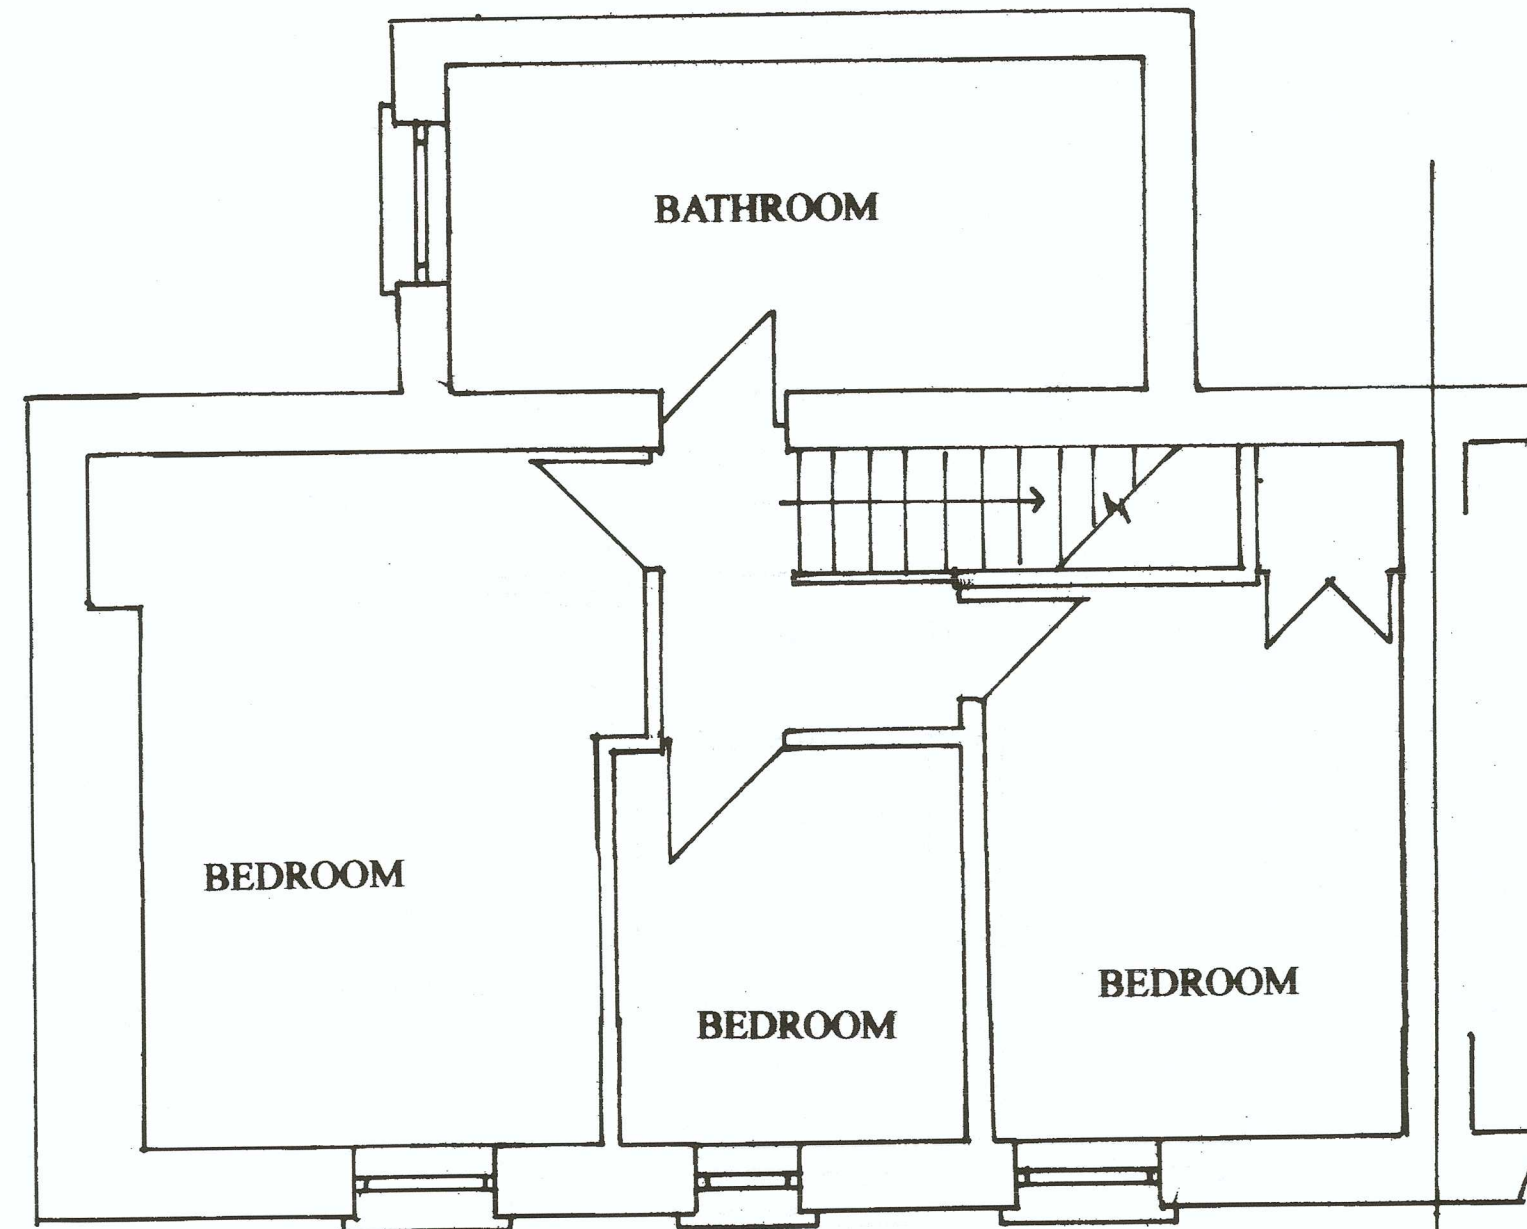

EXISTING GROUND FLOOR PLAN- SCALE 1:50

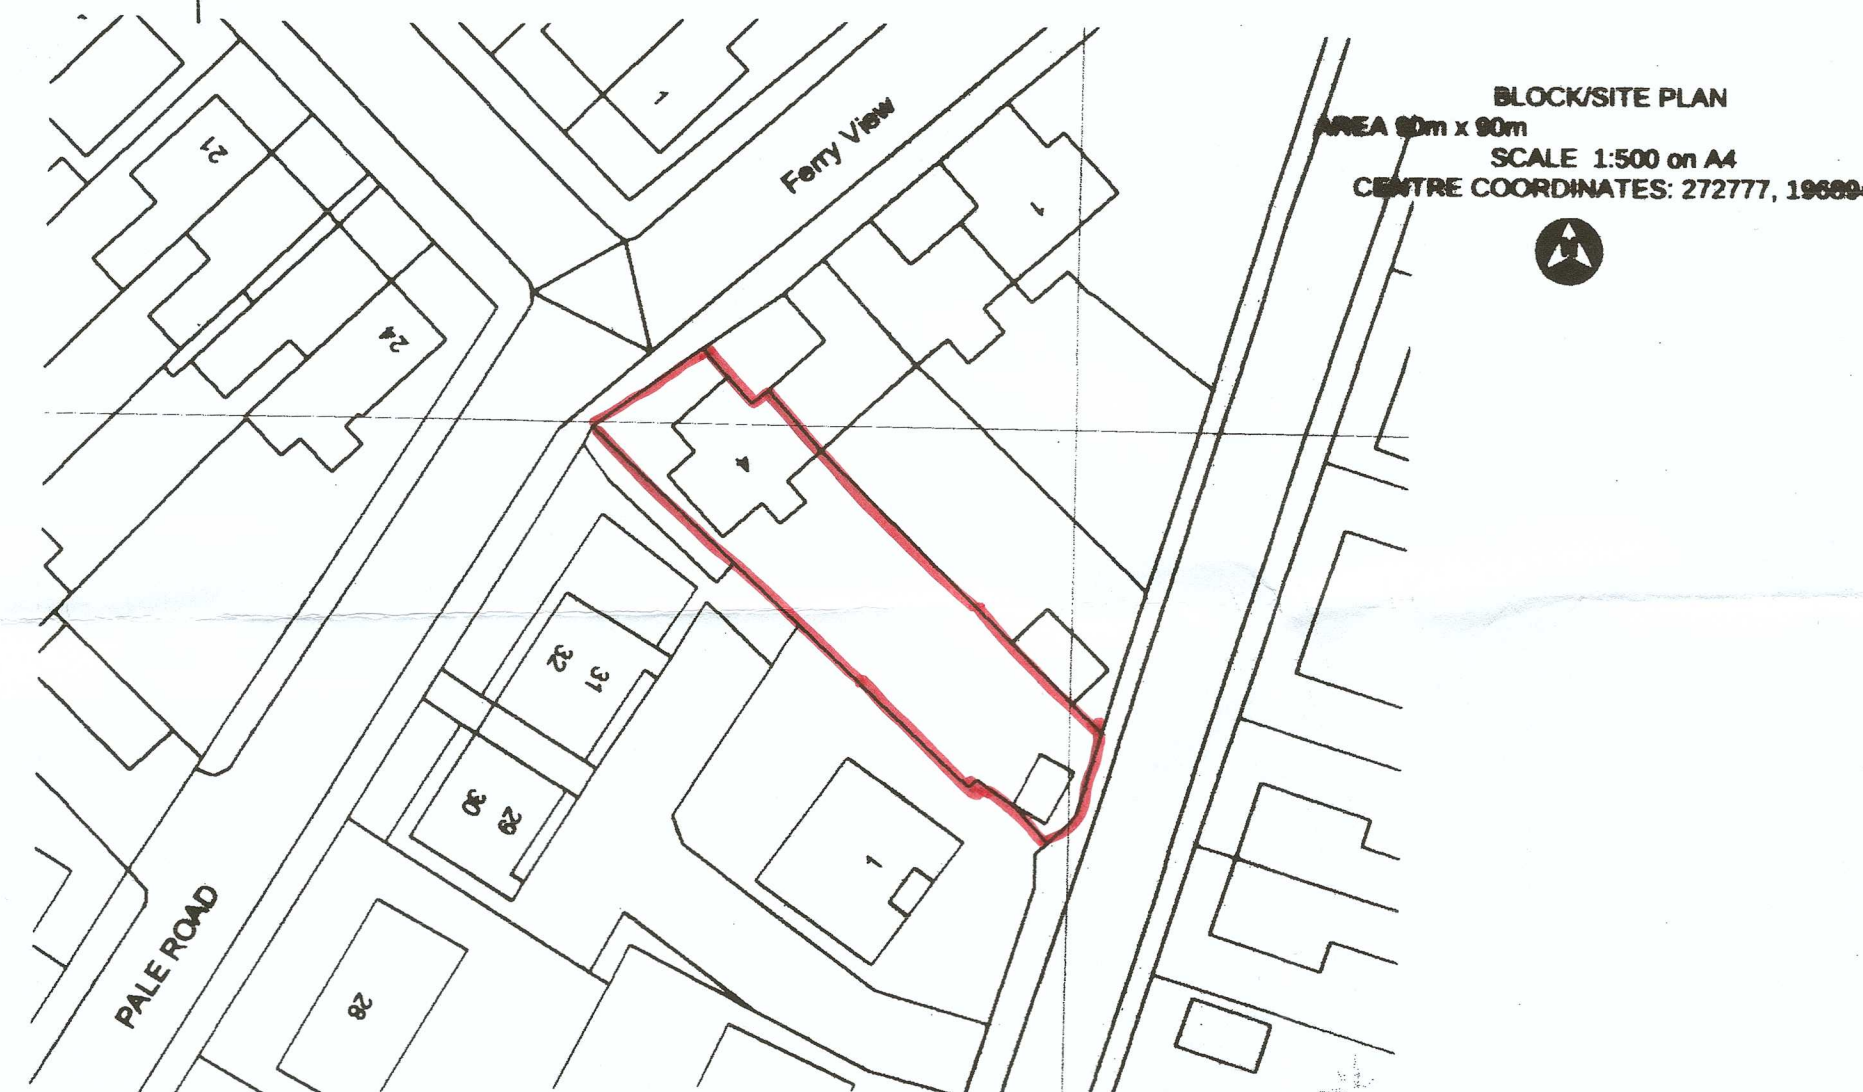


EXISTING SIDE ELEVATION- SCALE 1:50

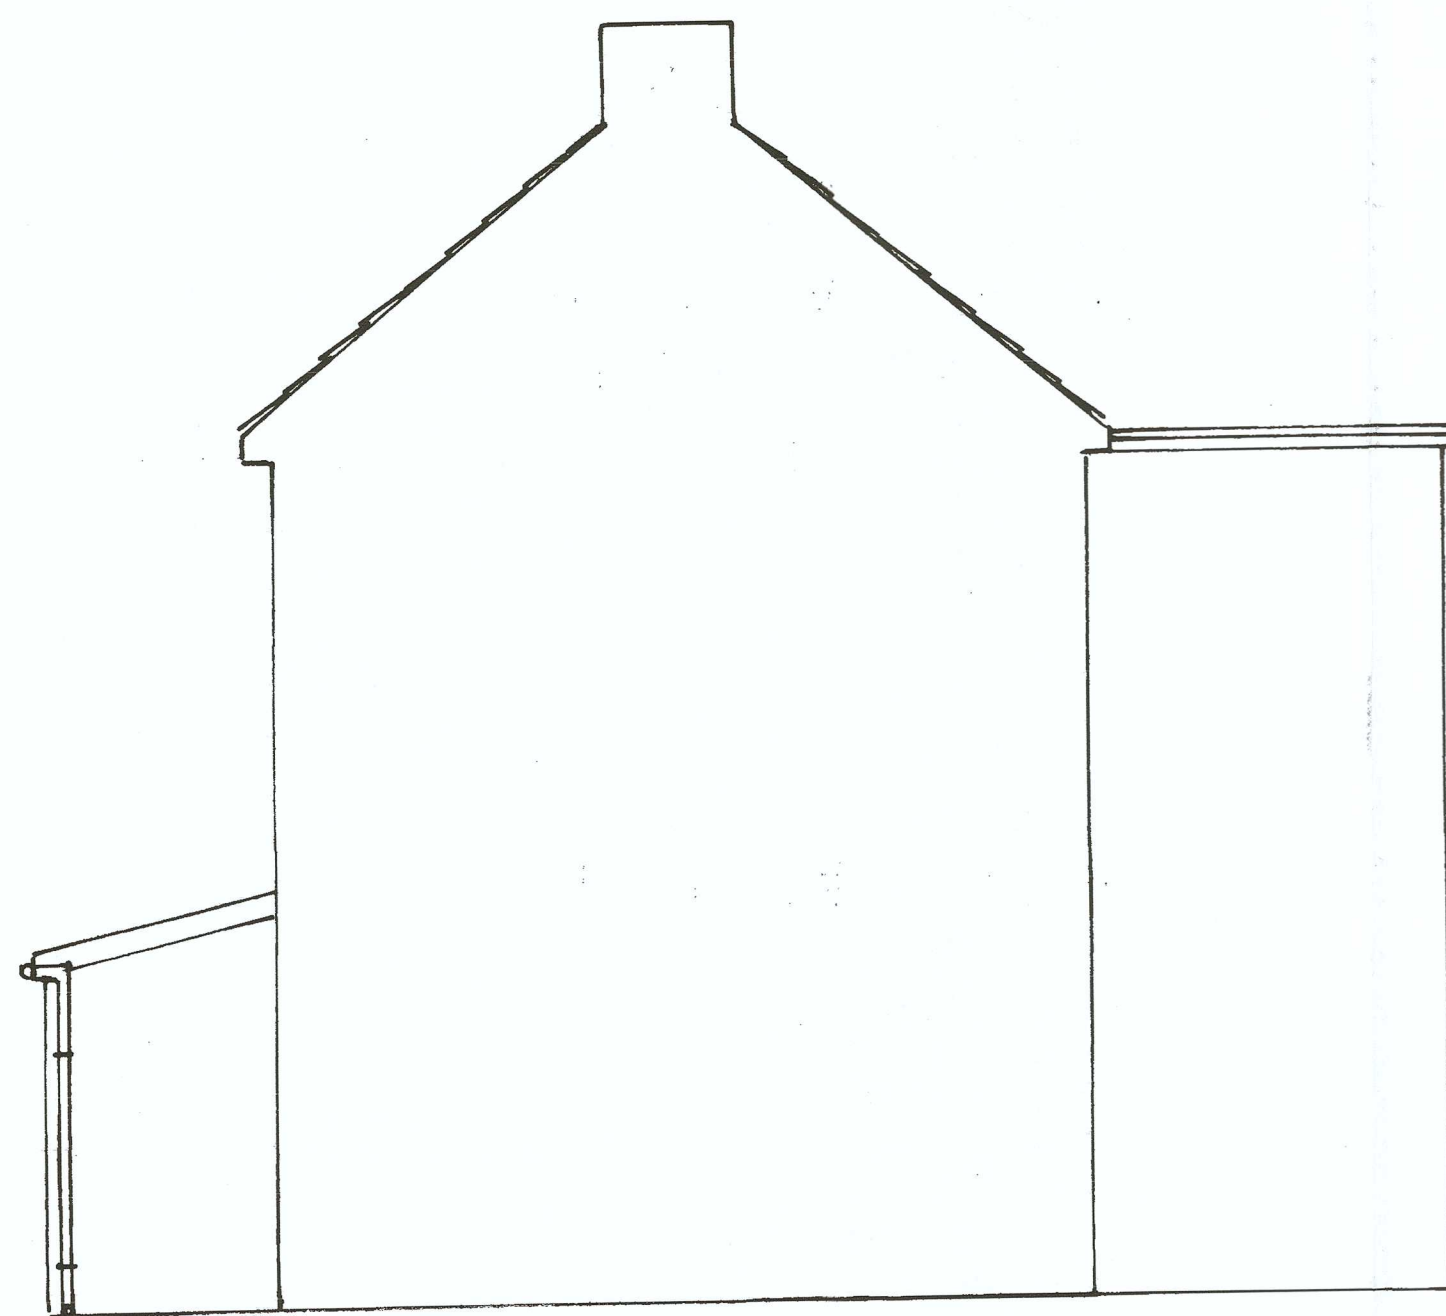

EXISTING SIDE ELEVATION- SCALE 1:50



EXISTING FRONT ELEVATION- SCALE 1:50

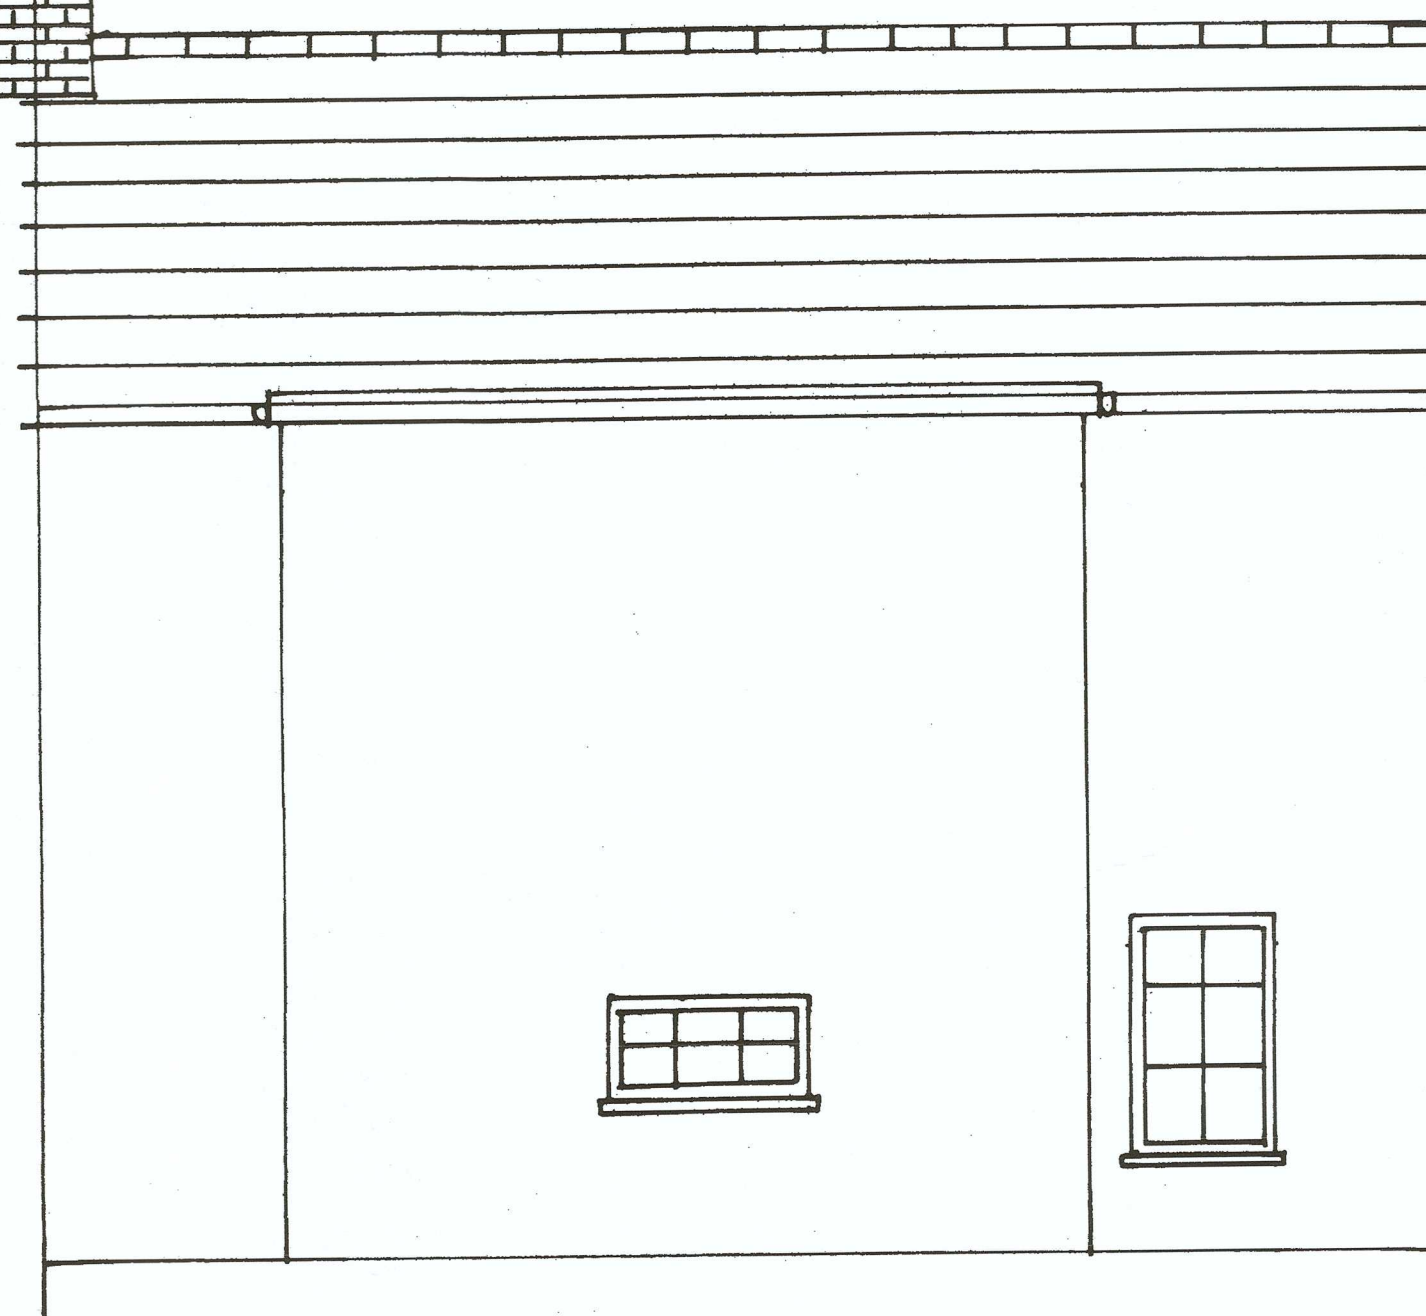

EXISTING REAR ELEVATION- SCALE 1:50

CLIENT	
MR CHRIS DAVIES	
JOB TITLE	
4 FERRY VIEW SKEWEN NEATH SA10 6BN	
DRAWING TITLE	
PROPOSED TWO STOREY REAR EXTENSION	
EXISTING FLOOR PLANS AND ELEVATIONS	
SCALE	DRWG.NO
AS SHOWN	01