

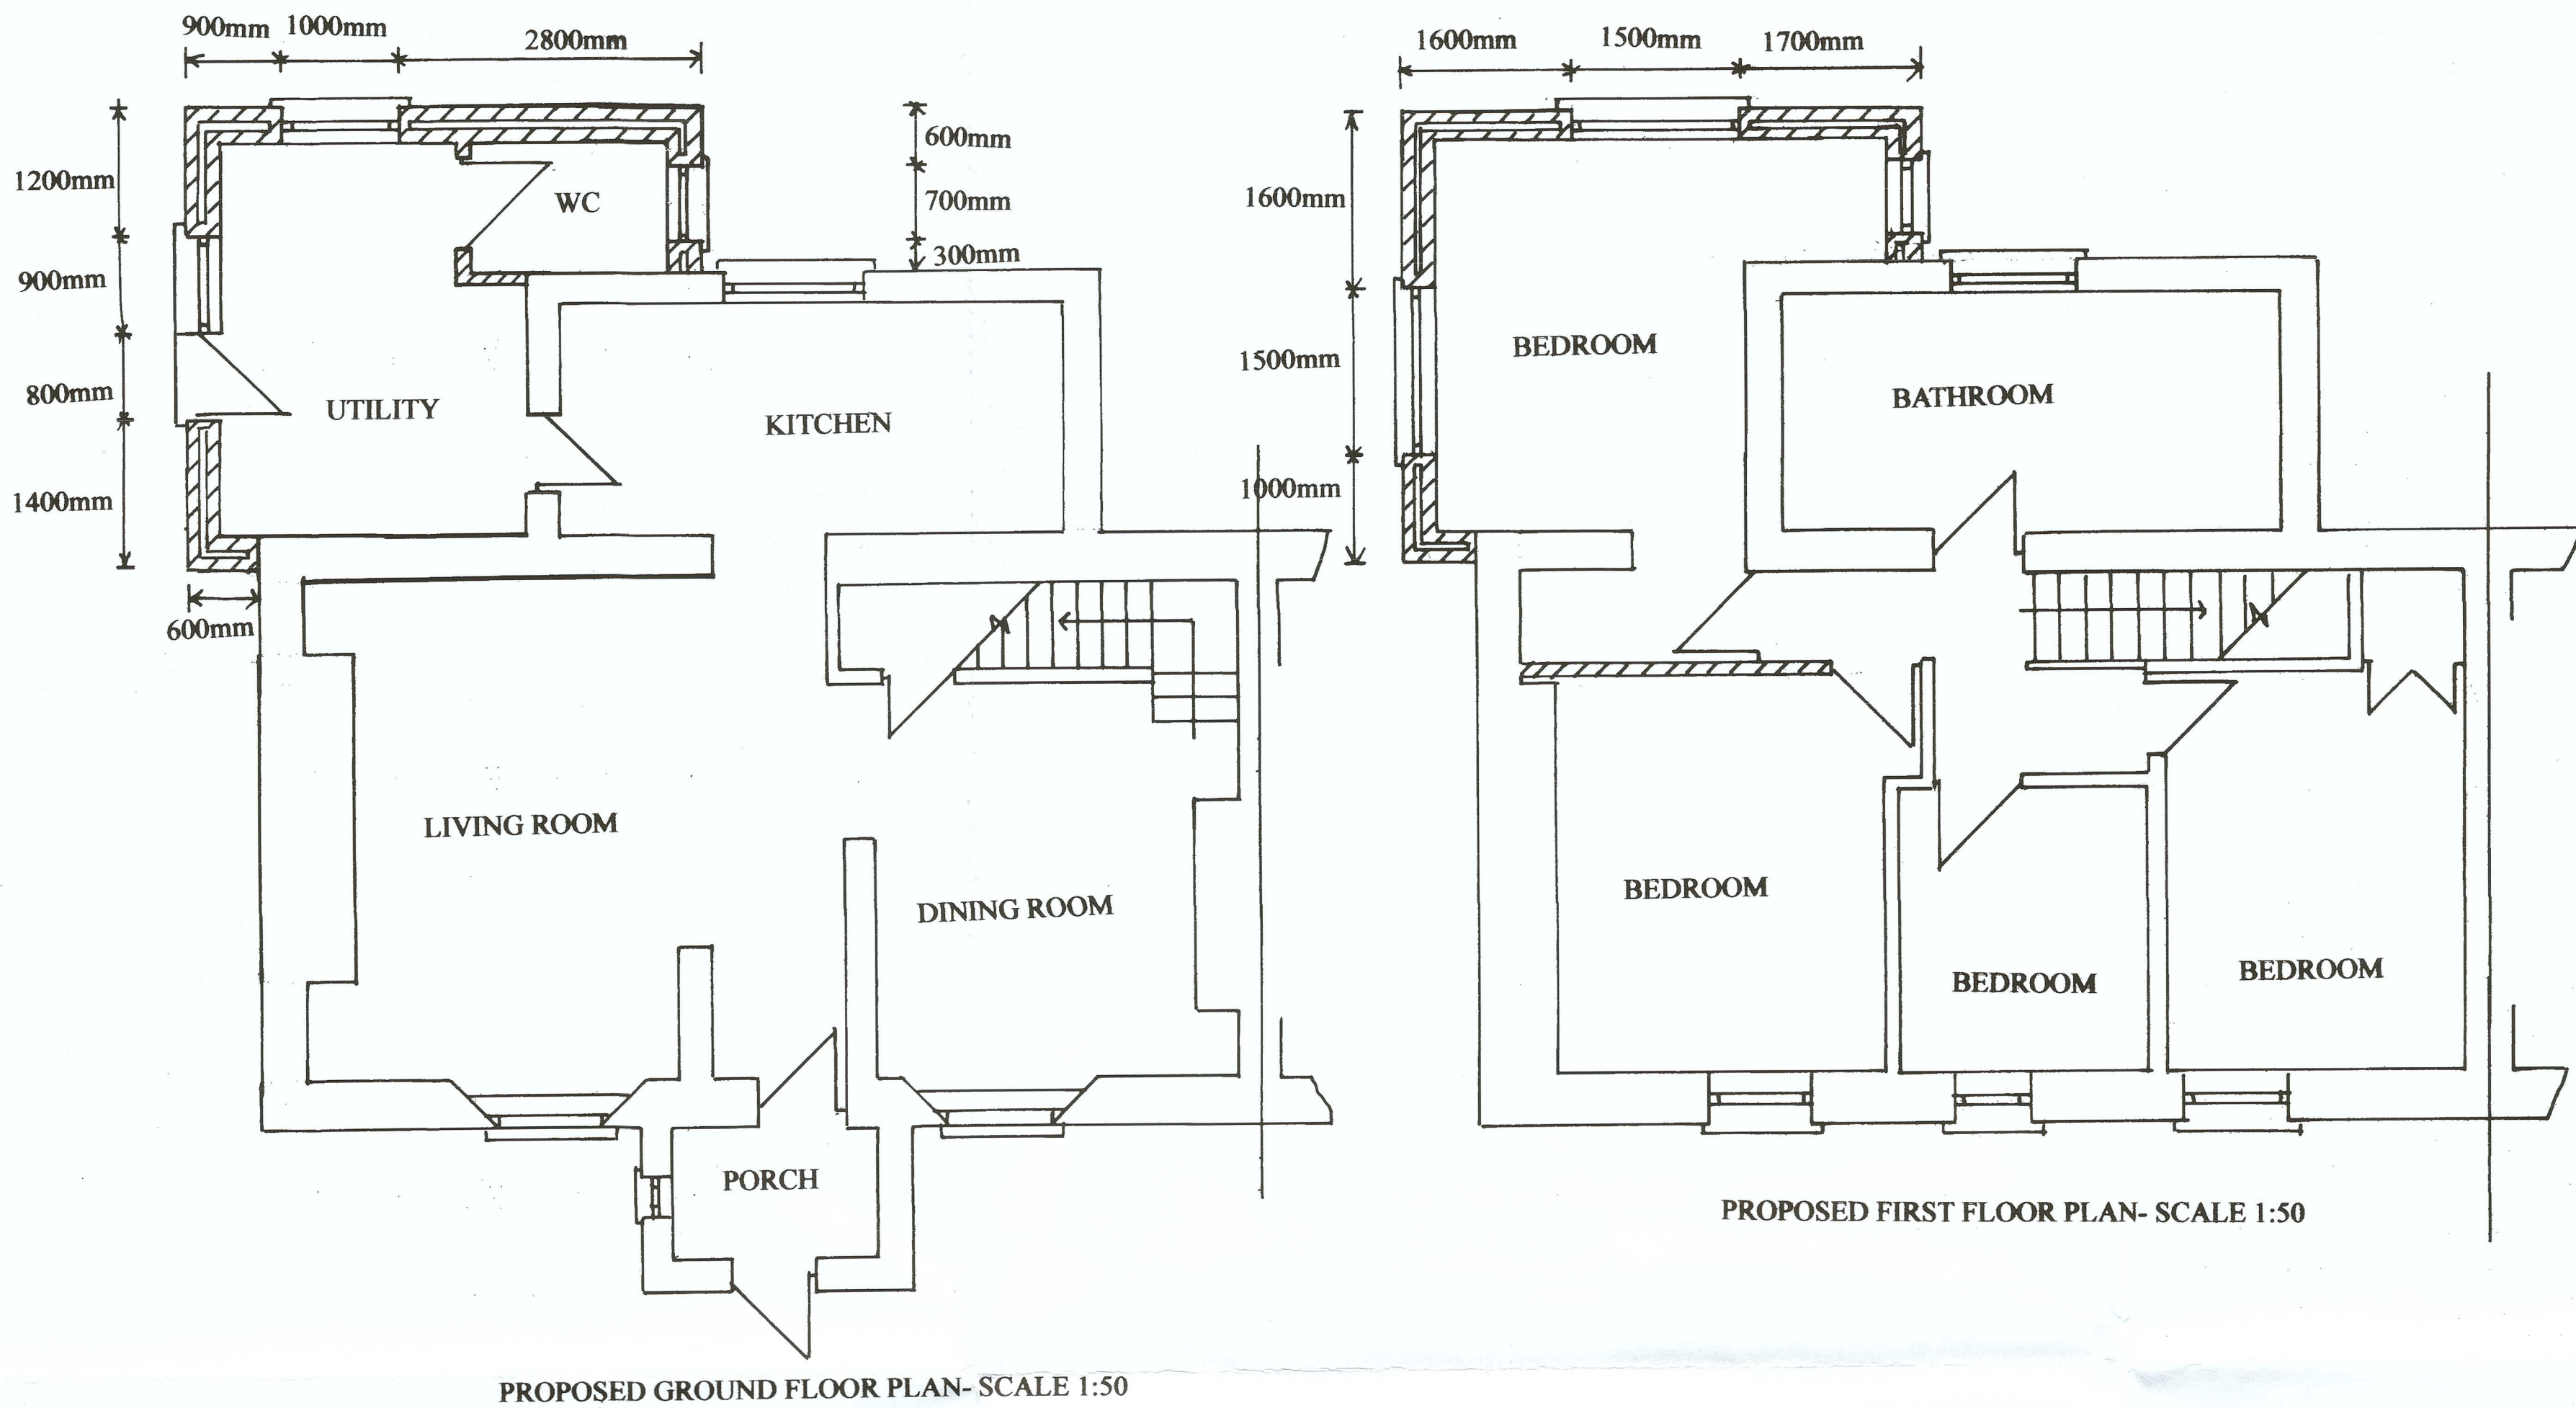
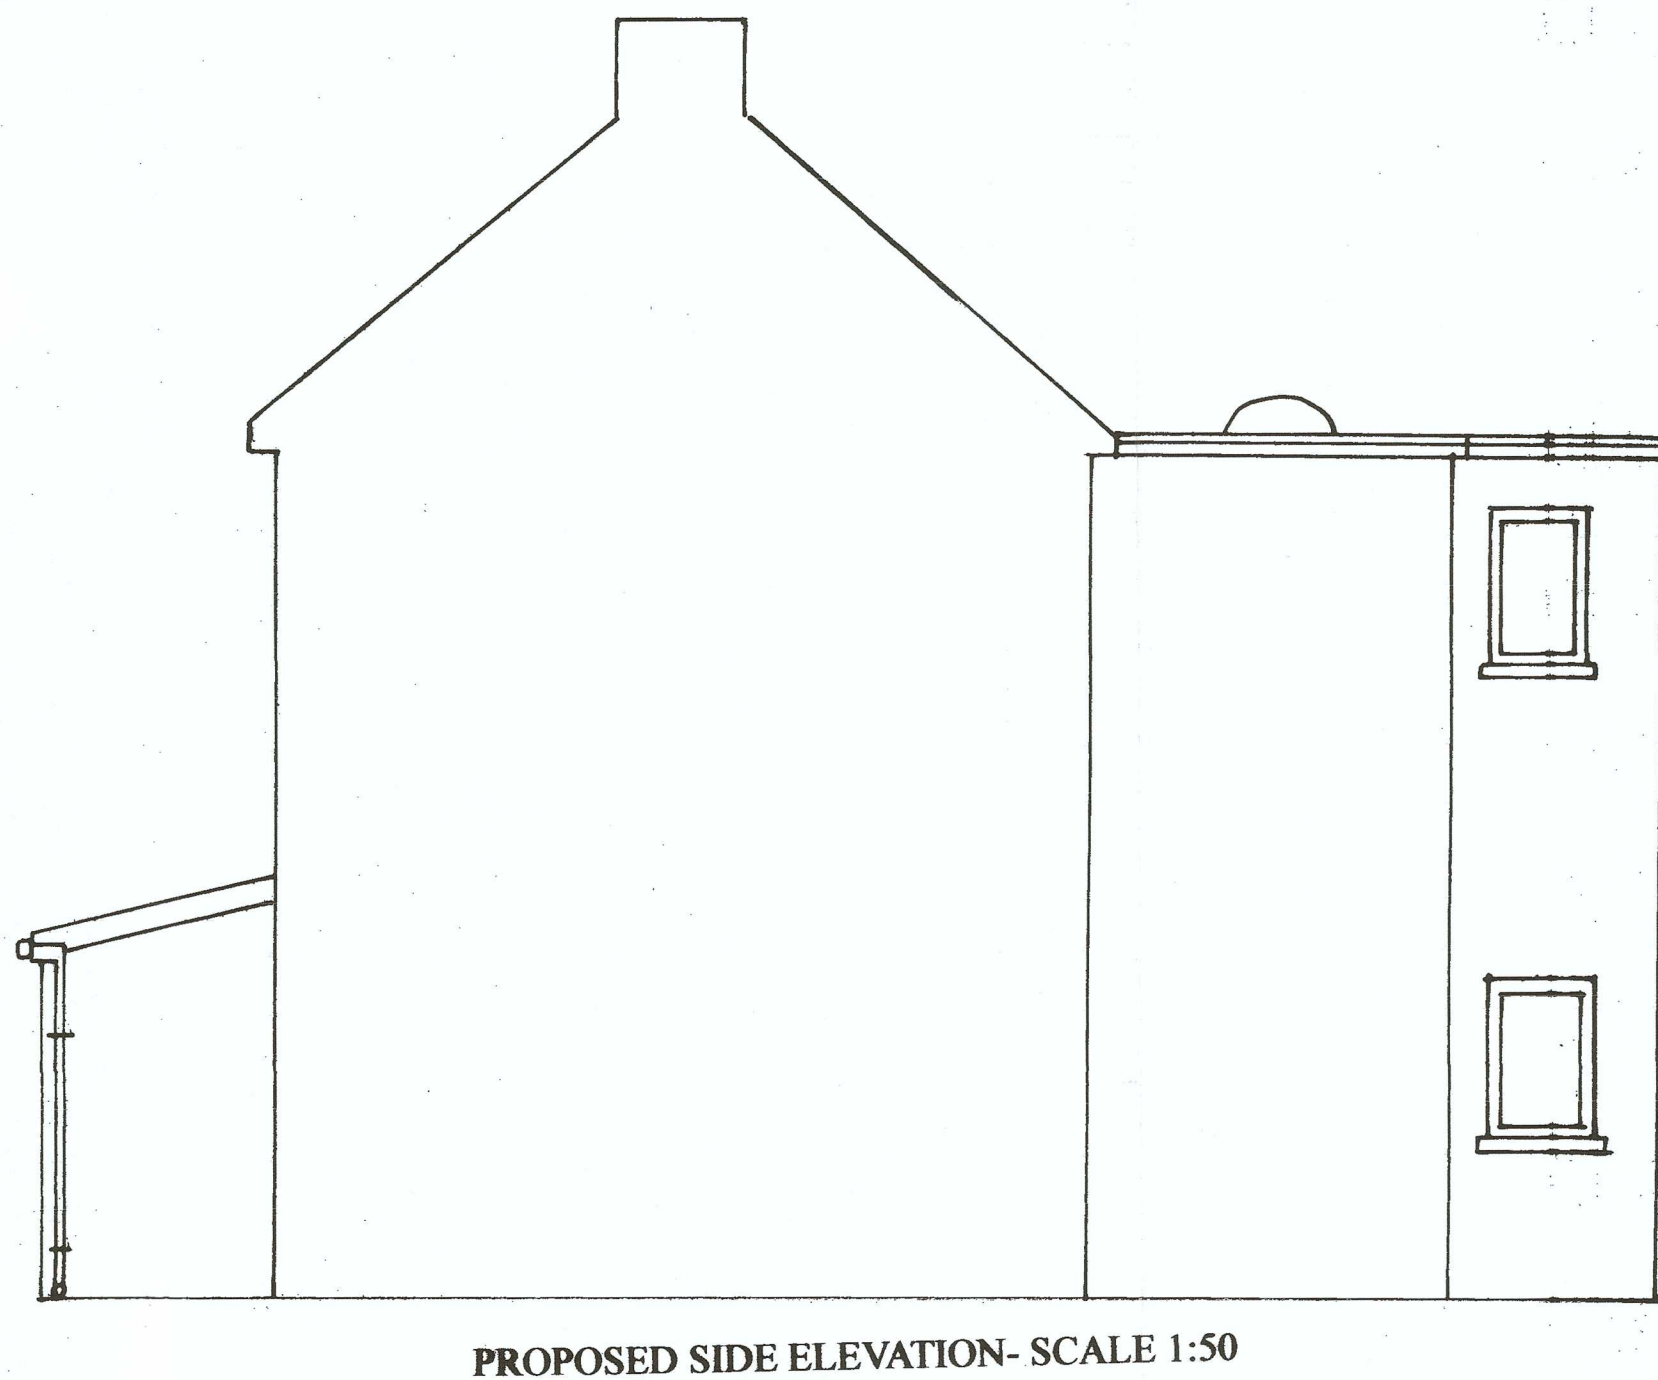
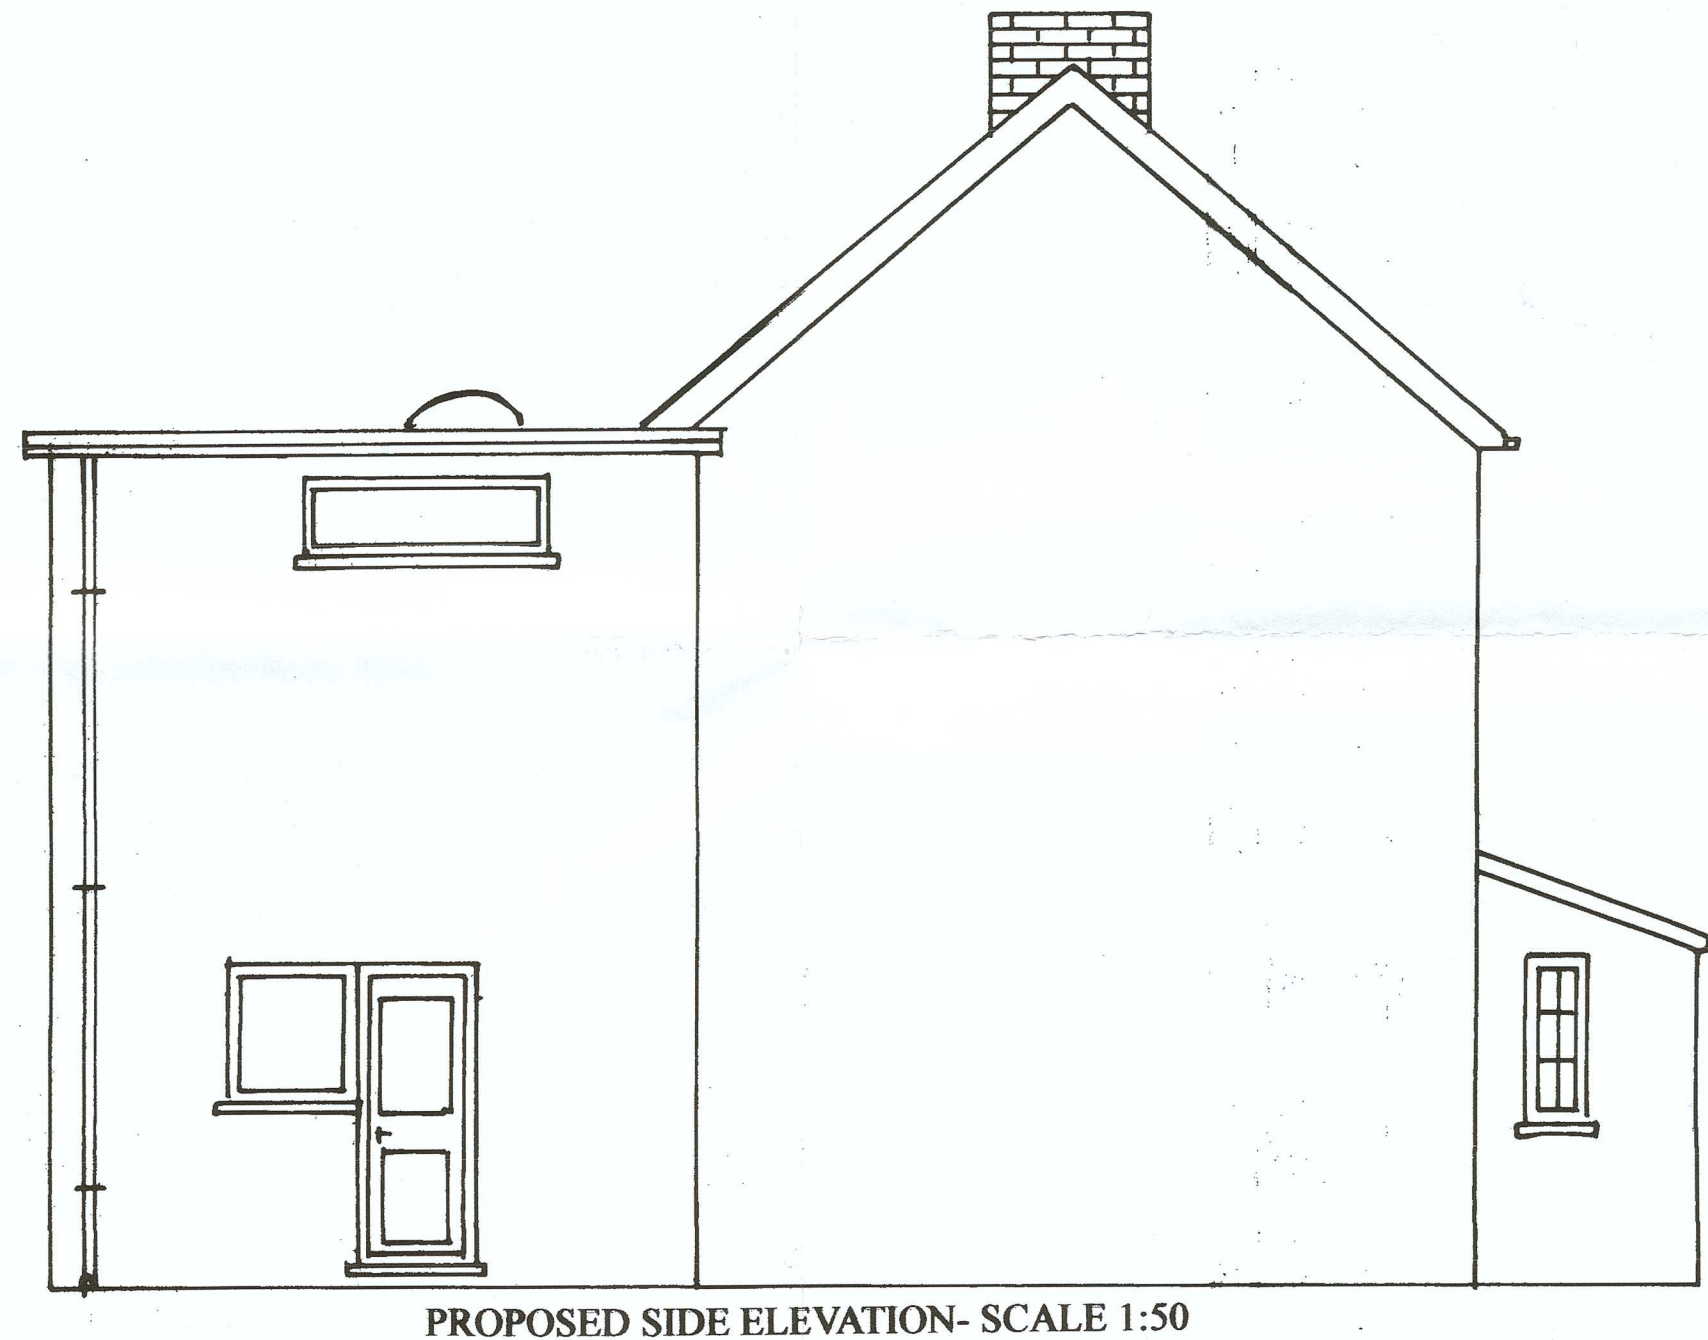


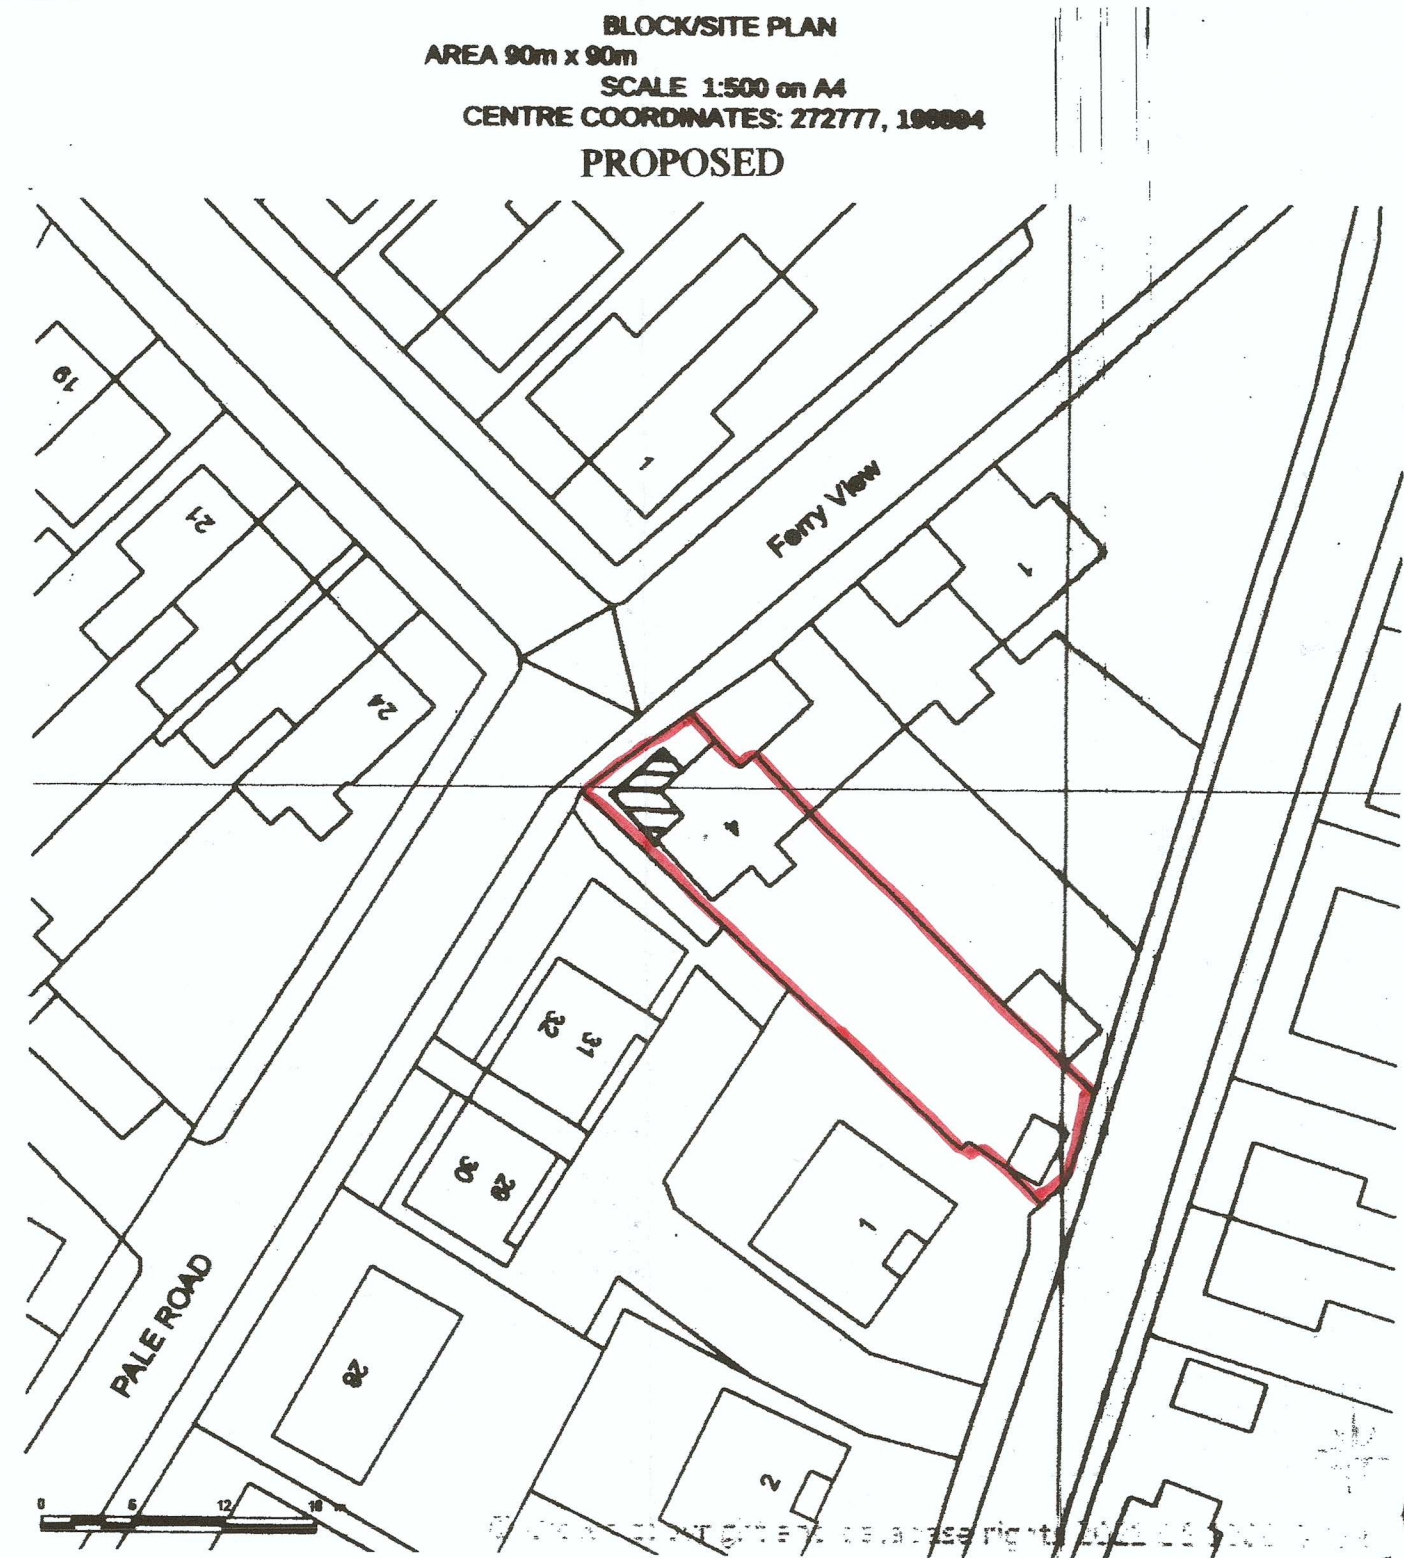

Proposed extension to have UPVC windows/doors, render and fibre glass flat roof to match the existing dwelling.

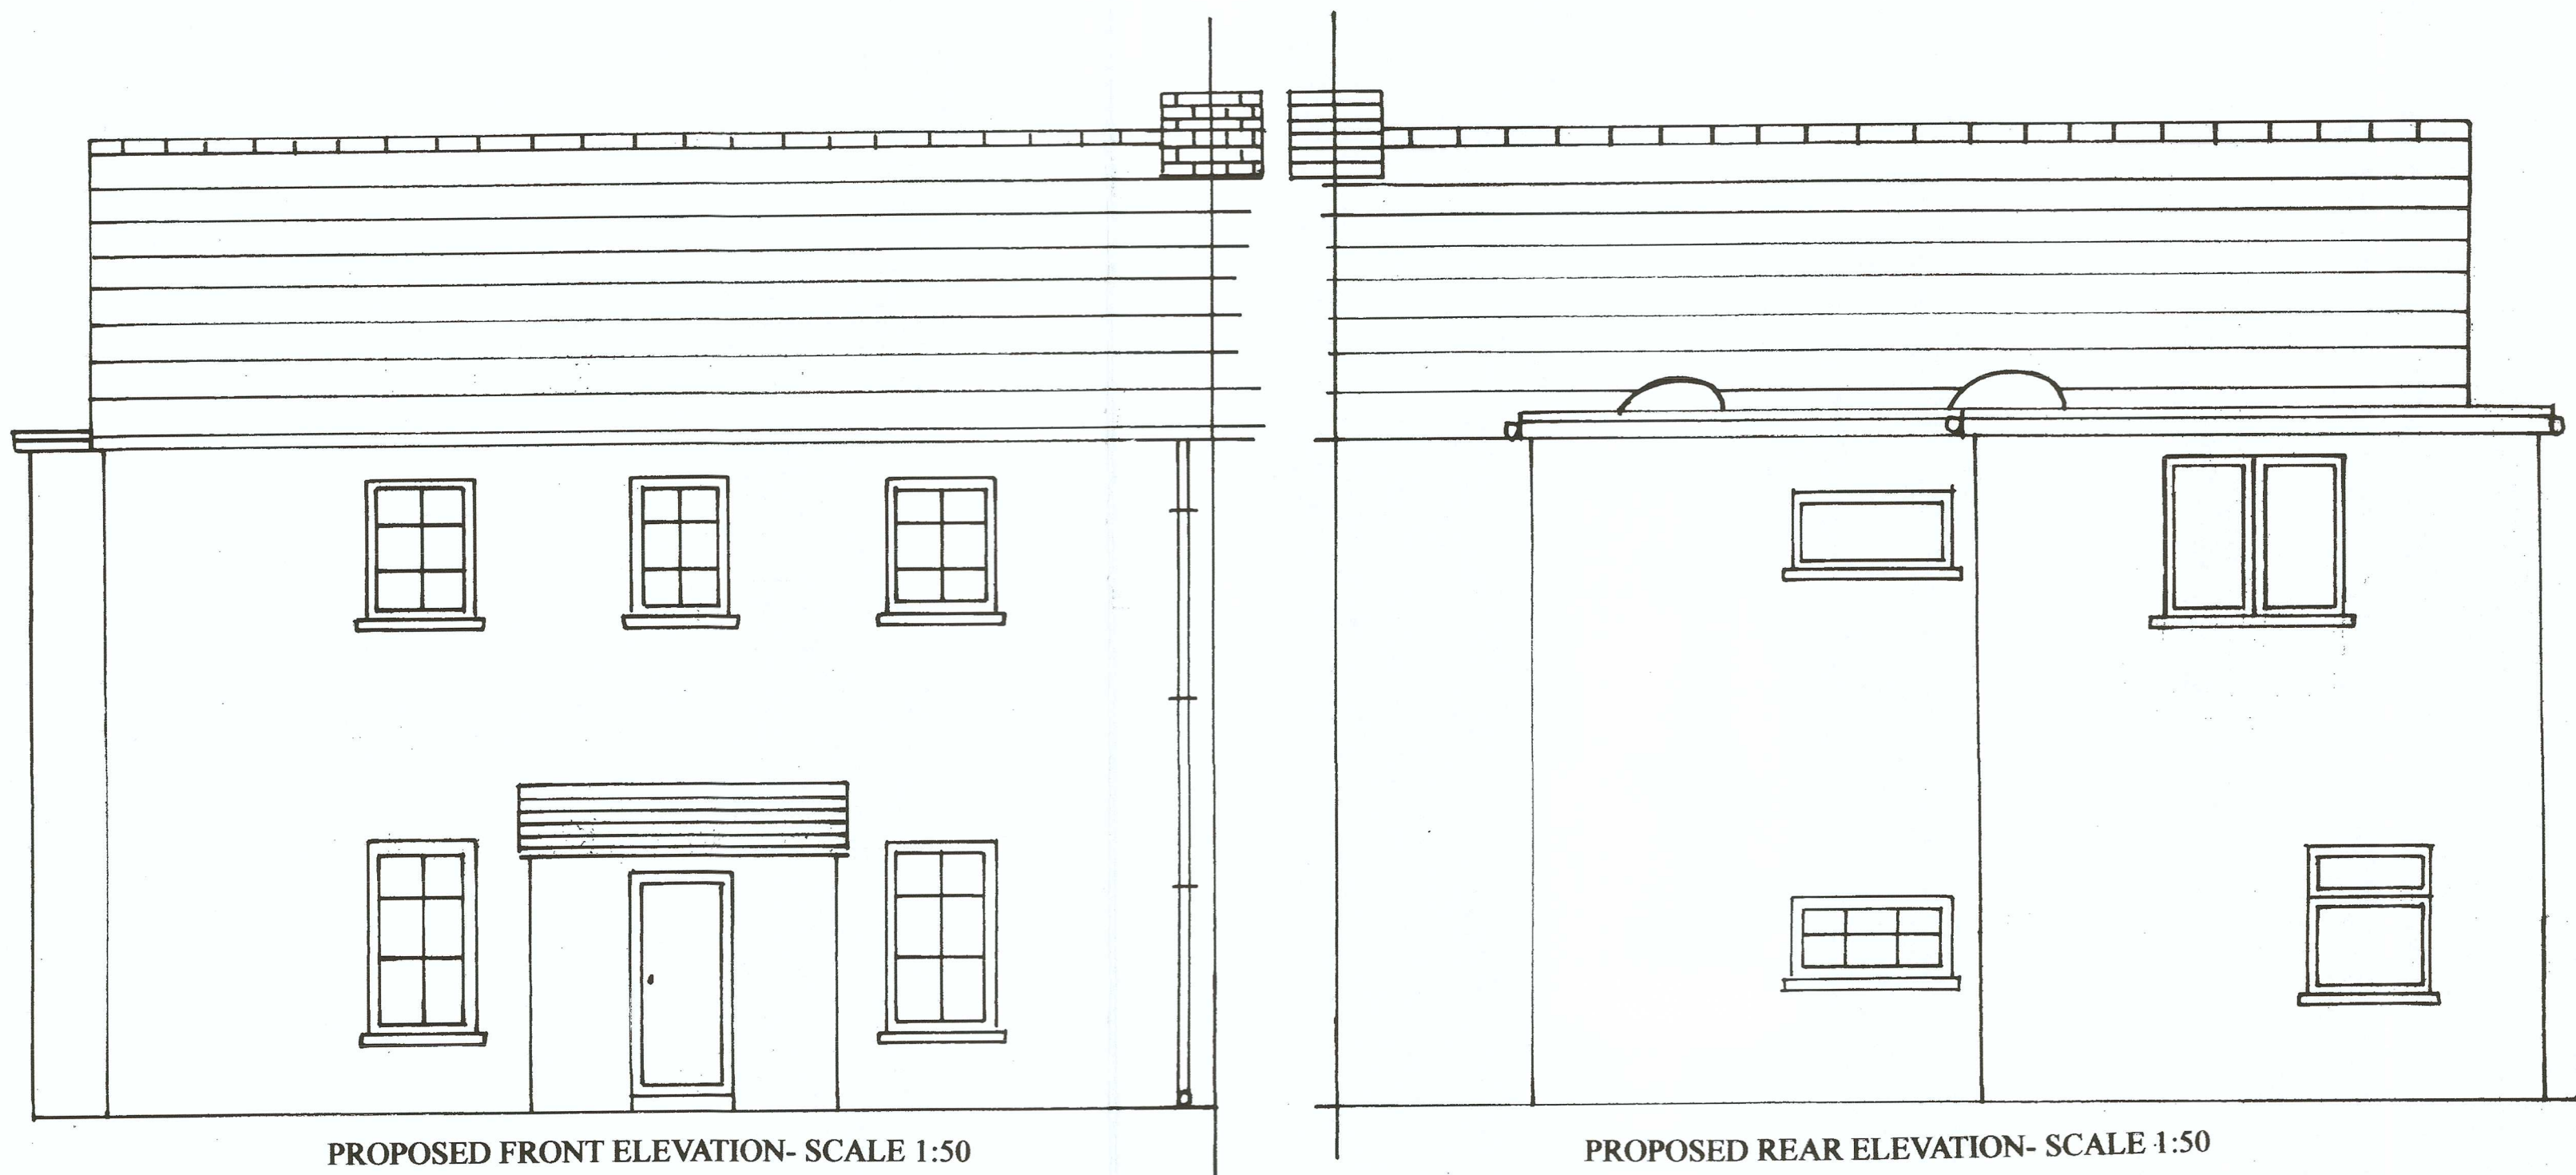

CLIENT	
MR CHRIS DAVIES	
DRAWING TITLE	
4 FERRY VIEW SKEWEN NEATH SA10 6BN	
JOB TITLE	
PROPOSED TWO STOREY REAR EXTENSION	
PROPOSED FLOOR PLANS AND ELEVATIONS	
SCALE	DRWG.NO
AS SHOWN	02