




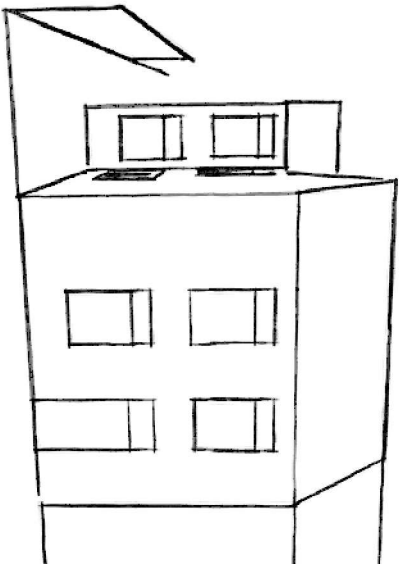

3d Sketch (not to scale)

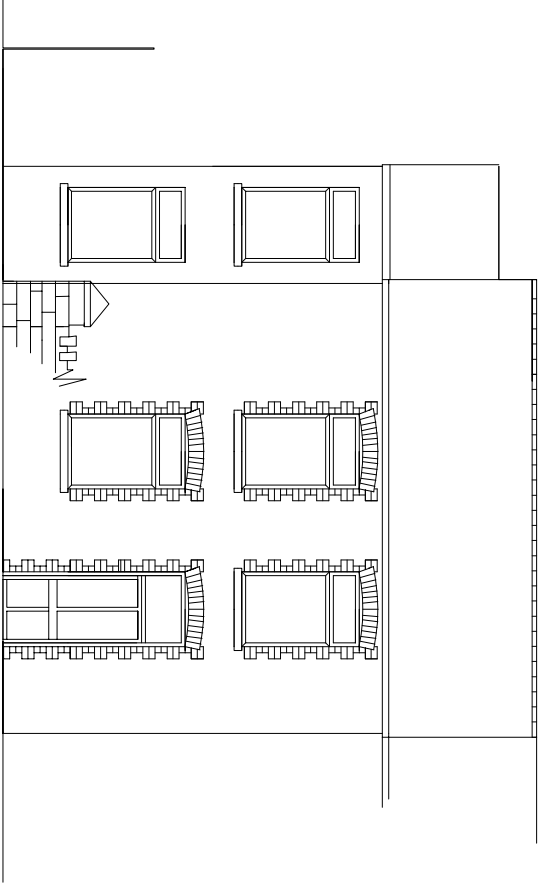


Front Elevation

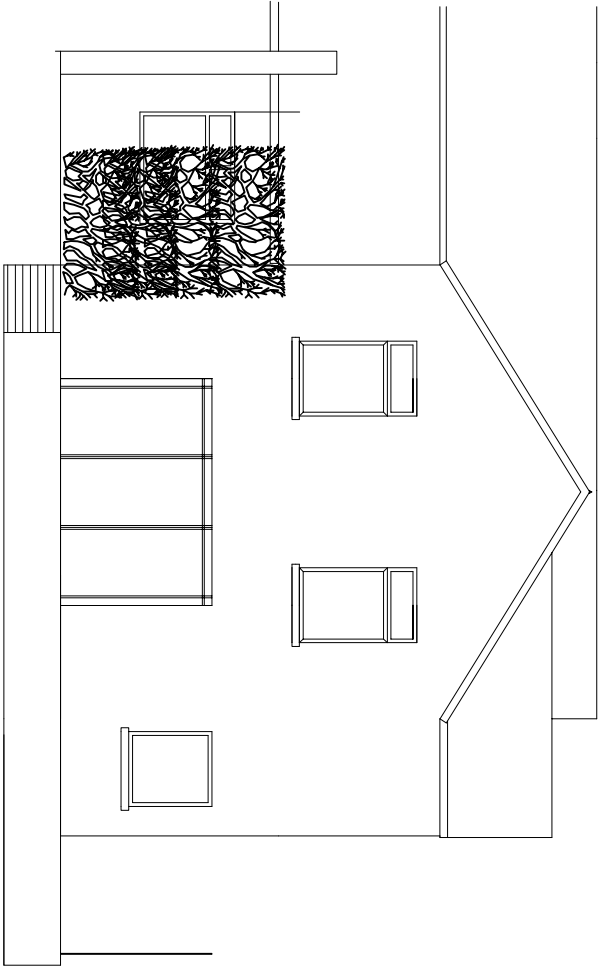


Rear Elevation


Finishes:
To Match Existing:
Walls – Render
Roof – slate
Windows/doors UPVC

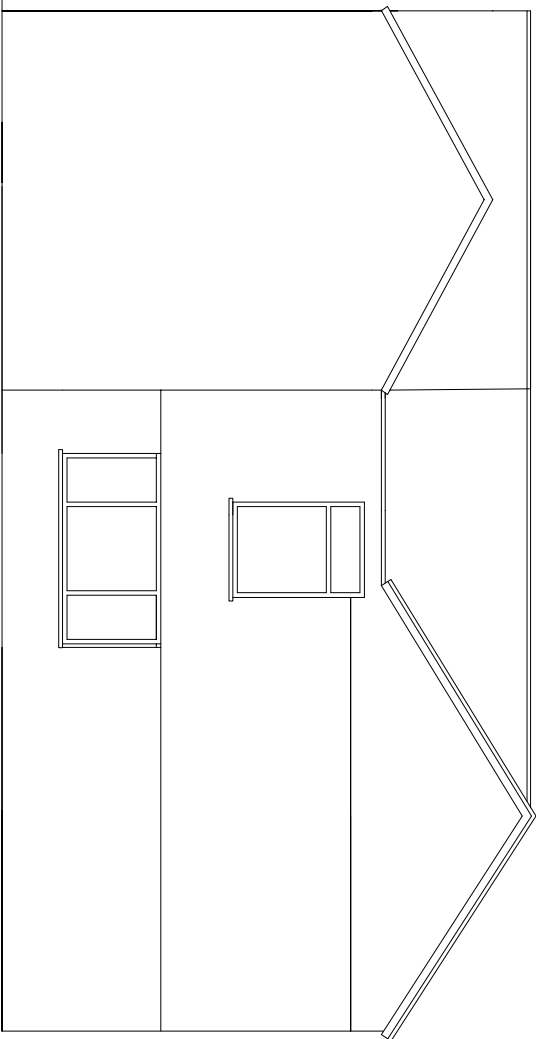

Side Elevation

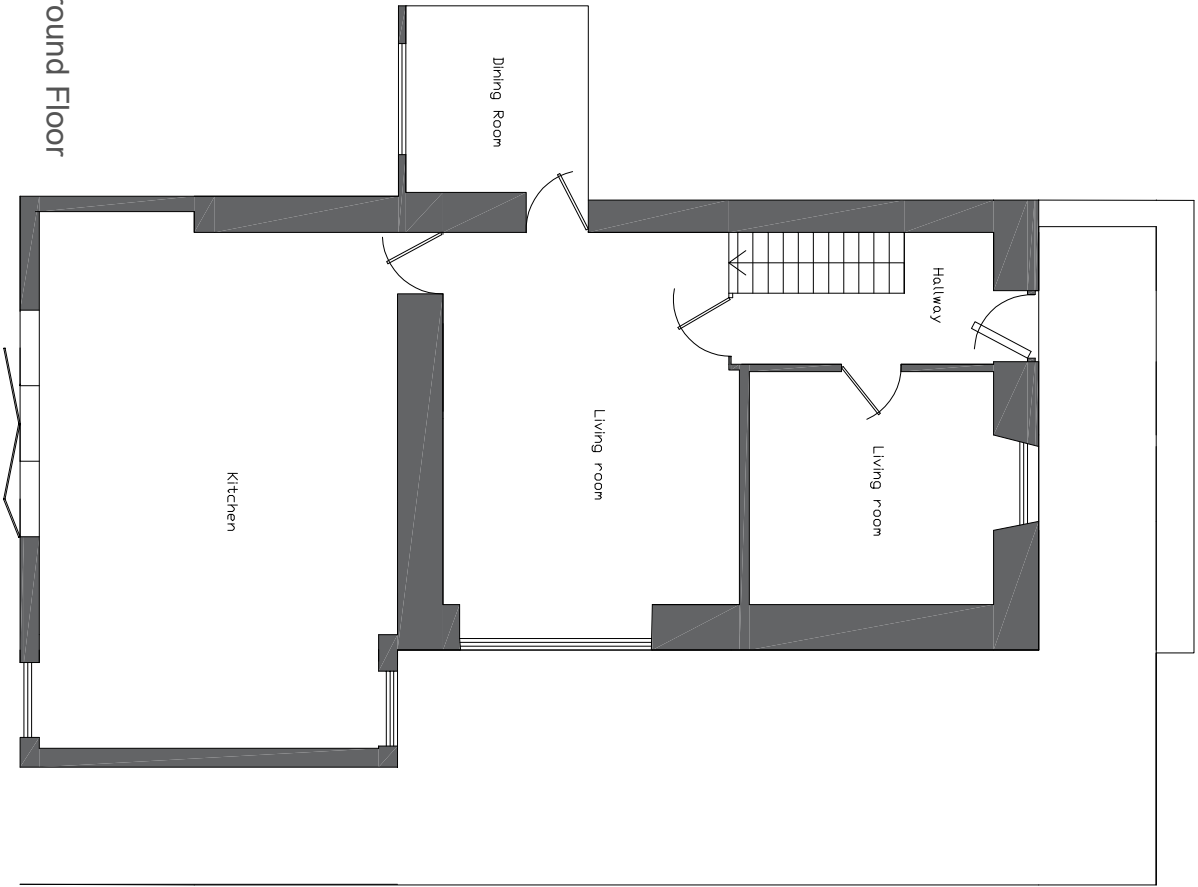

Ground Floor

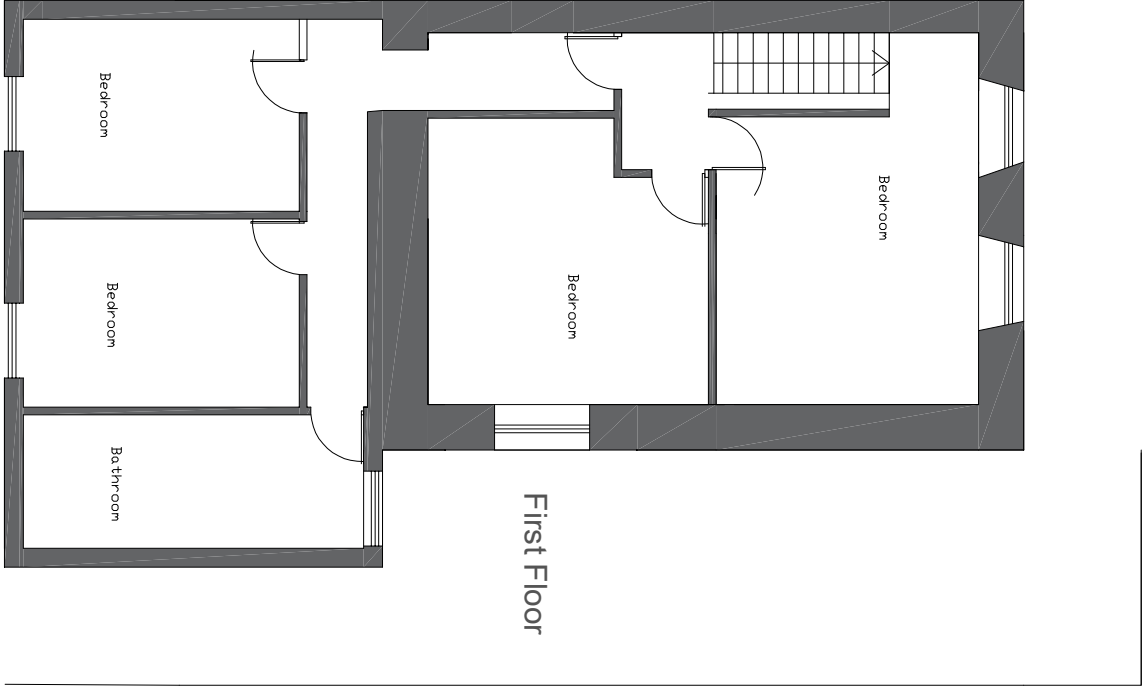

First Floor

Title: Proposed Elevations		Liam Jones MRTPI RTPI Chartered Town Planner
Drawing No.: JE/02/B Scale: 1:100 on A3		
Project: Two Storey Extension	Site: 97 Neath Road, Rhos, Pontardawe	
Date: June 2021		