




Site Location Plan - 1:1250



Site Plan - 1:500

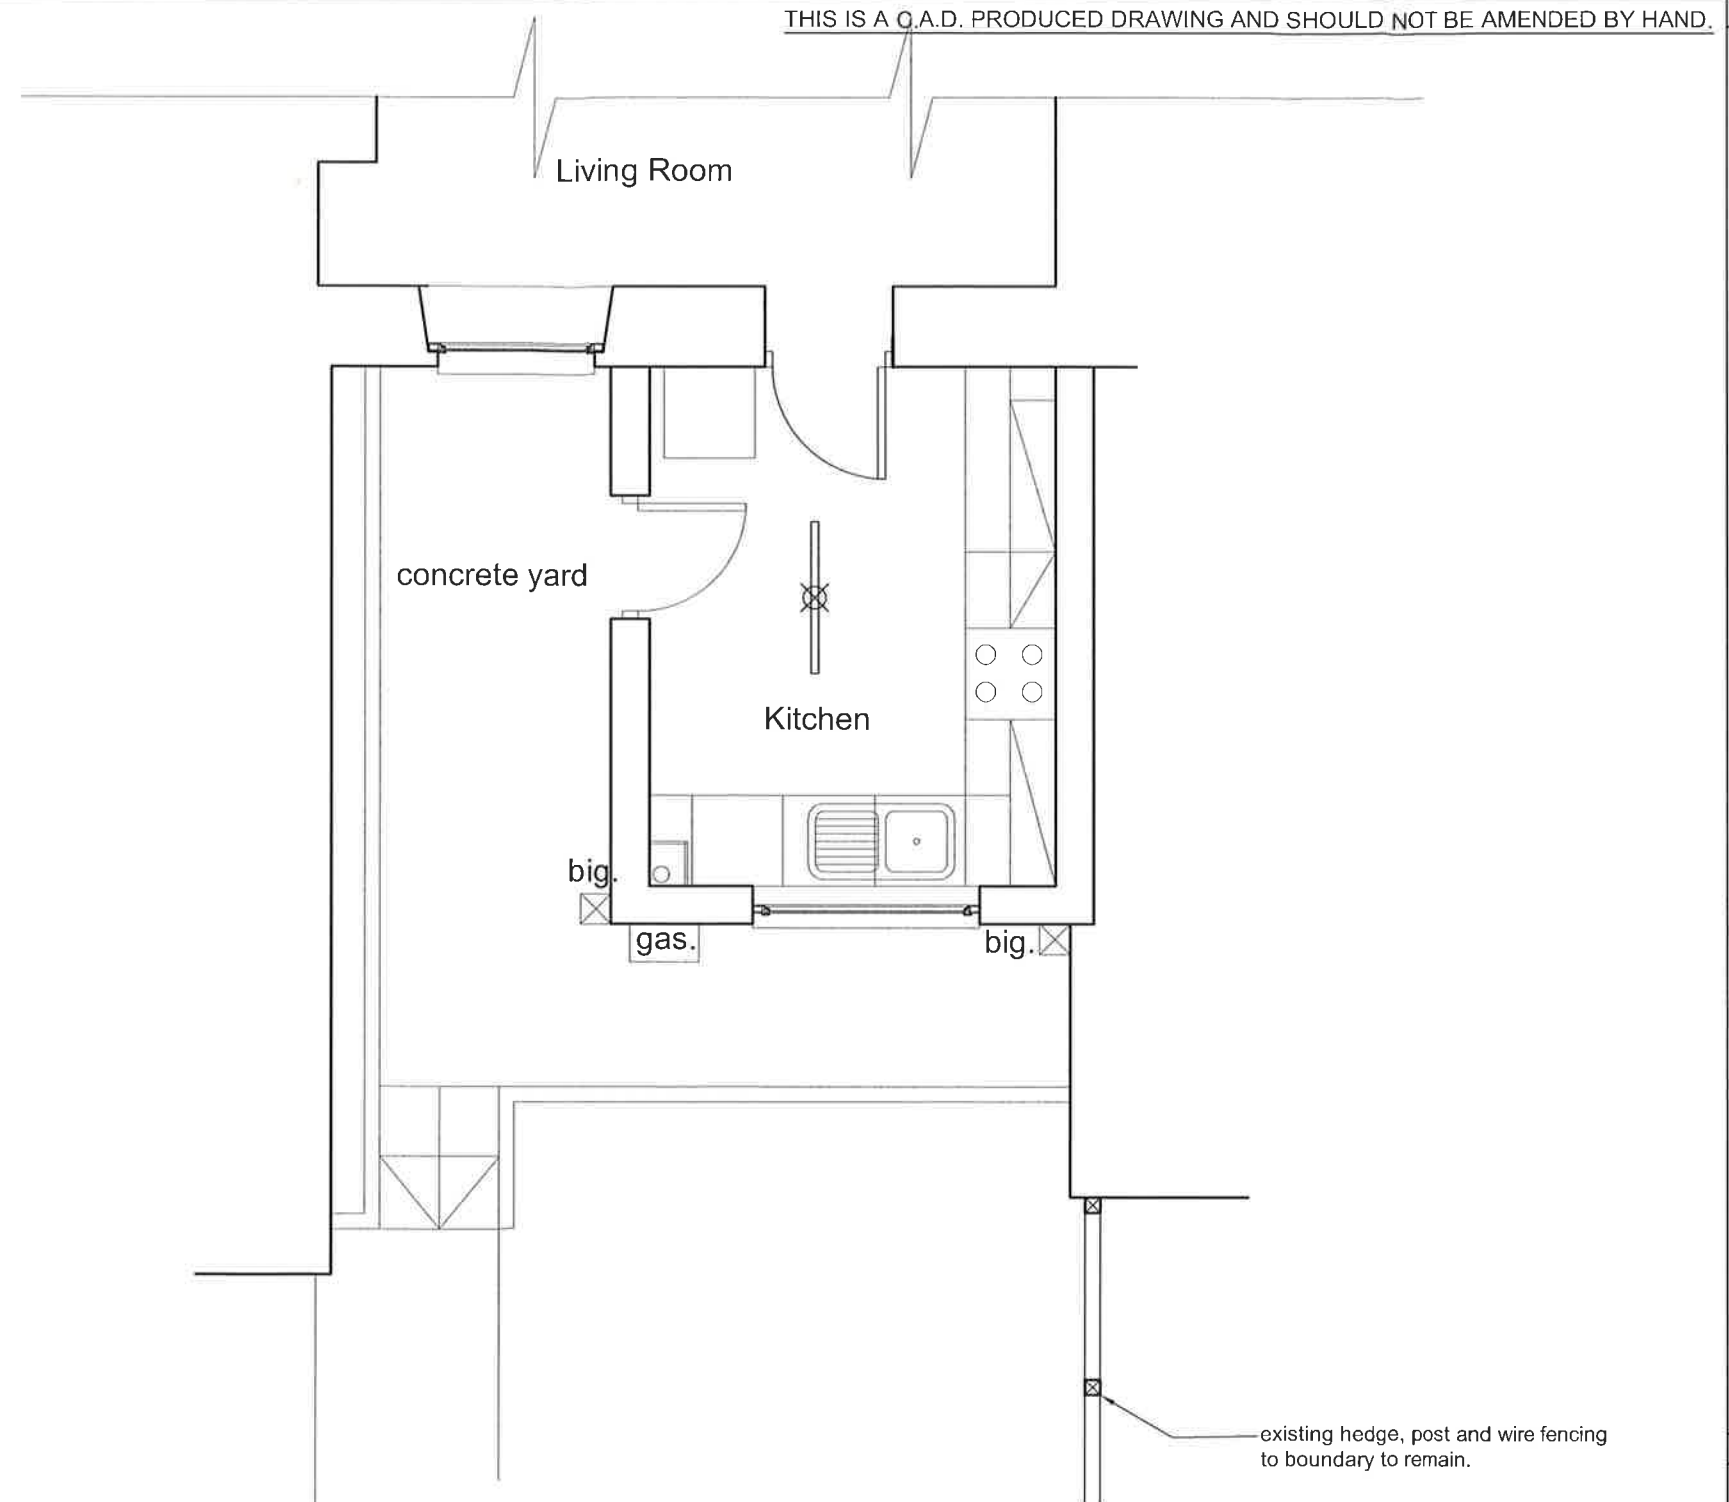

Existing Plan.

Existing Plan - 1:50

NOTES

1 All dimensions in millimetres unless otherwise stated.

A scale altered + extension | dj | 25.05.2011

Rev Details | Dr | Date

 **Neath Port Talbot**
Castell-nedd Port Talbot
County Borough Council Cyngor Bwrdeistref Sirol

Neath Port Talbot Castell-nedd Port Talbot
County Borough Council Cyngor Bwrdeistref Sirol
GRANTS AGENCY
Social Services, Health and Housing
Housing Renewal and Adaptations Service
Civic Centre
Port Talbot
SA13 1PJ

Project
21 CORY STREET
RESOLVEN
NEATH

Existing Plan

Drawn	slc	Checked	Approved
Date		Date	Date

Scales As shown

Drawing No: DFG-4893/ 01