


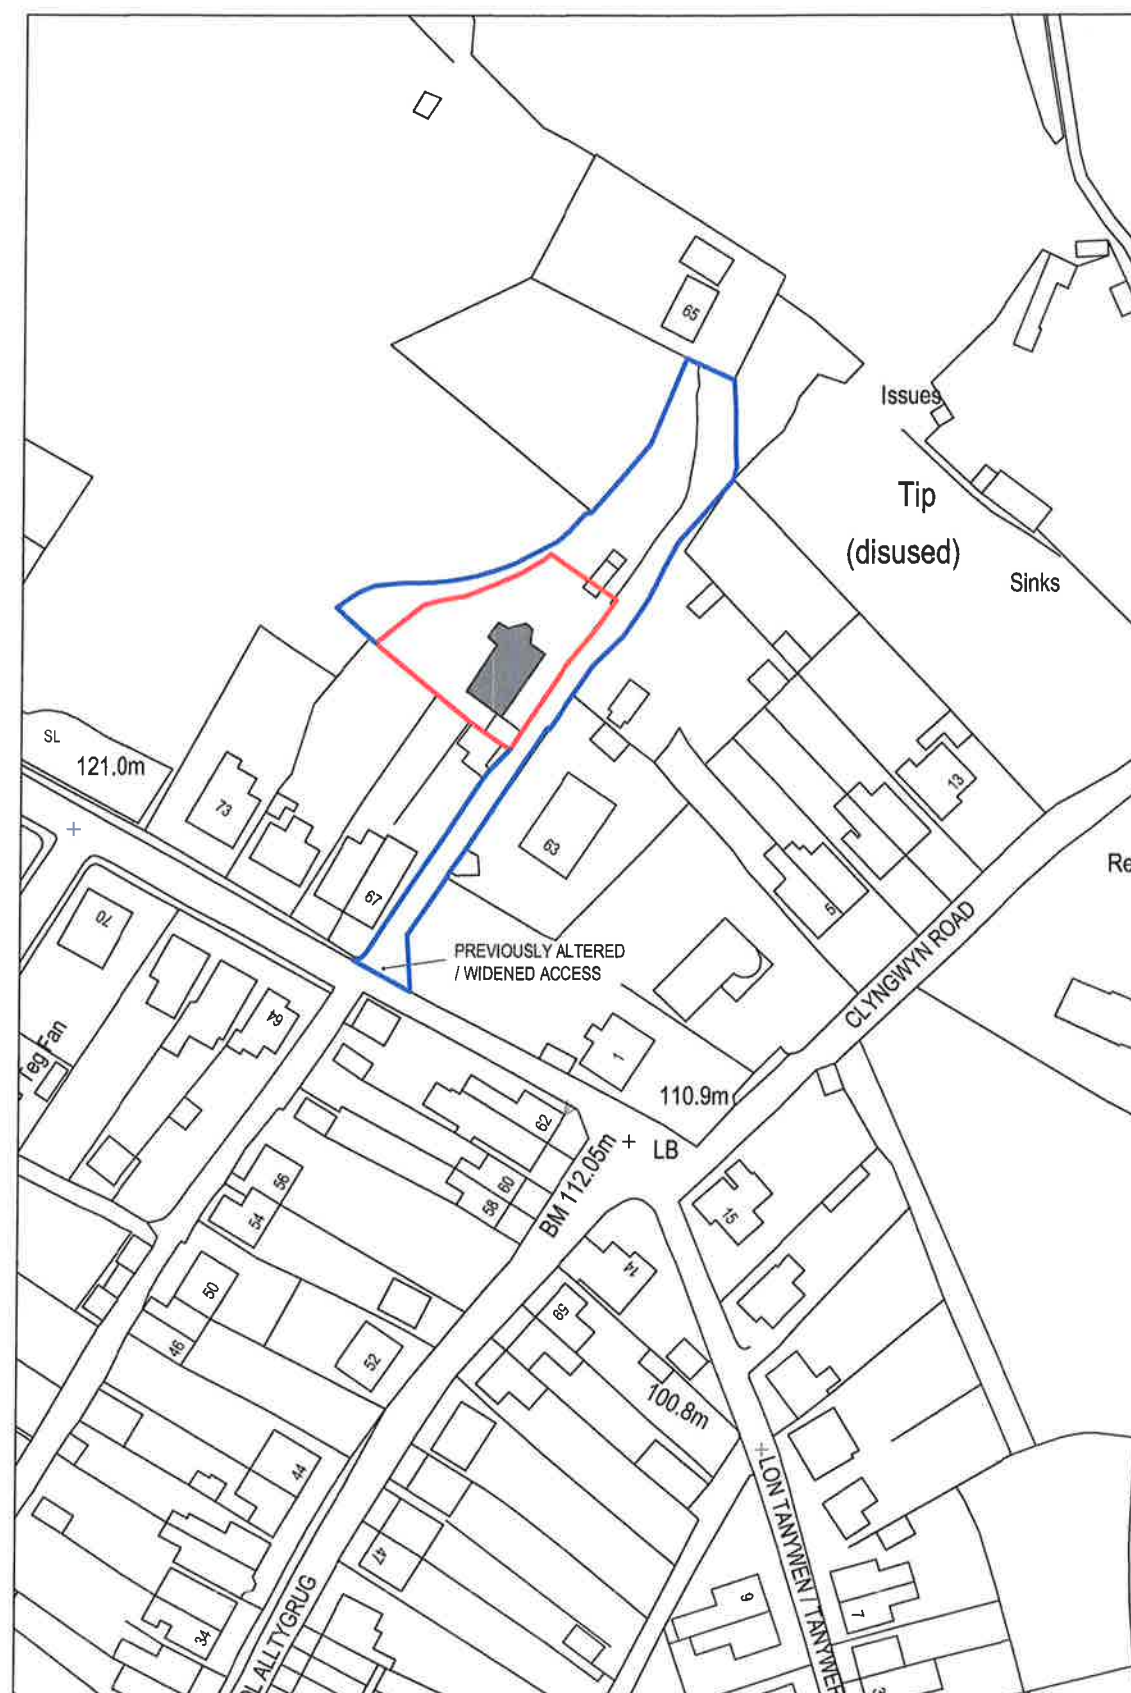

Reproduced from an Ordnance Survey map with the permission of the
Controller of Her Majesty's Stationary Office. Crown Copyright reserved



SITE LOCATION PLAN
Scale 1:1250



EXISTING SITE BLOCK PLAN
Scale 1:500

Client:

Mr. J. Davies
Alltygrug Road
Ystalyfera

Project Title:

PROPOSED DWELLING
ON LAND OF
FORMER STABLE BLOCK WORKSHOP
OFF ALLTYGRUG ROAD

General Notes:

1. Do not scale from this drawing, take figured dimensions only.
2. Dimensions are in millimeters unless otherwise stated.

Drawing Issue:

PLANNING

Drawing Title:

EXISTING SITE PLANS

Drawing No:	001	Revision:	C
Date:	03-06-2016	Revised:	23-02-2017
Scale(s):	1:250 / 1:500	Paper Size:	A3



Cwm Planning & Design Ltd.
(architectural and Draughting Services)