



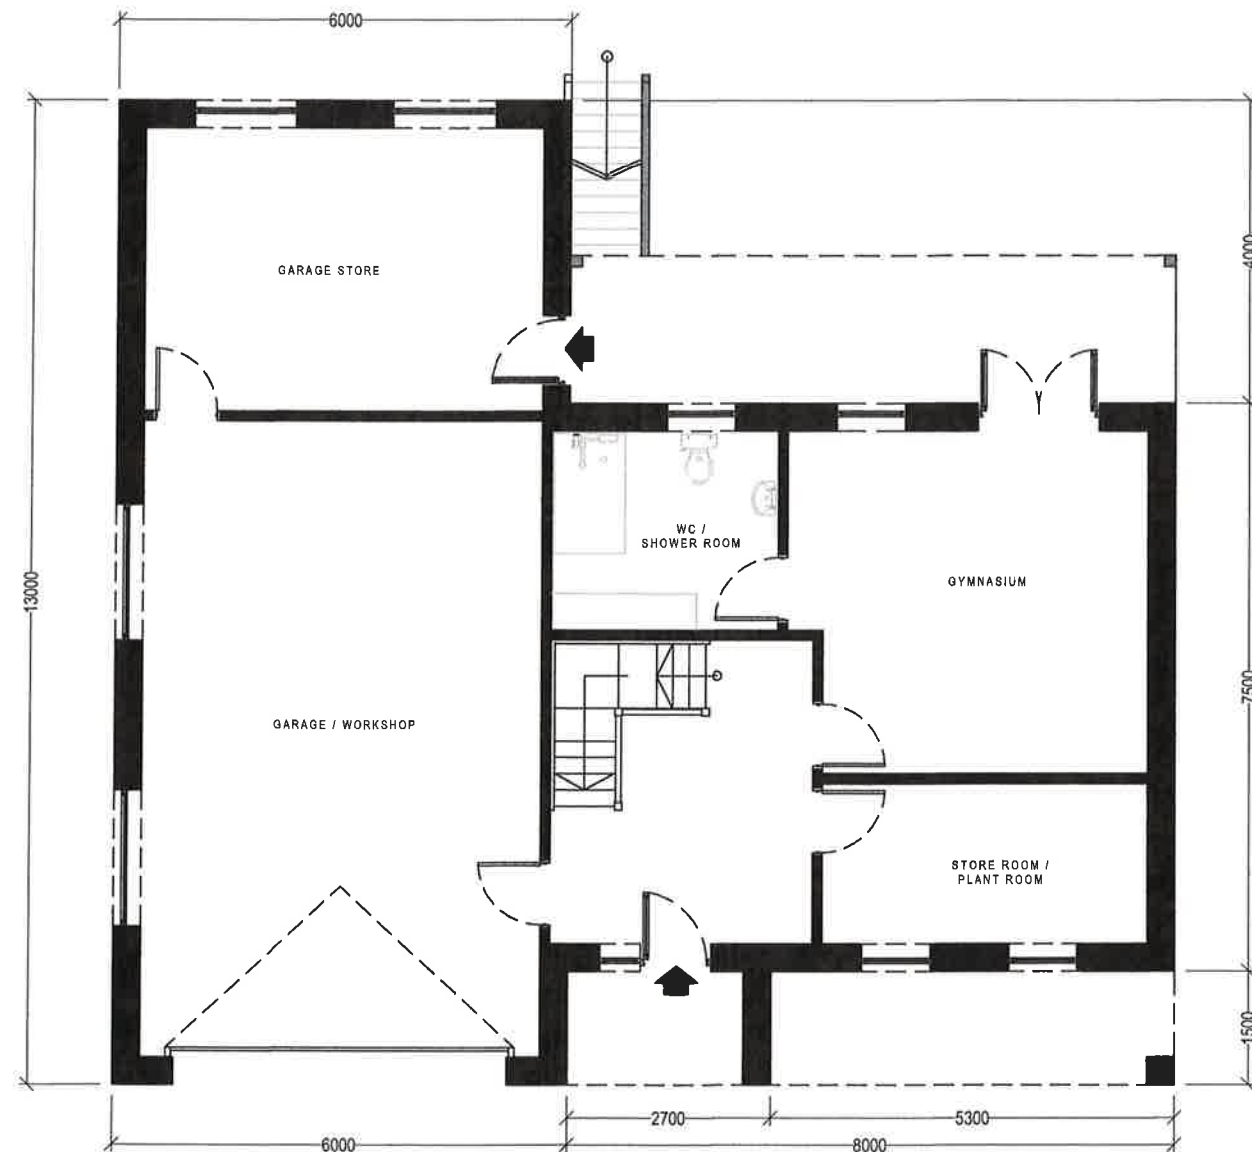

PROPOSED GROUND FLOOR PLAN
Scale 1:100

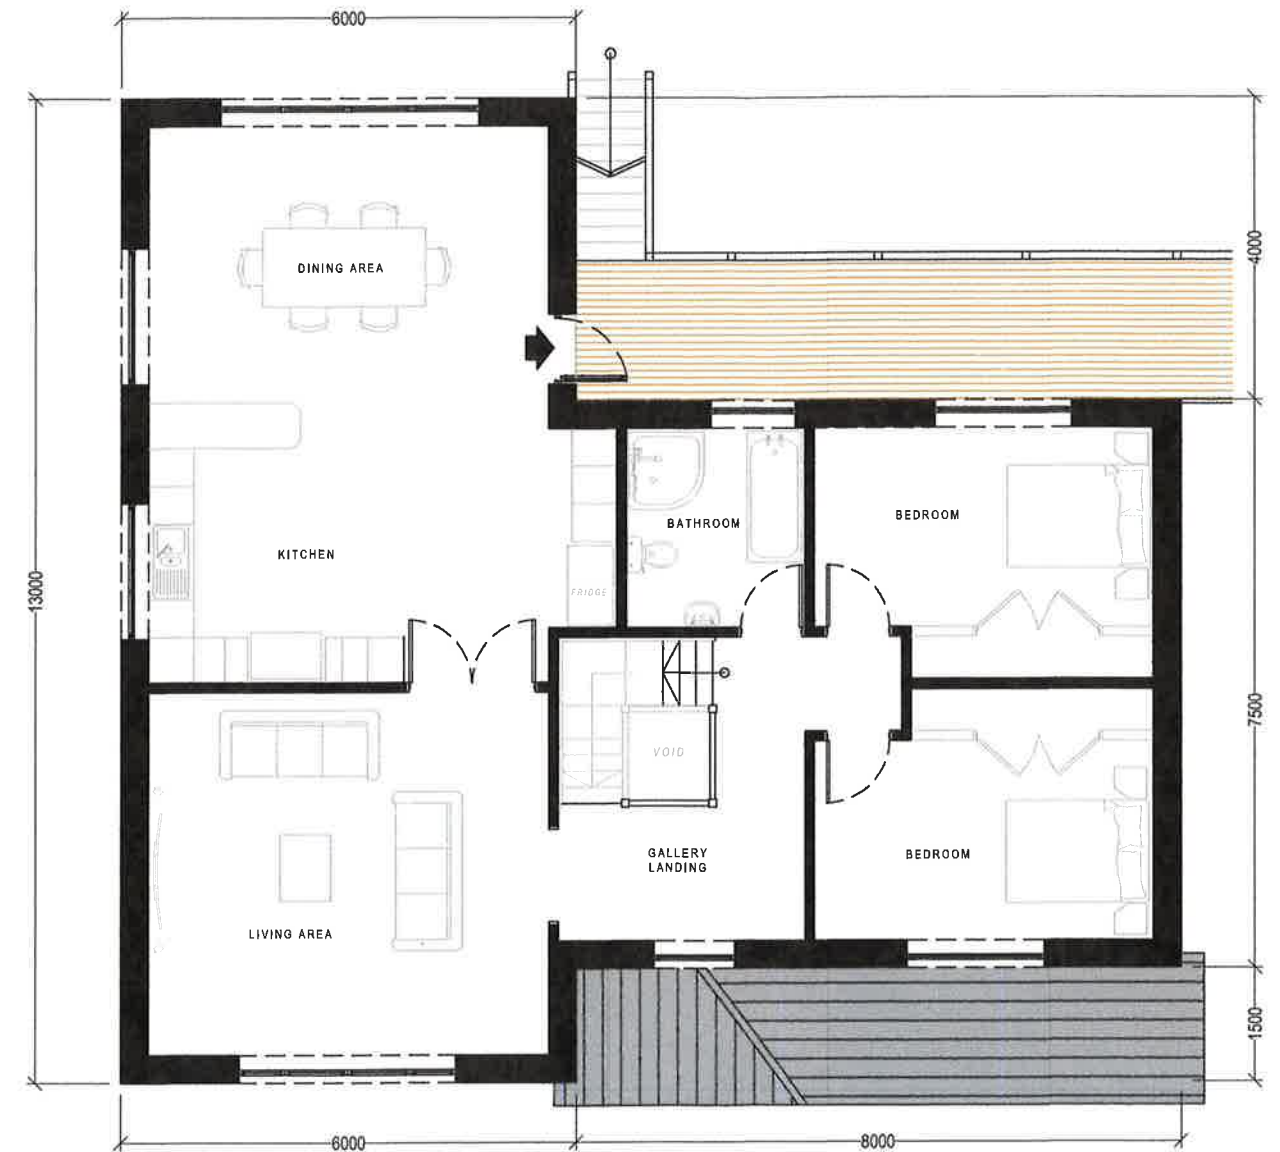

PROPOSED FIRST FLOOR PLAN
Scale 1:100



Cwm Planning & Design Ltd.
(Civil, Structural & Architectural)

Client:

Mr. J. Davies
Alltygrug Road
Ystalyfera

Project Title:

PROPOSED DWELLING
ON LAND OF
FORMER STABLE BLOCK WORKSHOP
OFF ALLTYGRUG ROAD

General Notes:

1. Do not scale from this drawing, take figured dimensions only.
2. Dimensions are in millimeters unless otherwise stated.

Drawing Issue:

PLANNING

Drawing Title:

PROPOSED FLOOR PLANS (1 of 2)

Drawing No: 007

Revision: B

Date: 03-06-2015

Revised: 23-03-2017

Scale(s): 1:100

Paper Size: A3