

This Drawing is Copyright.
Note: All dimensions to be checked on site and not to be scaled from drawing.

REVISIONS:	Date
Rev A Revised Scheme 06.07.2015	
Rev B Revised Scheme 14.09.2015	
Rev C Fencing Spec added 21.12.15	

ISSUE for
PLANNING
APPLICATION
21.12.2015



CLIENT:
ATT Engineering Ltd
PROJECT TITLE:
New Light Industrial Unit
Neath Abbey Business Park



DRAWING TITLE:
SITE PLAN & SITE SECTIONS
SCALE: 1:100 & 1:200 DATE: 18.12.2014
at A1

70 Water Road
Swansea, SA1 4QA
T: 01792 446000
F: 01792 446464
www.bbaarch.co.uk
info@bbaarch.co.uk
BRA653.P.02 C

PROPOSED SITE PLAN


Scale 1:200

Proposed Levels
Shown with Circle

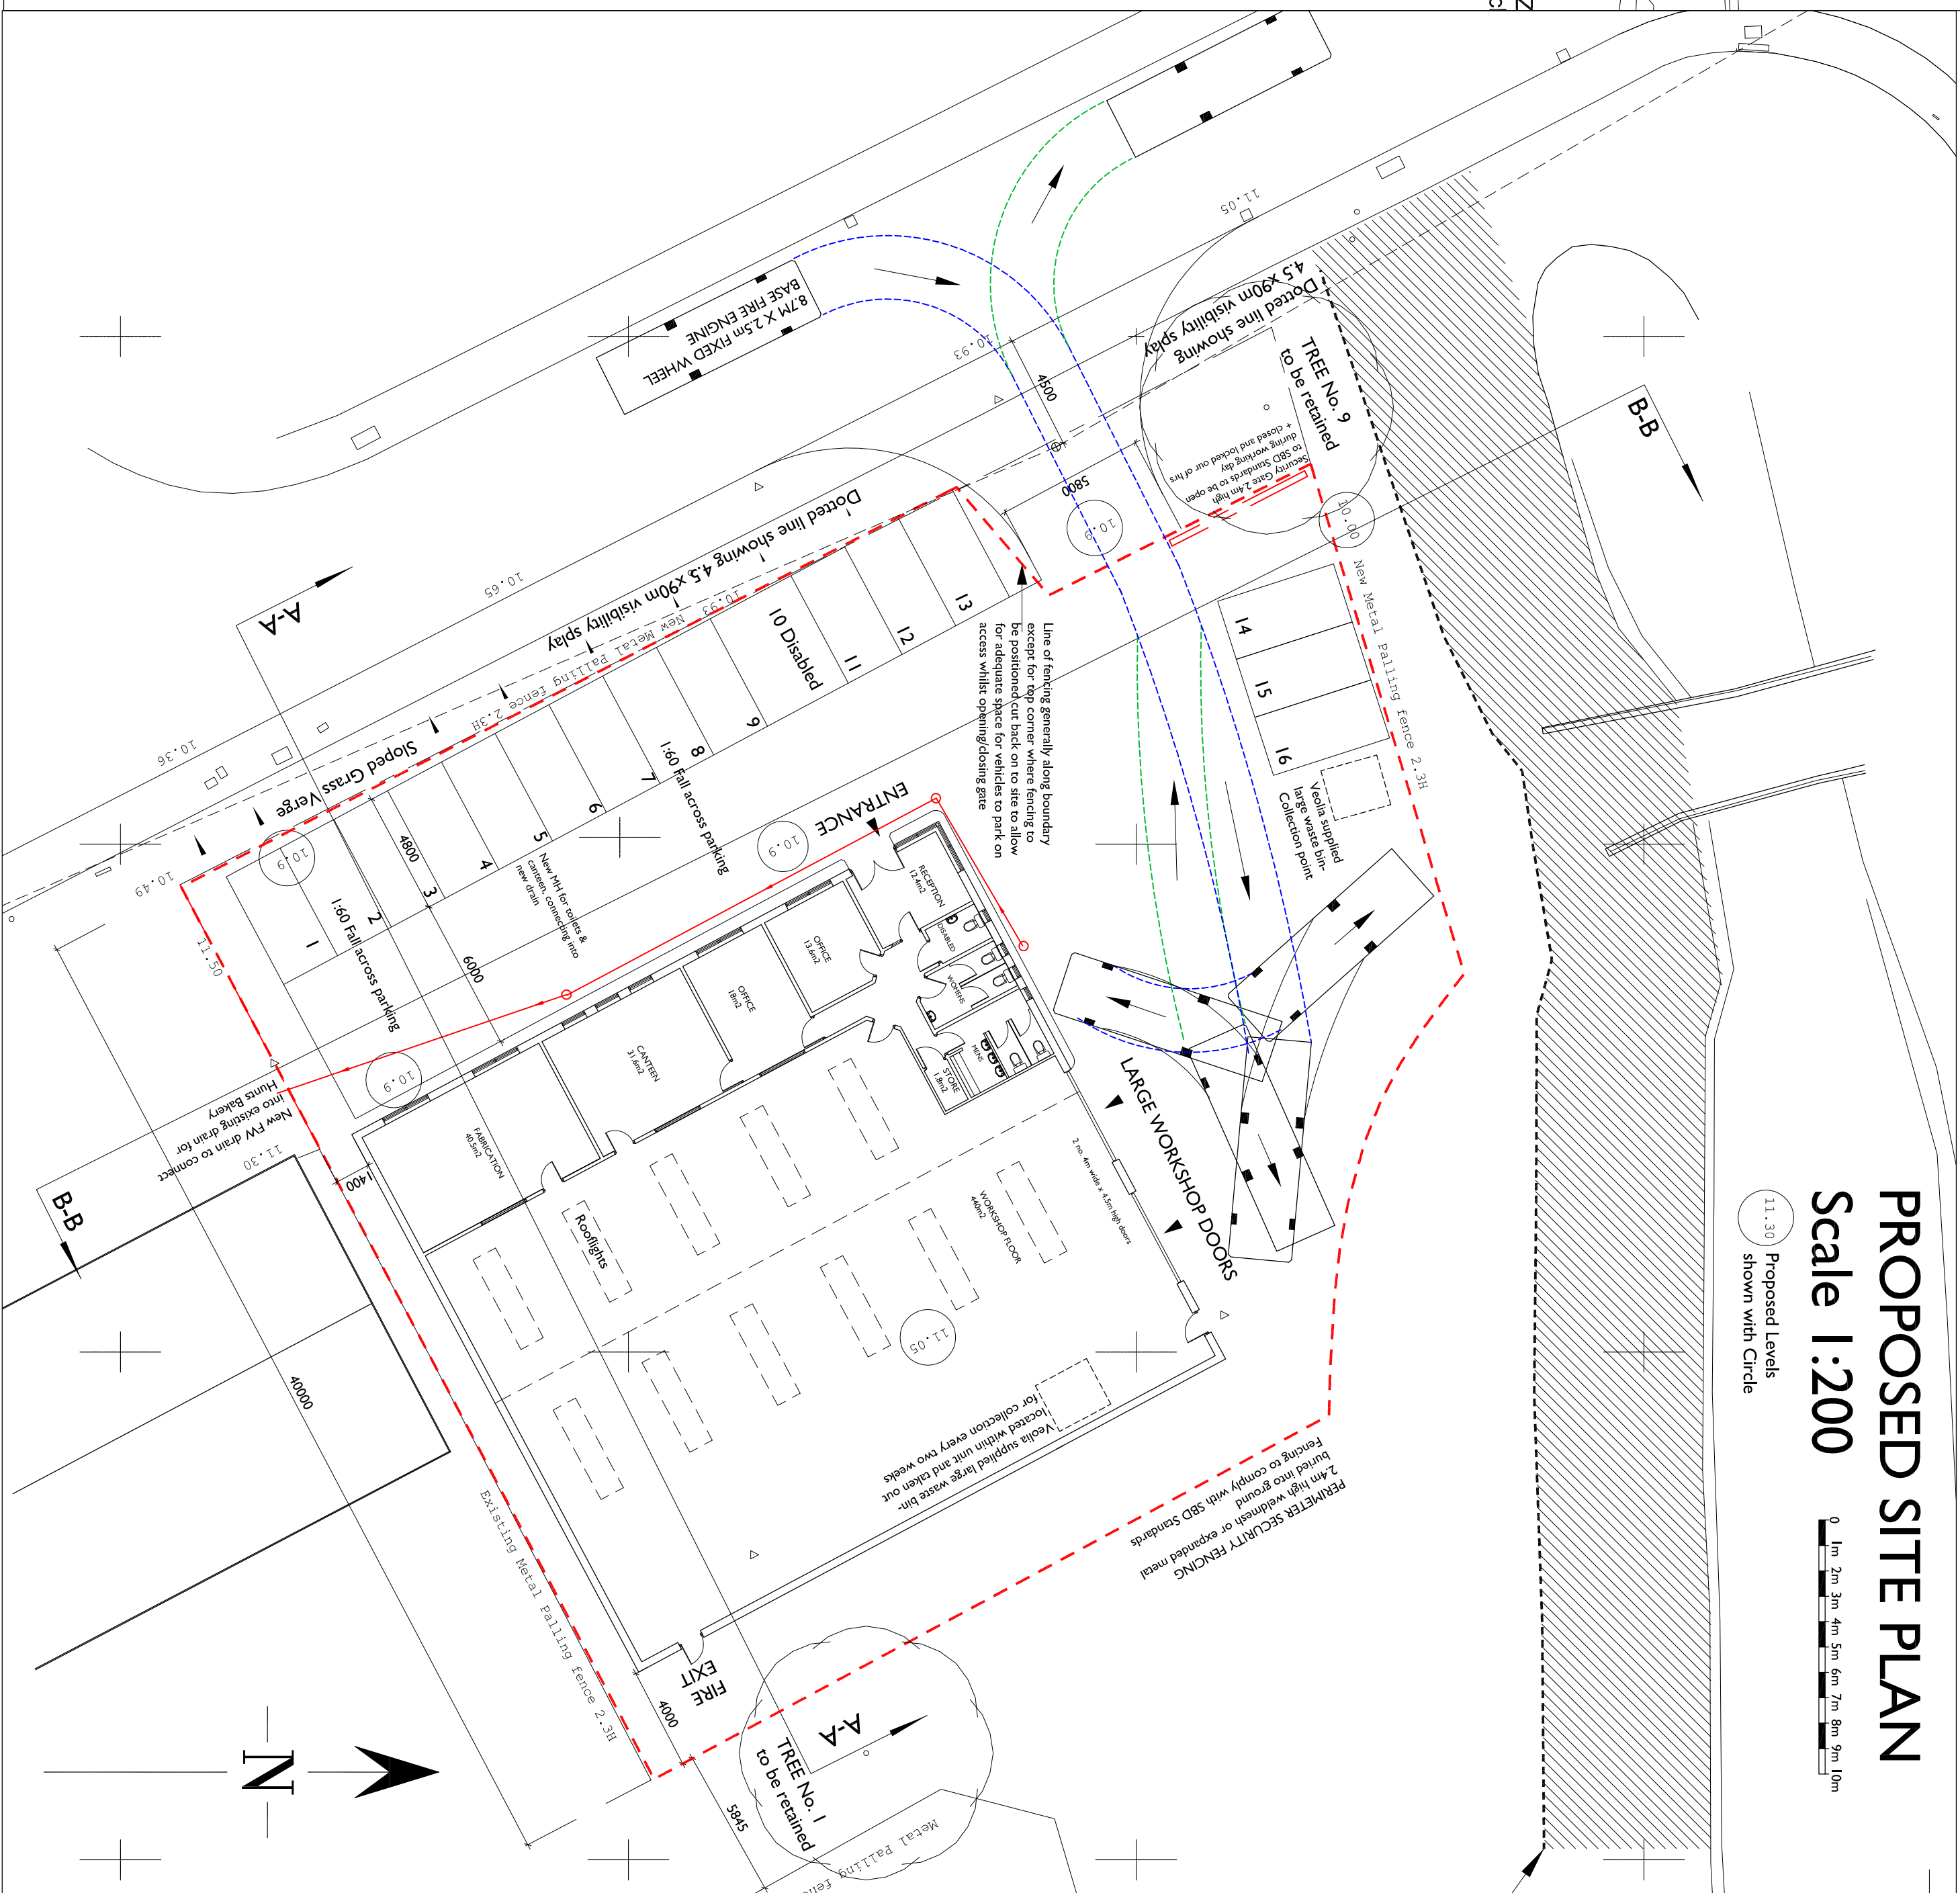 

TOPOSURVEY PLAN

Scale 1:200

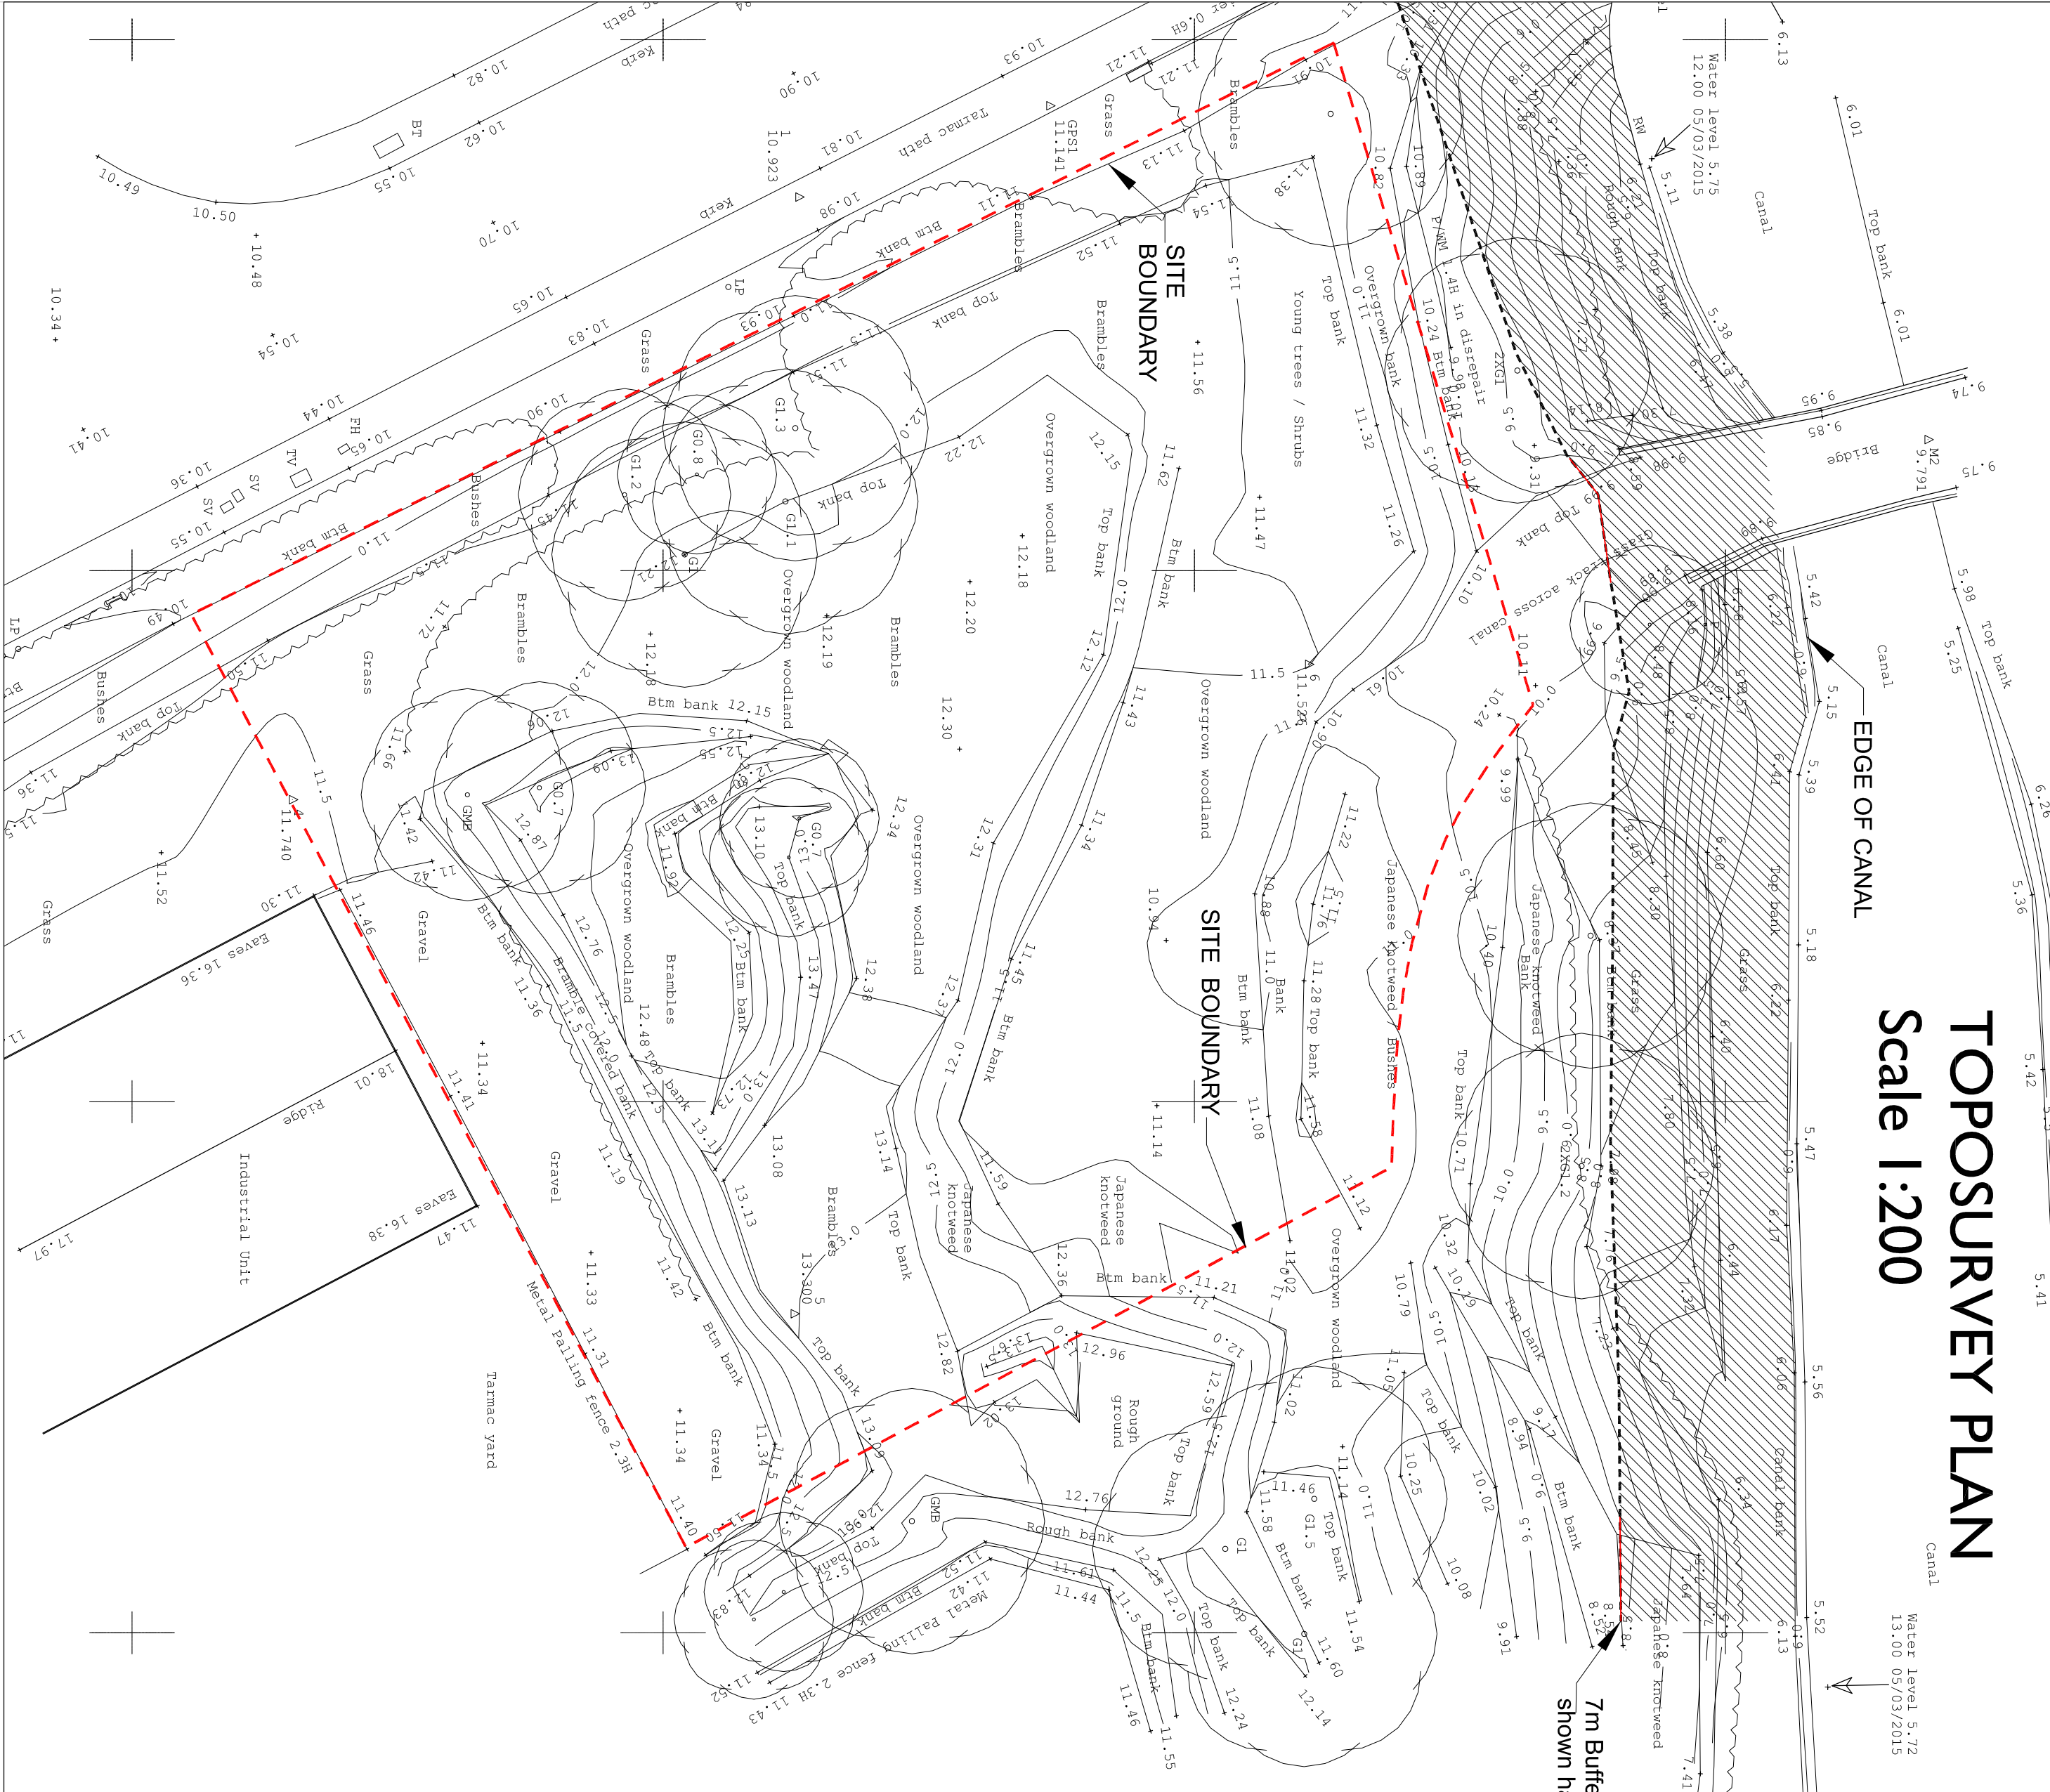

PROPOSED SITE SECTIONS

Scale 1:200

