

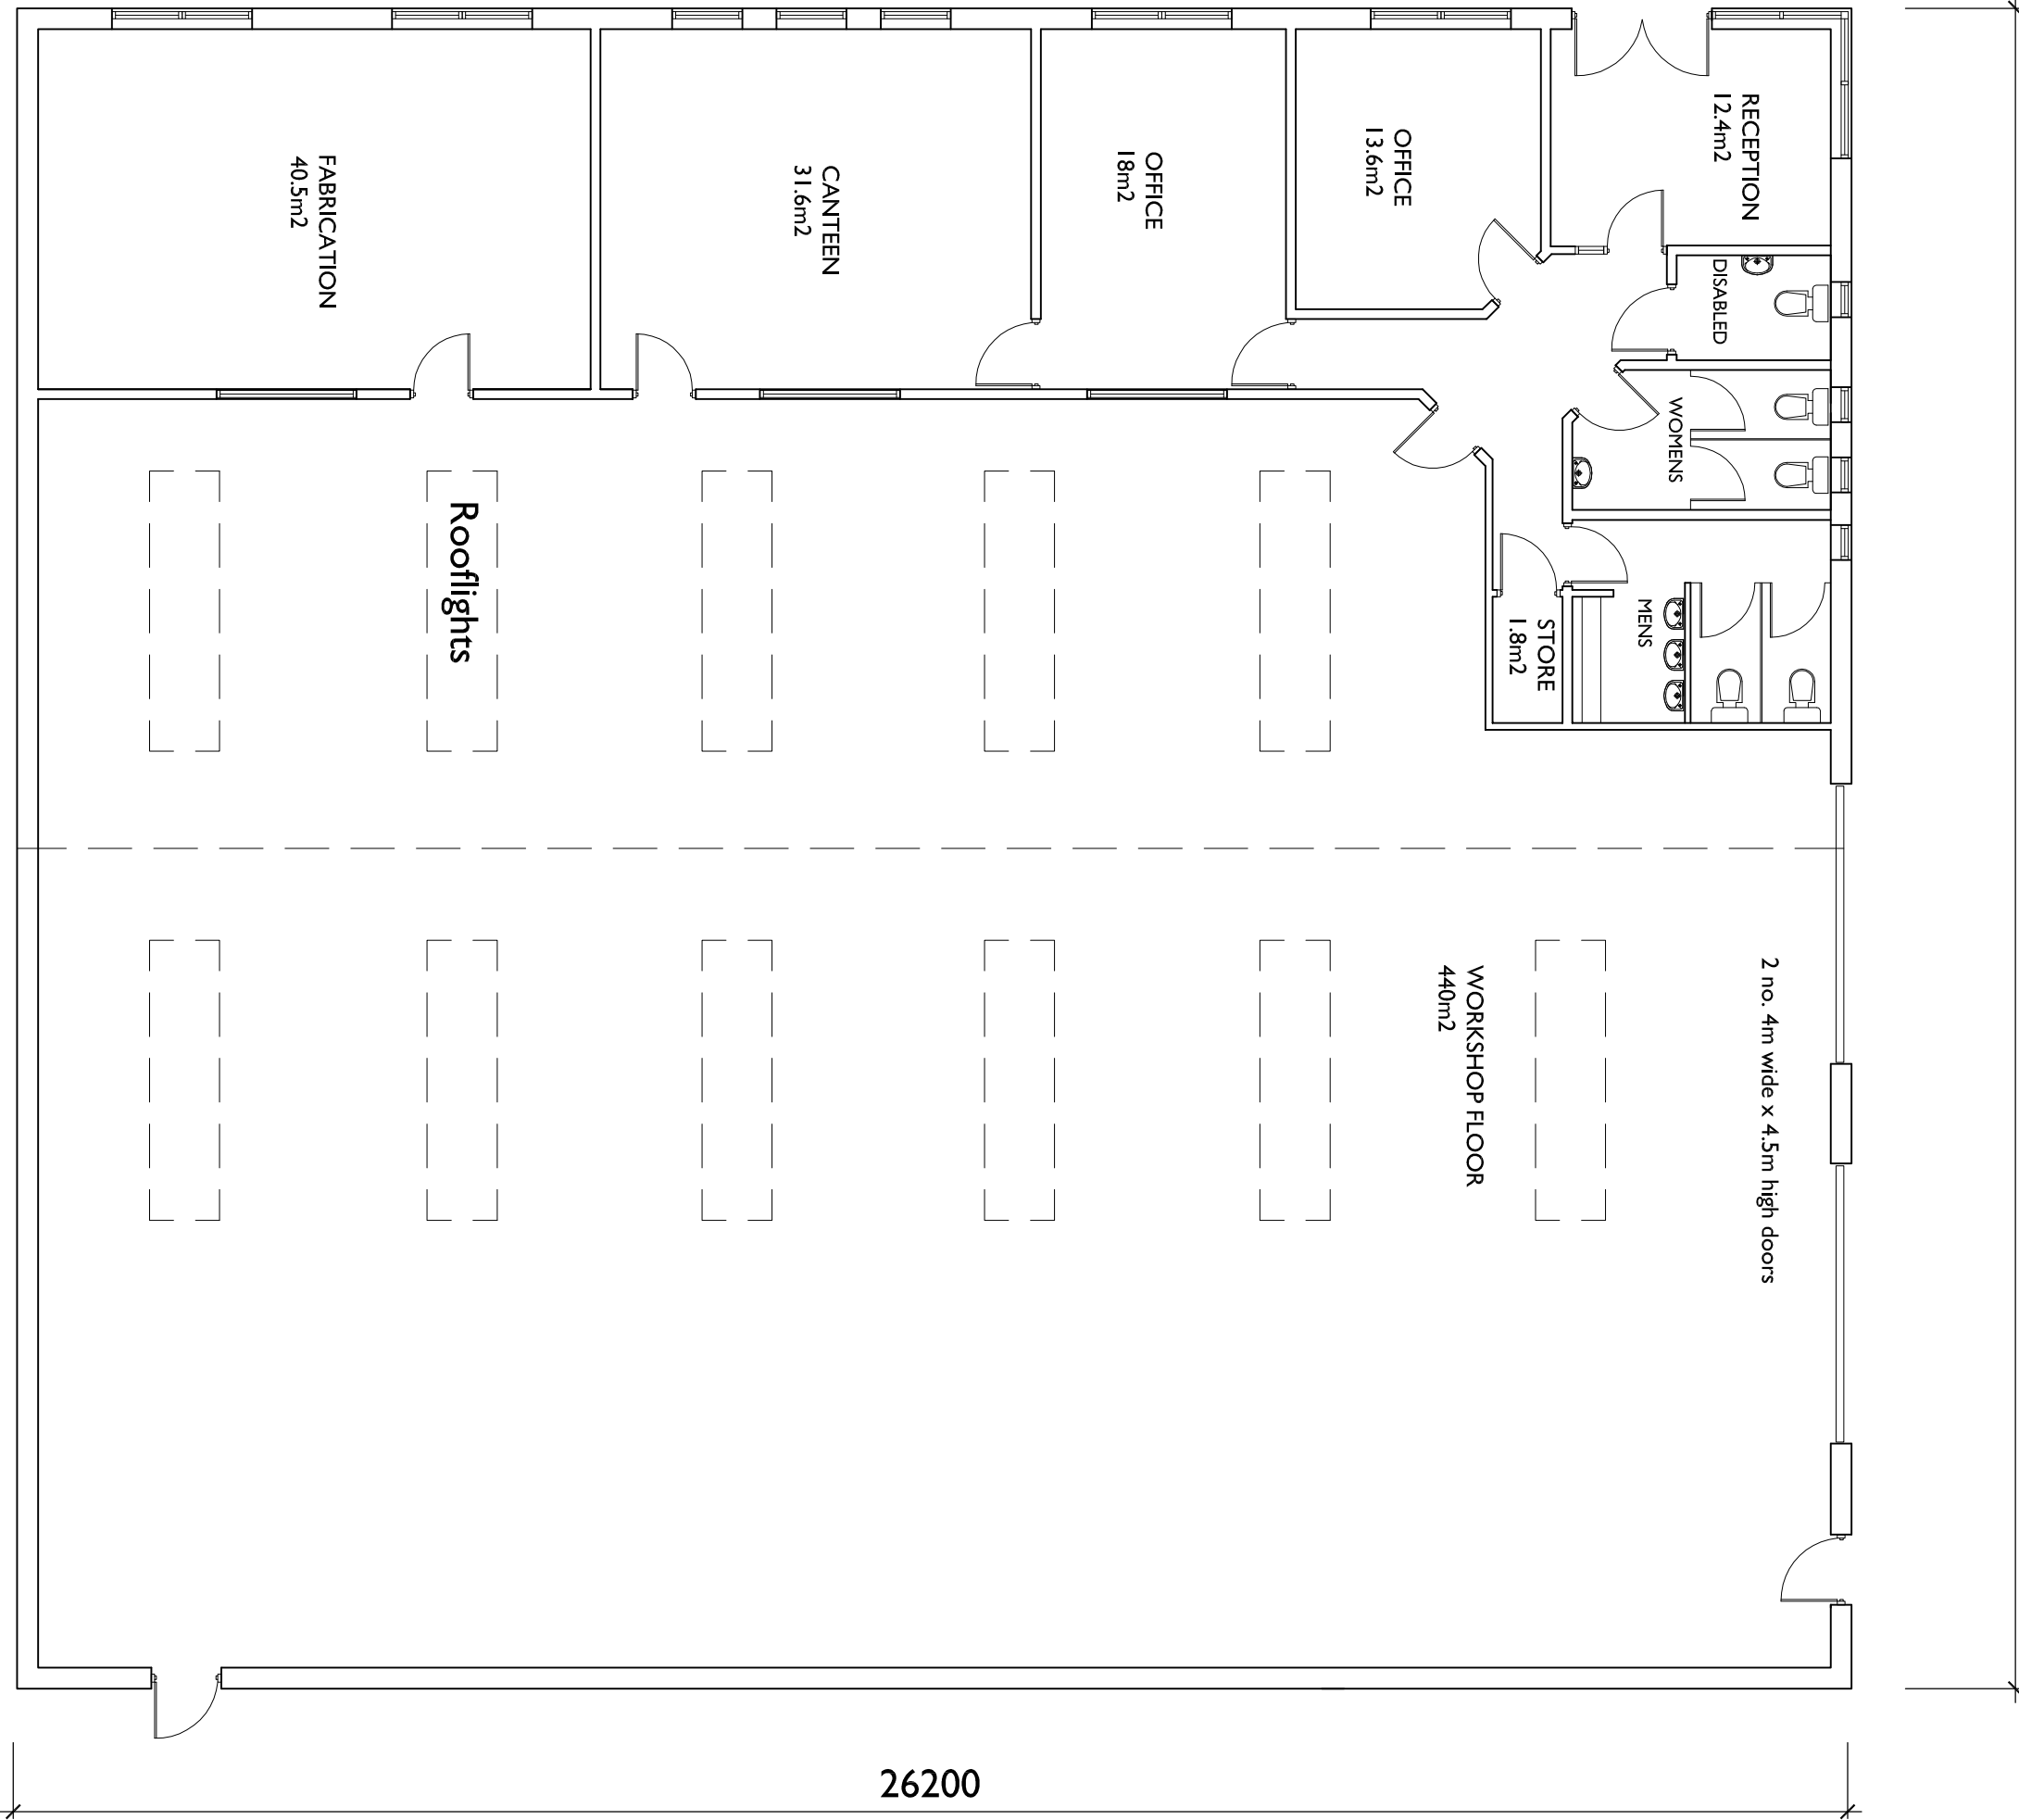



24000

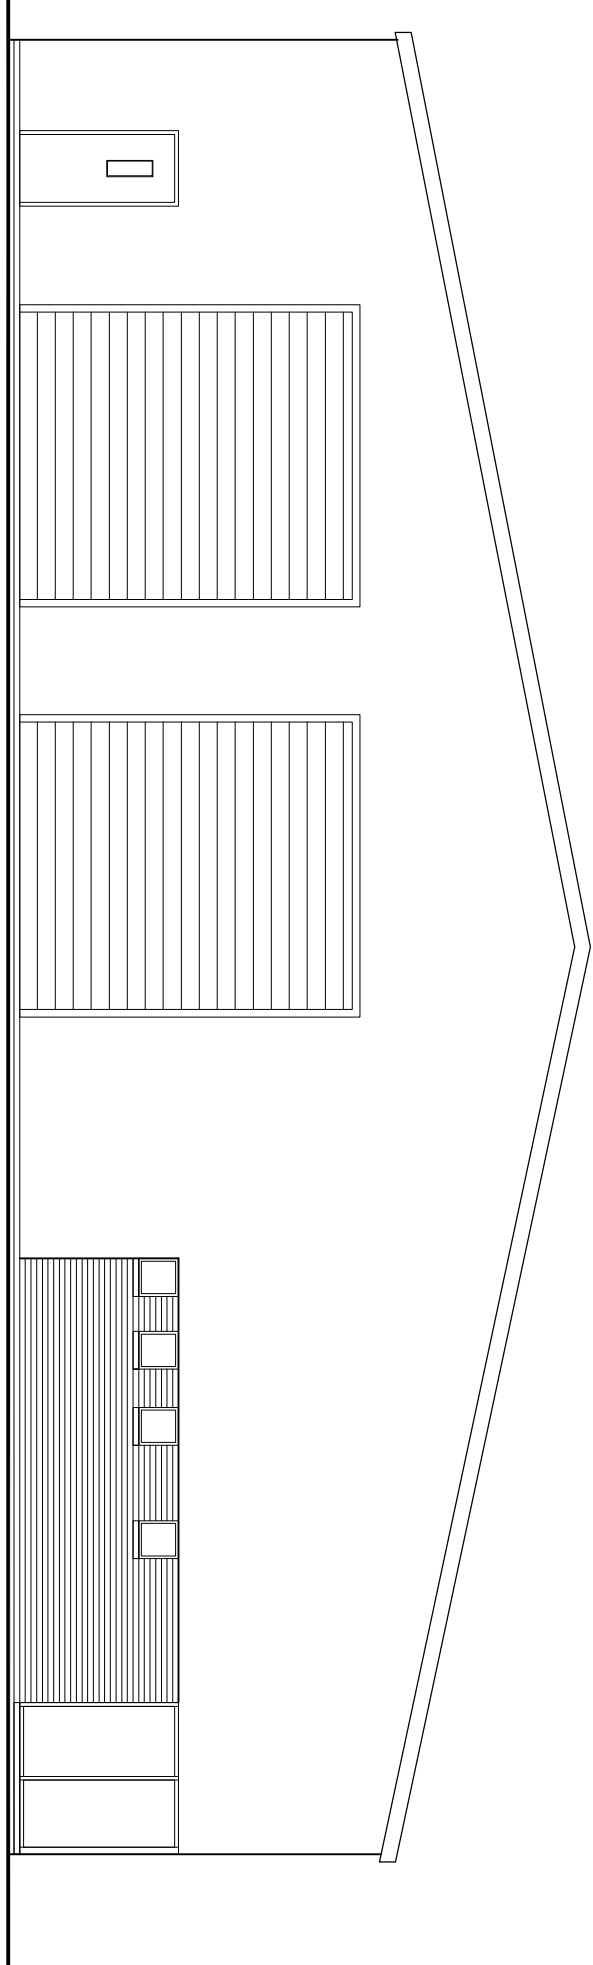

GROUND FLOOR PLAN

 

NORTH WEST ELEVATION

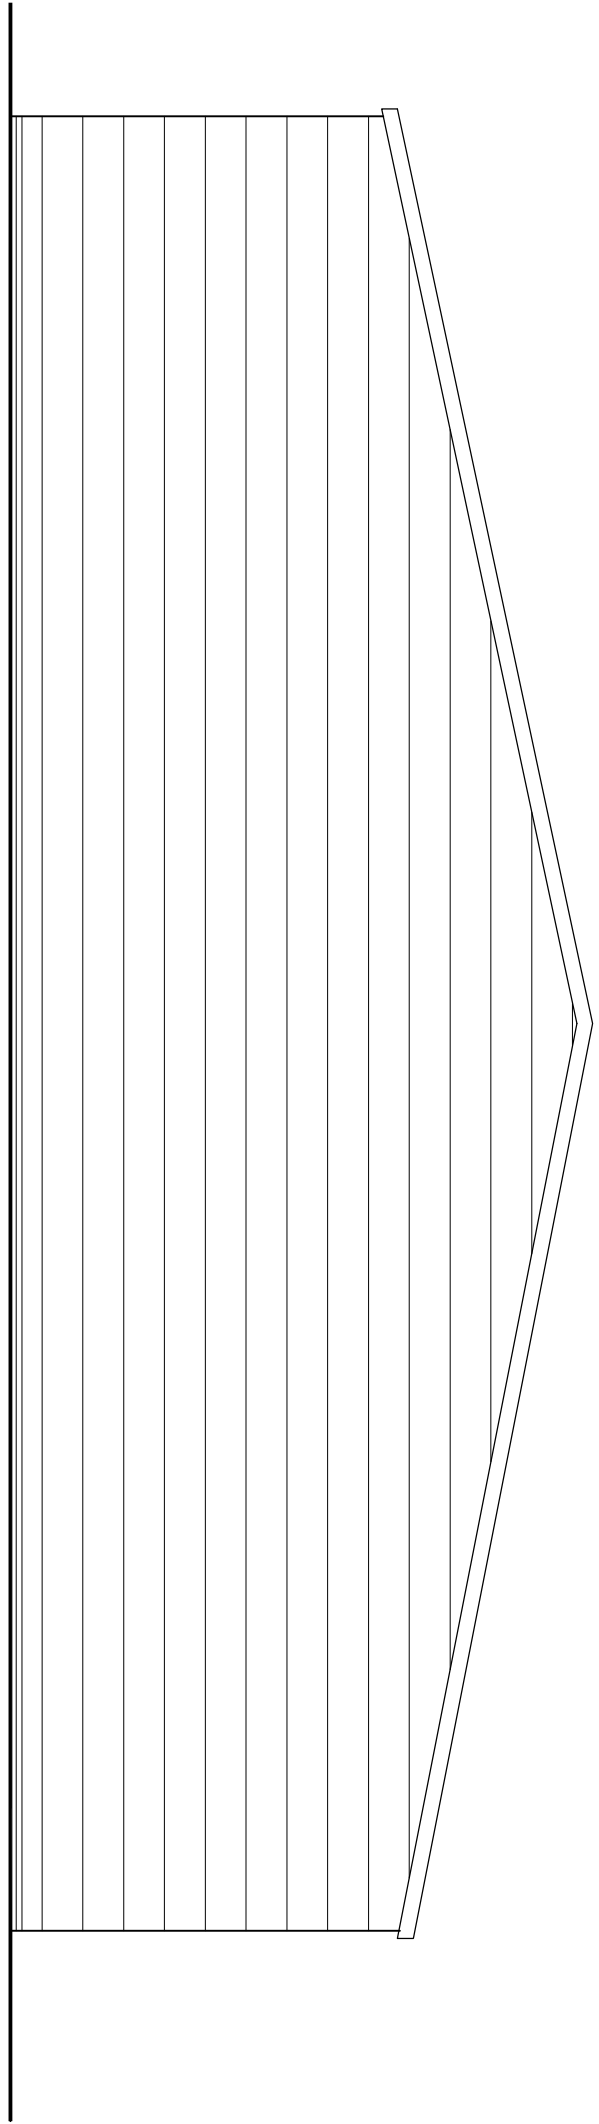


SOUTH EAST ELEVATION


EXTERNAL FINISHES:

Roof: Euroclad Standing Seam Roof Colour MERLIN GREY

Walls: Euroclad composite cladding panels Micro Rib Colour: OYSTER & Facing Brick

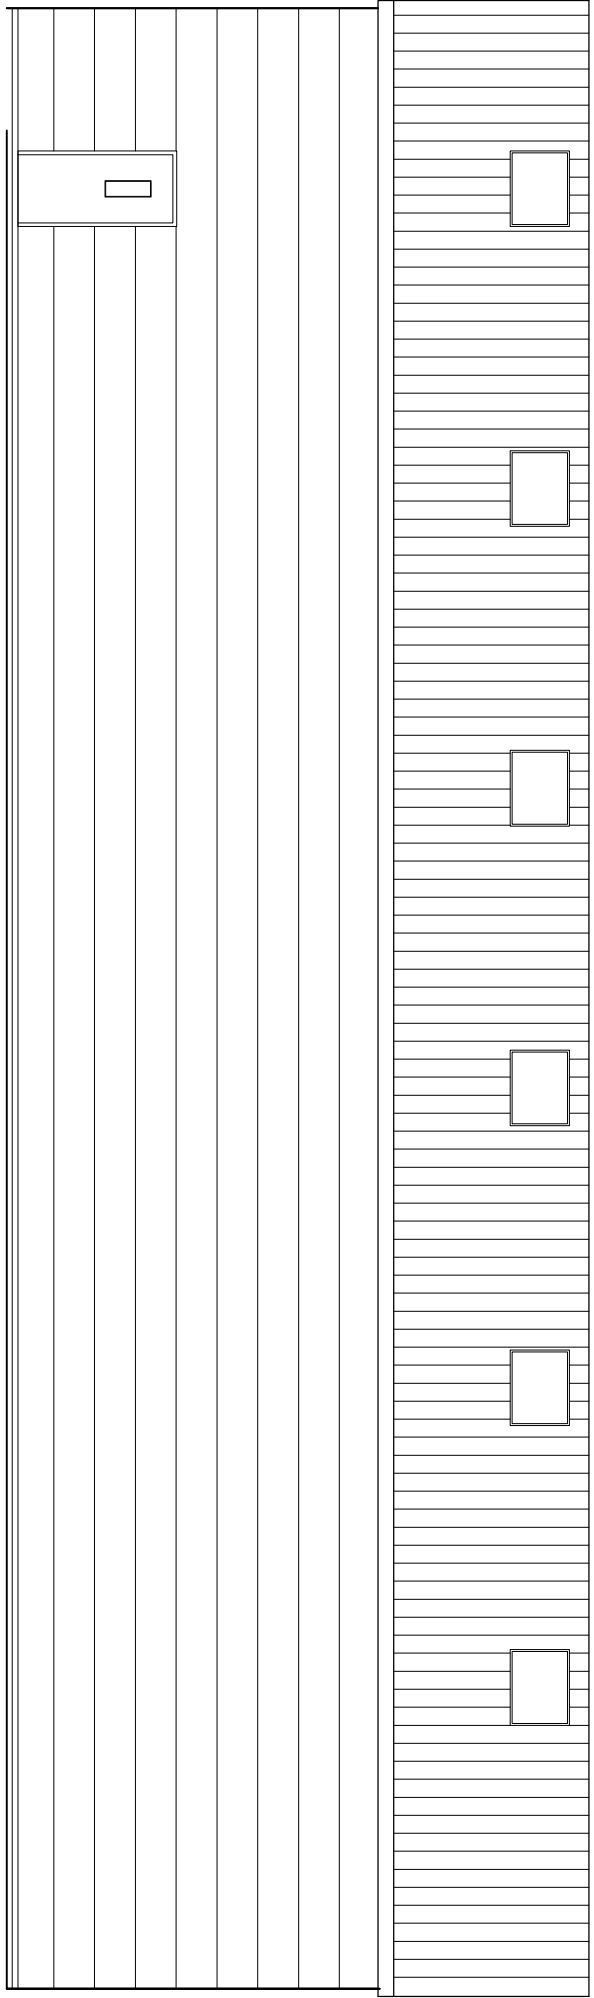

NORTH EAST ELEVATION

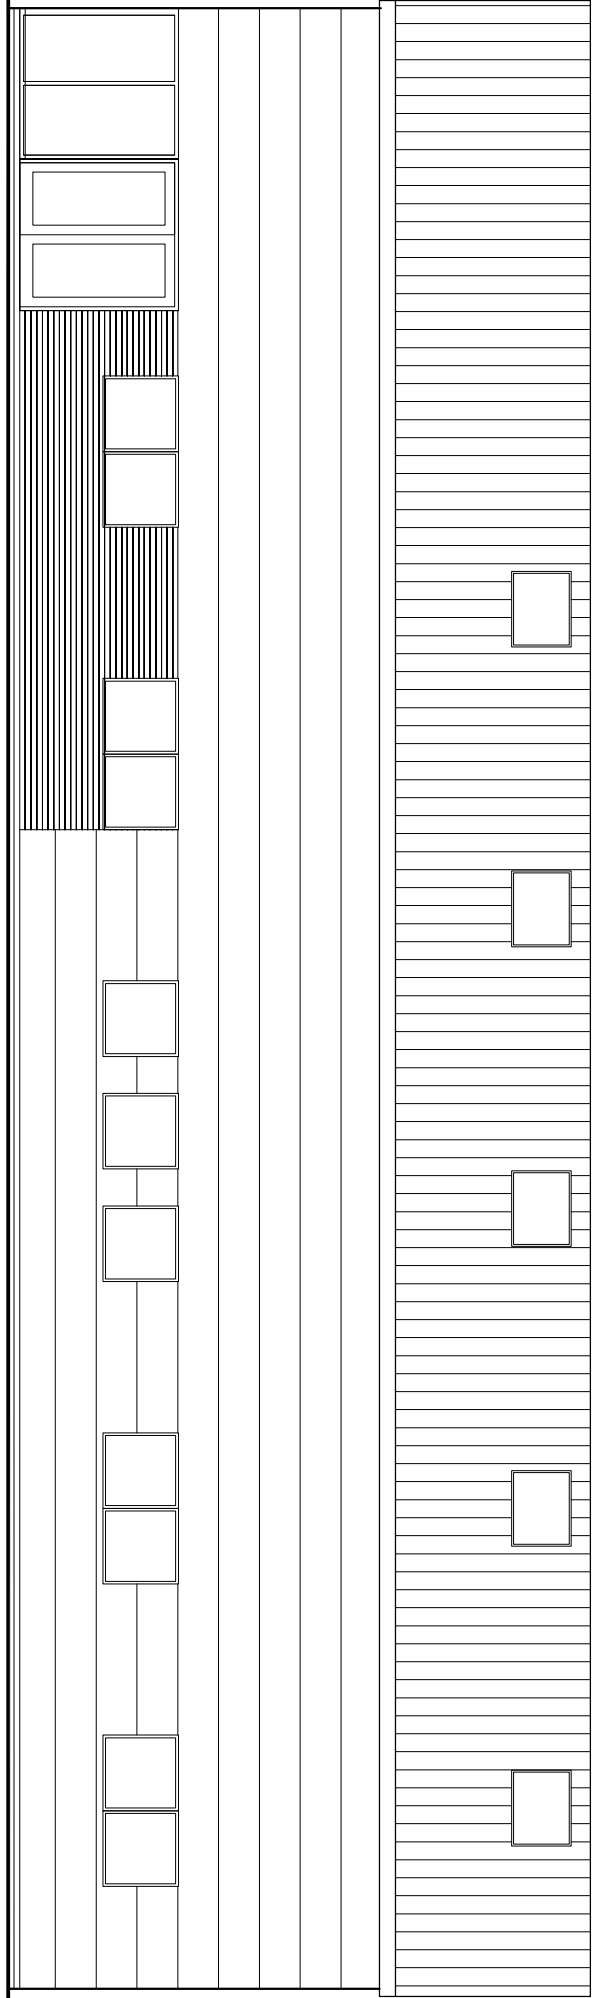


SOUTH WEST ELEVATION

The Drawing is Copyright.
Note: All dimensions to be checked on site and not to be scaled from drawing.

AMENDMENTS:
Revision Date
Rev A Revised Scheme 06.07.2015

PLANNING
APPLICATION
DWG
06.07.2015

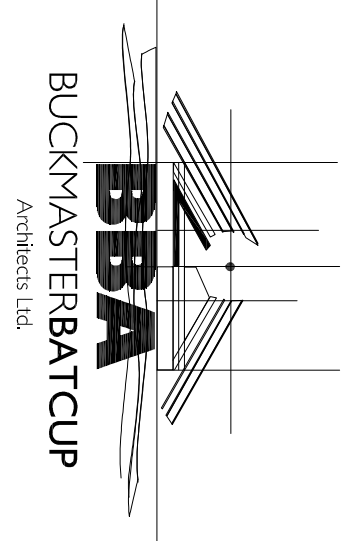

CLIENT:
ATT Engineering Ltd
PROJECT TITLE:
New Light Industrial Unit
North Abbey Business Park

DRAWING TITLE:
FLOOR PLAN & ELEVATIONS
SCALE: 1:100 at A1 DATE: 06.07.2015

70 Wilbur Road
Swansea, SA1 4QA
T - 01792 466060
F - 01792 644446
www.bbaarch.co.uk
info@bbaarch.co.uk

BB\653.P.01A