





TOPOSURVEY PLAN
Scale 1:200

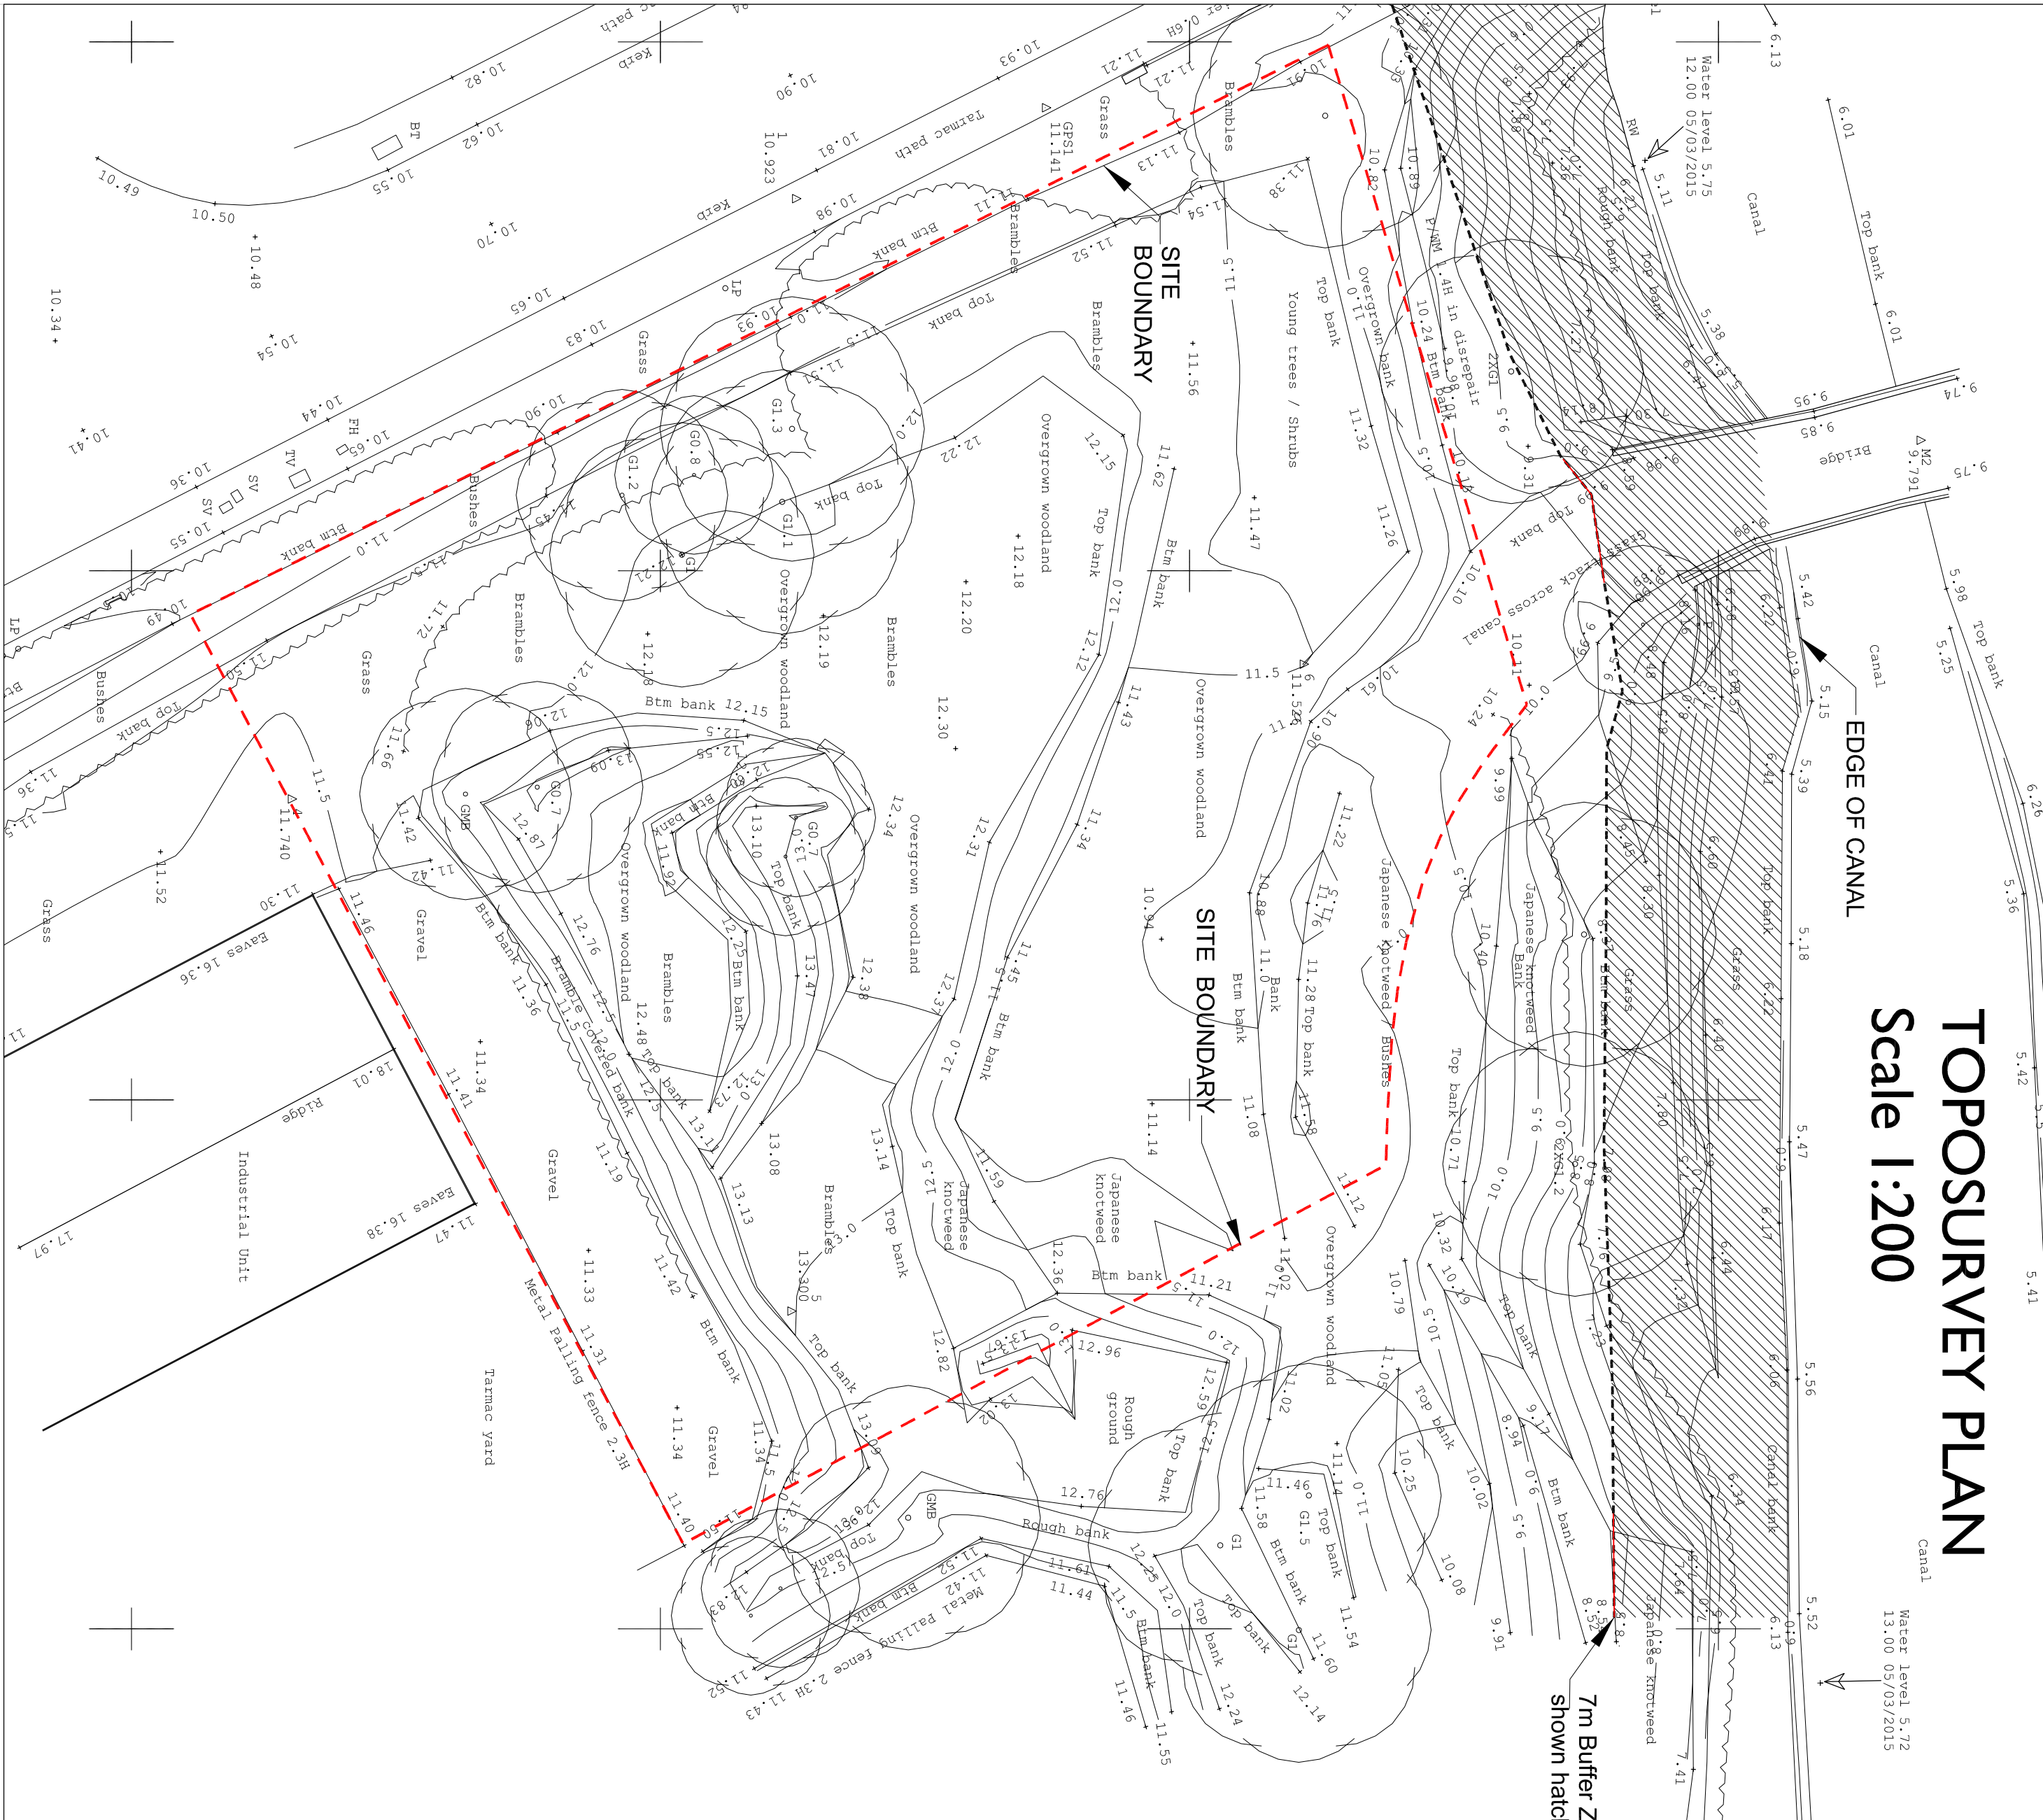

PROPOSED SITE PLAN
Scale 1:200

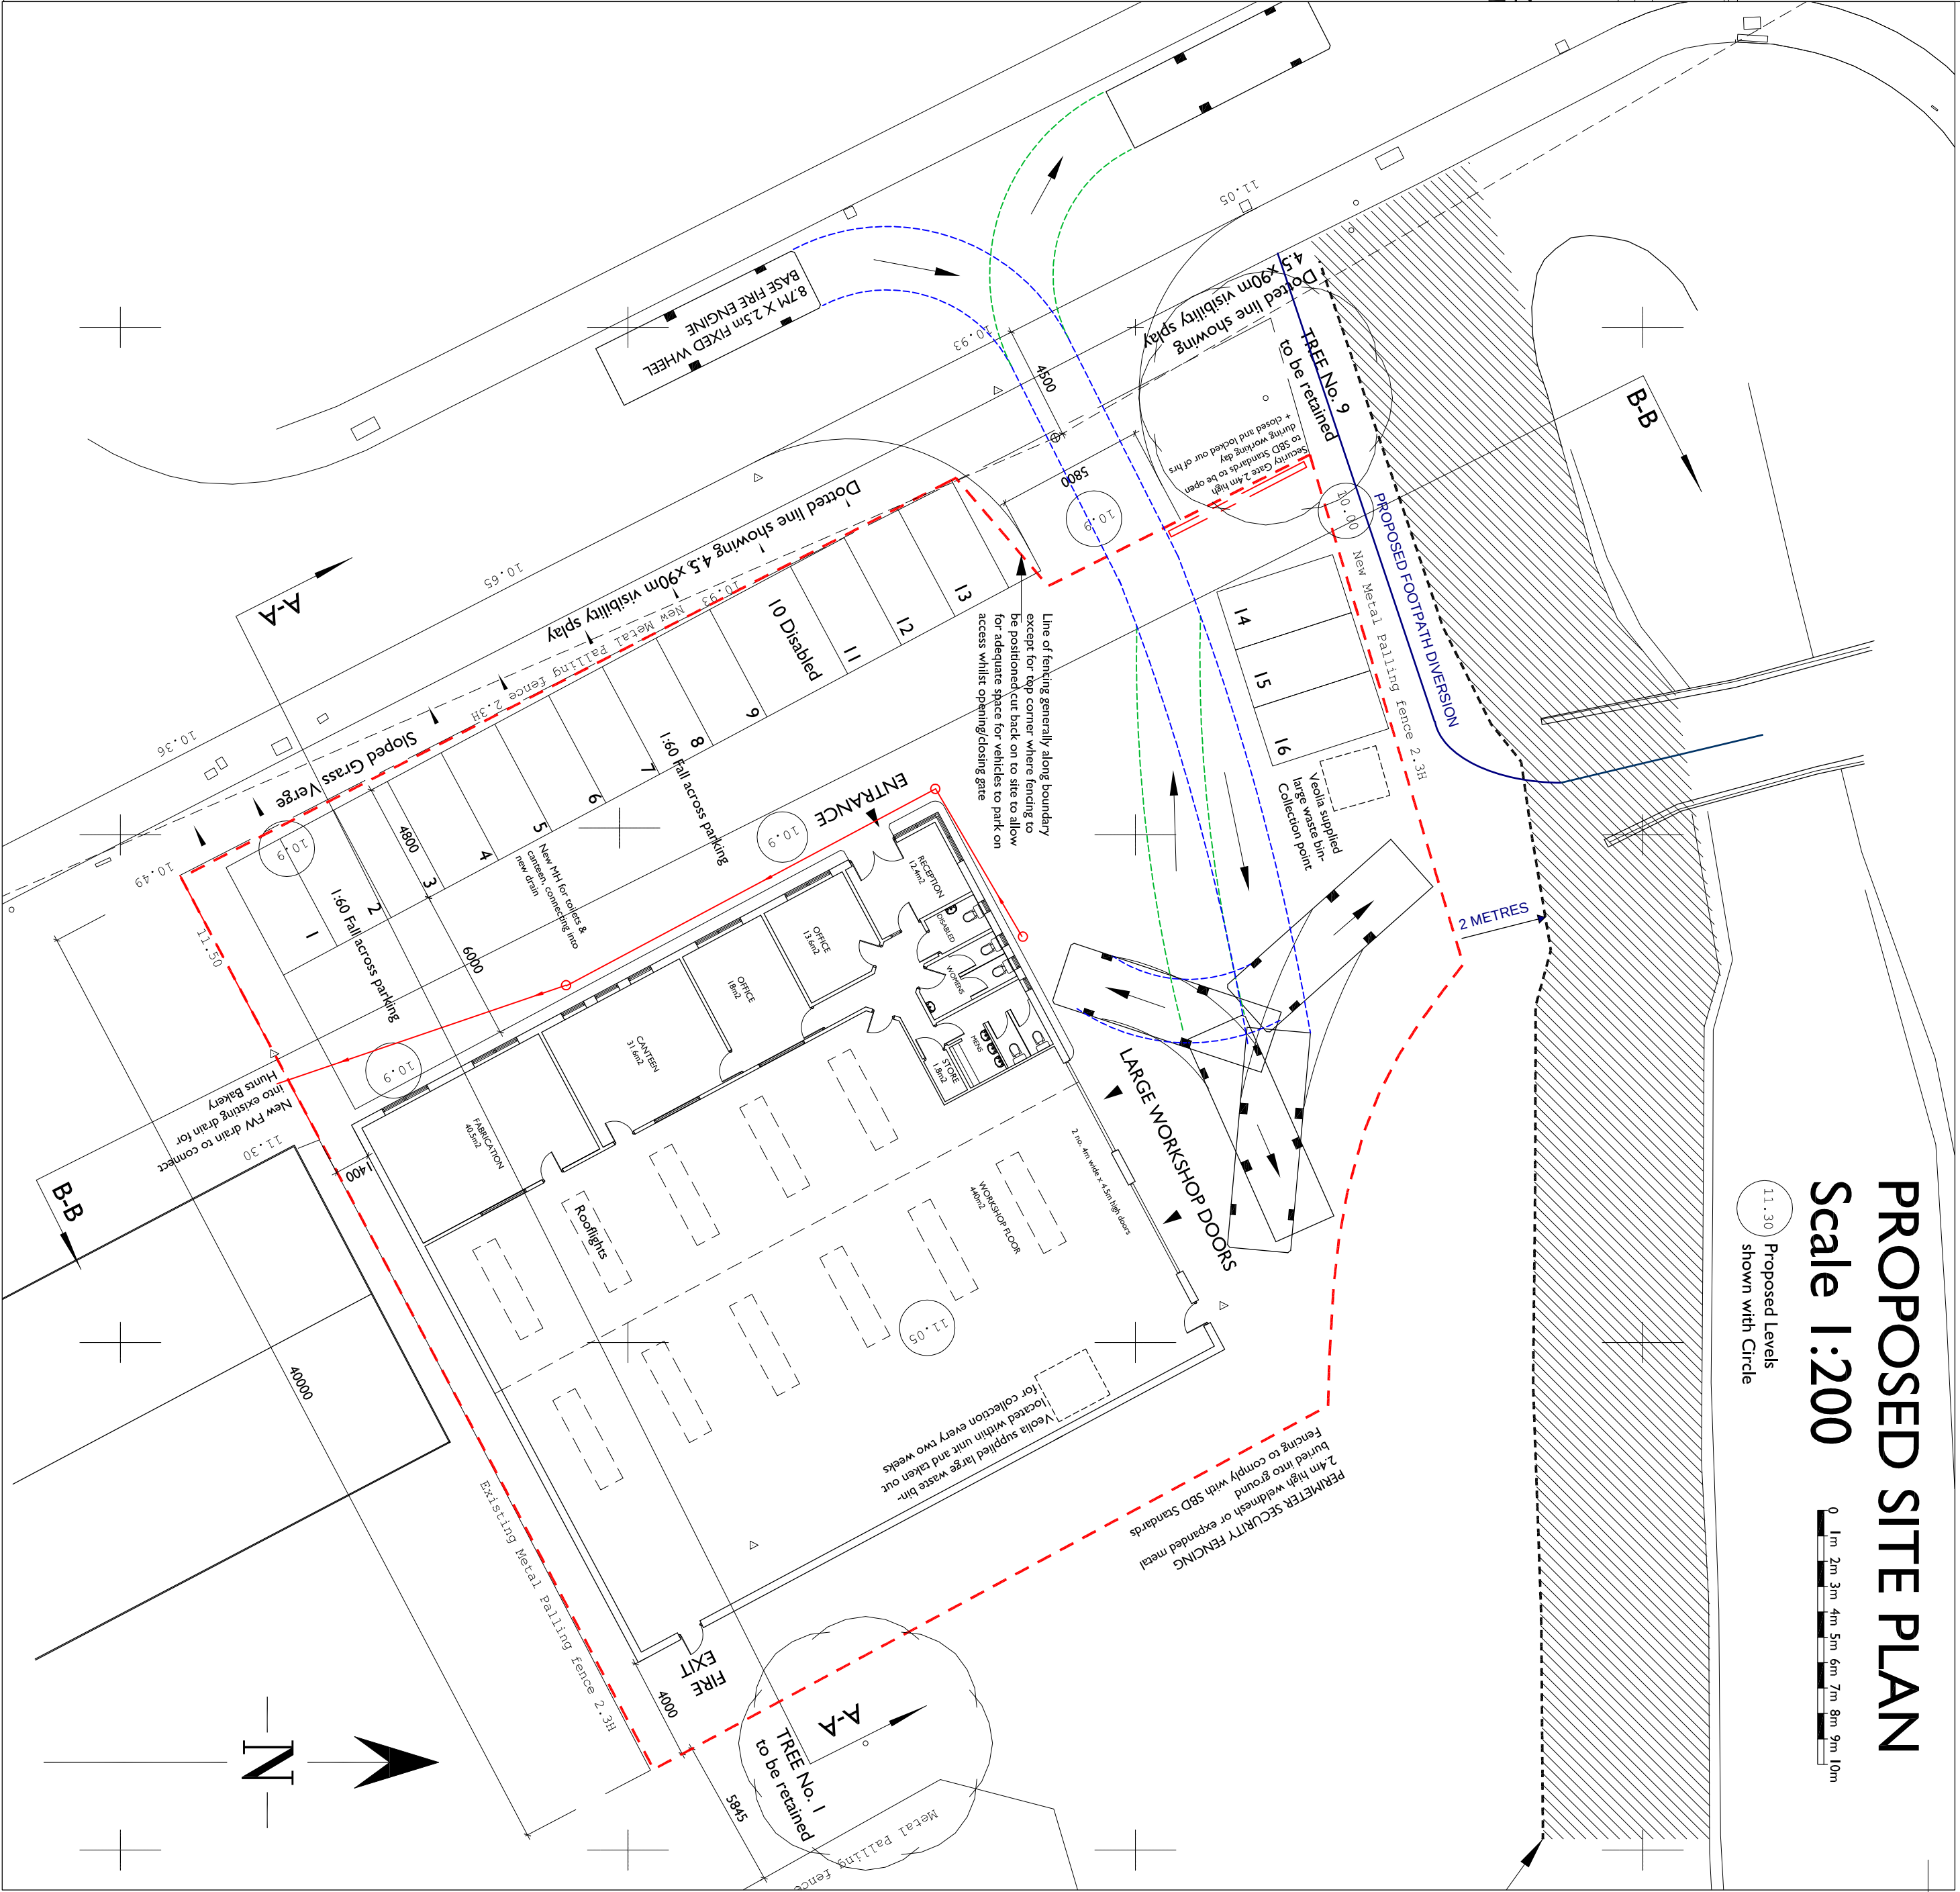


PROPOSED SITE SECTIONS
Scale 1:200

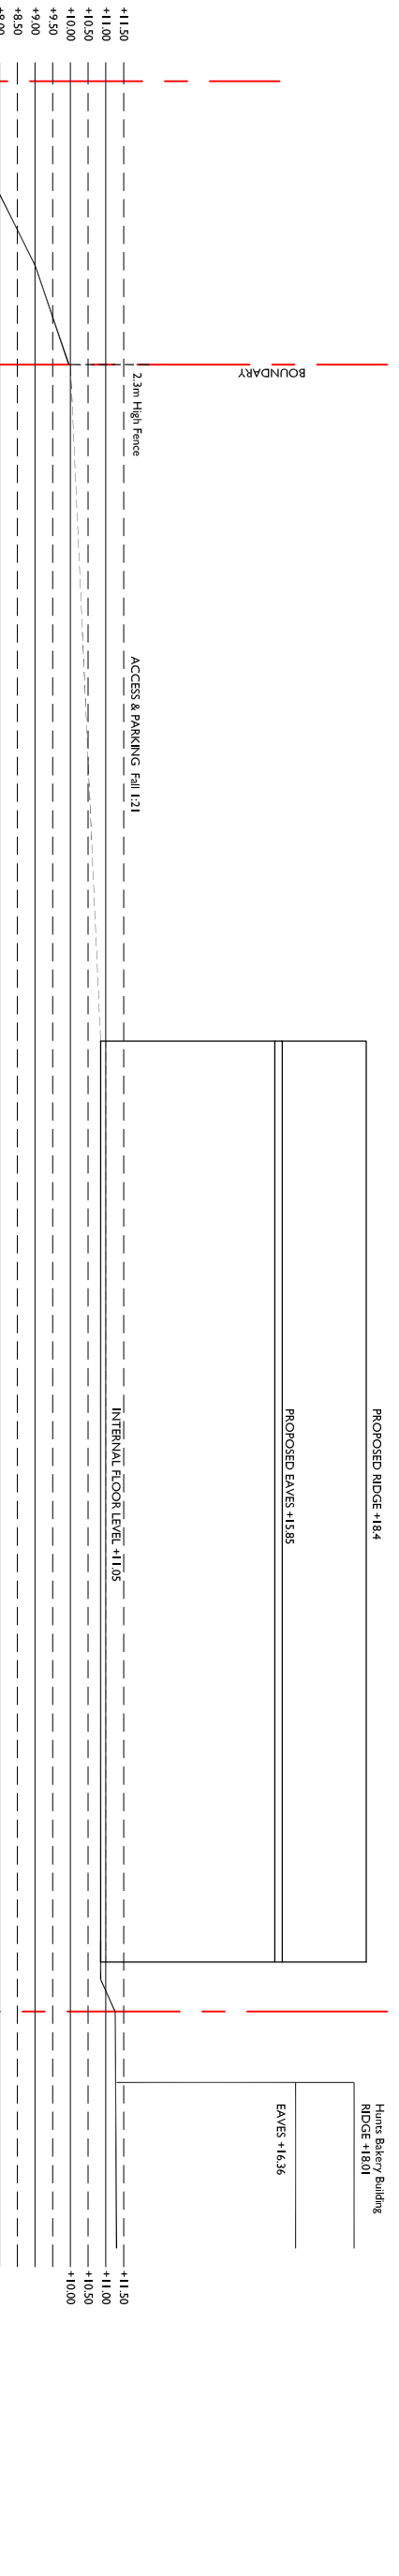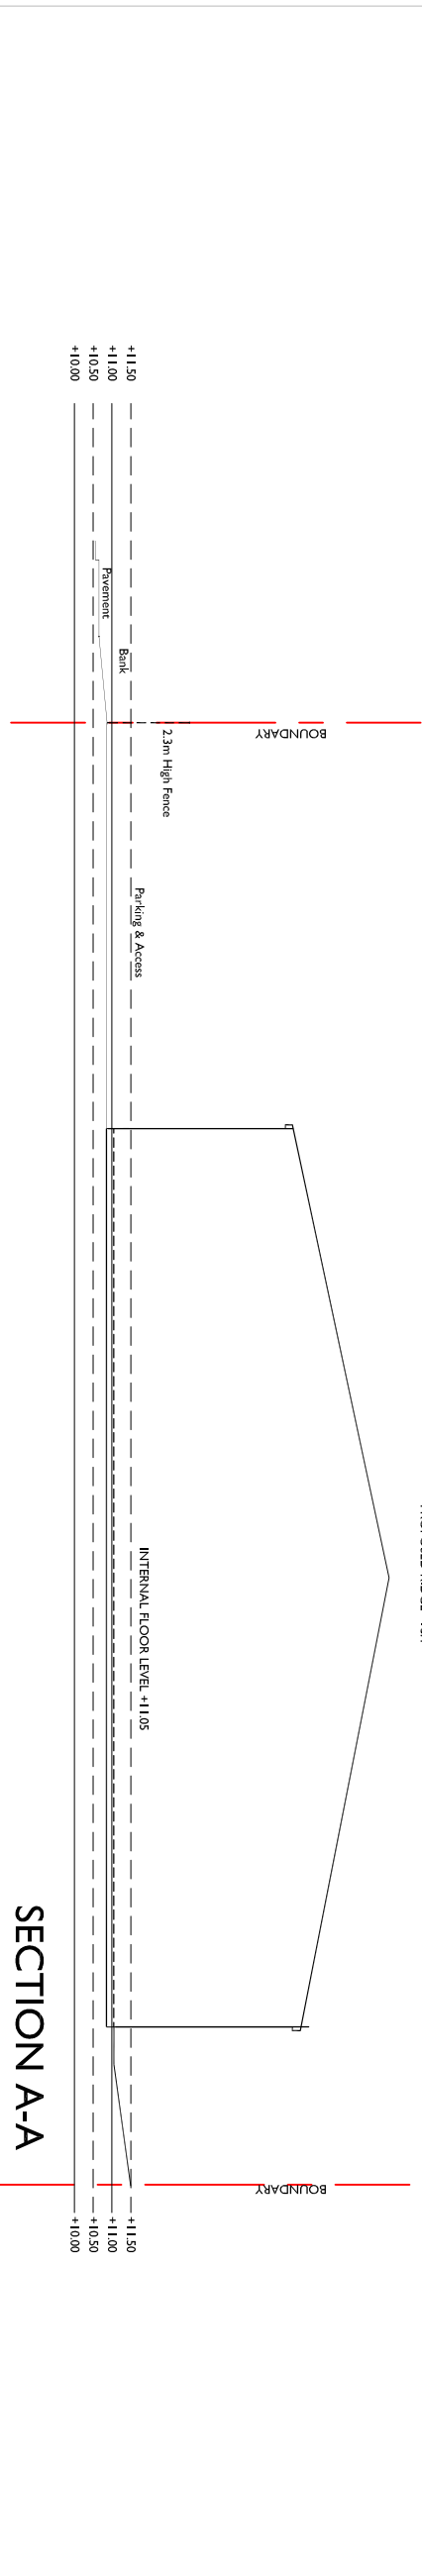

The Drawing is Copyright.
Note: All dimensions to be checked on site and not to be scaled from drawing.

Revised Scheme 06.07.2015
Rev B Revised Scheme 14.09.2015
Rev C Fencing Spec added 21.12.15

ISSUE for
PLANNING
APPLICATION
21.12.2015

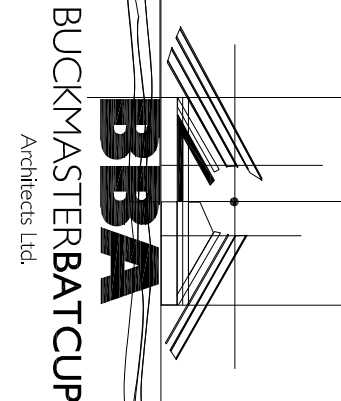

CLIENT:
ATT Engineering Ltd
PROJECT TITLE:
New Light Industrial Unit
North Abbey Business Park

DRAWING TITLE:
SITE PLAN & SITE SECTIONS
SCALE: 1:1008, 1:200
DATE: 18.12.2014

70 Whiter Road
Swansea, SA1 4QA
T - 01792 46600
F - 01792 64446
www.bba.co.uk
info@bba.co.uk

BB/653.P.02 C