




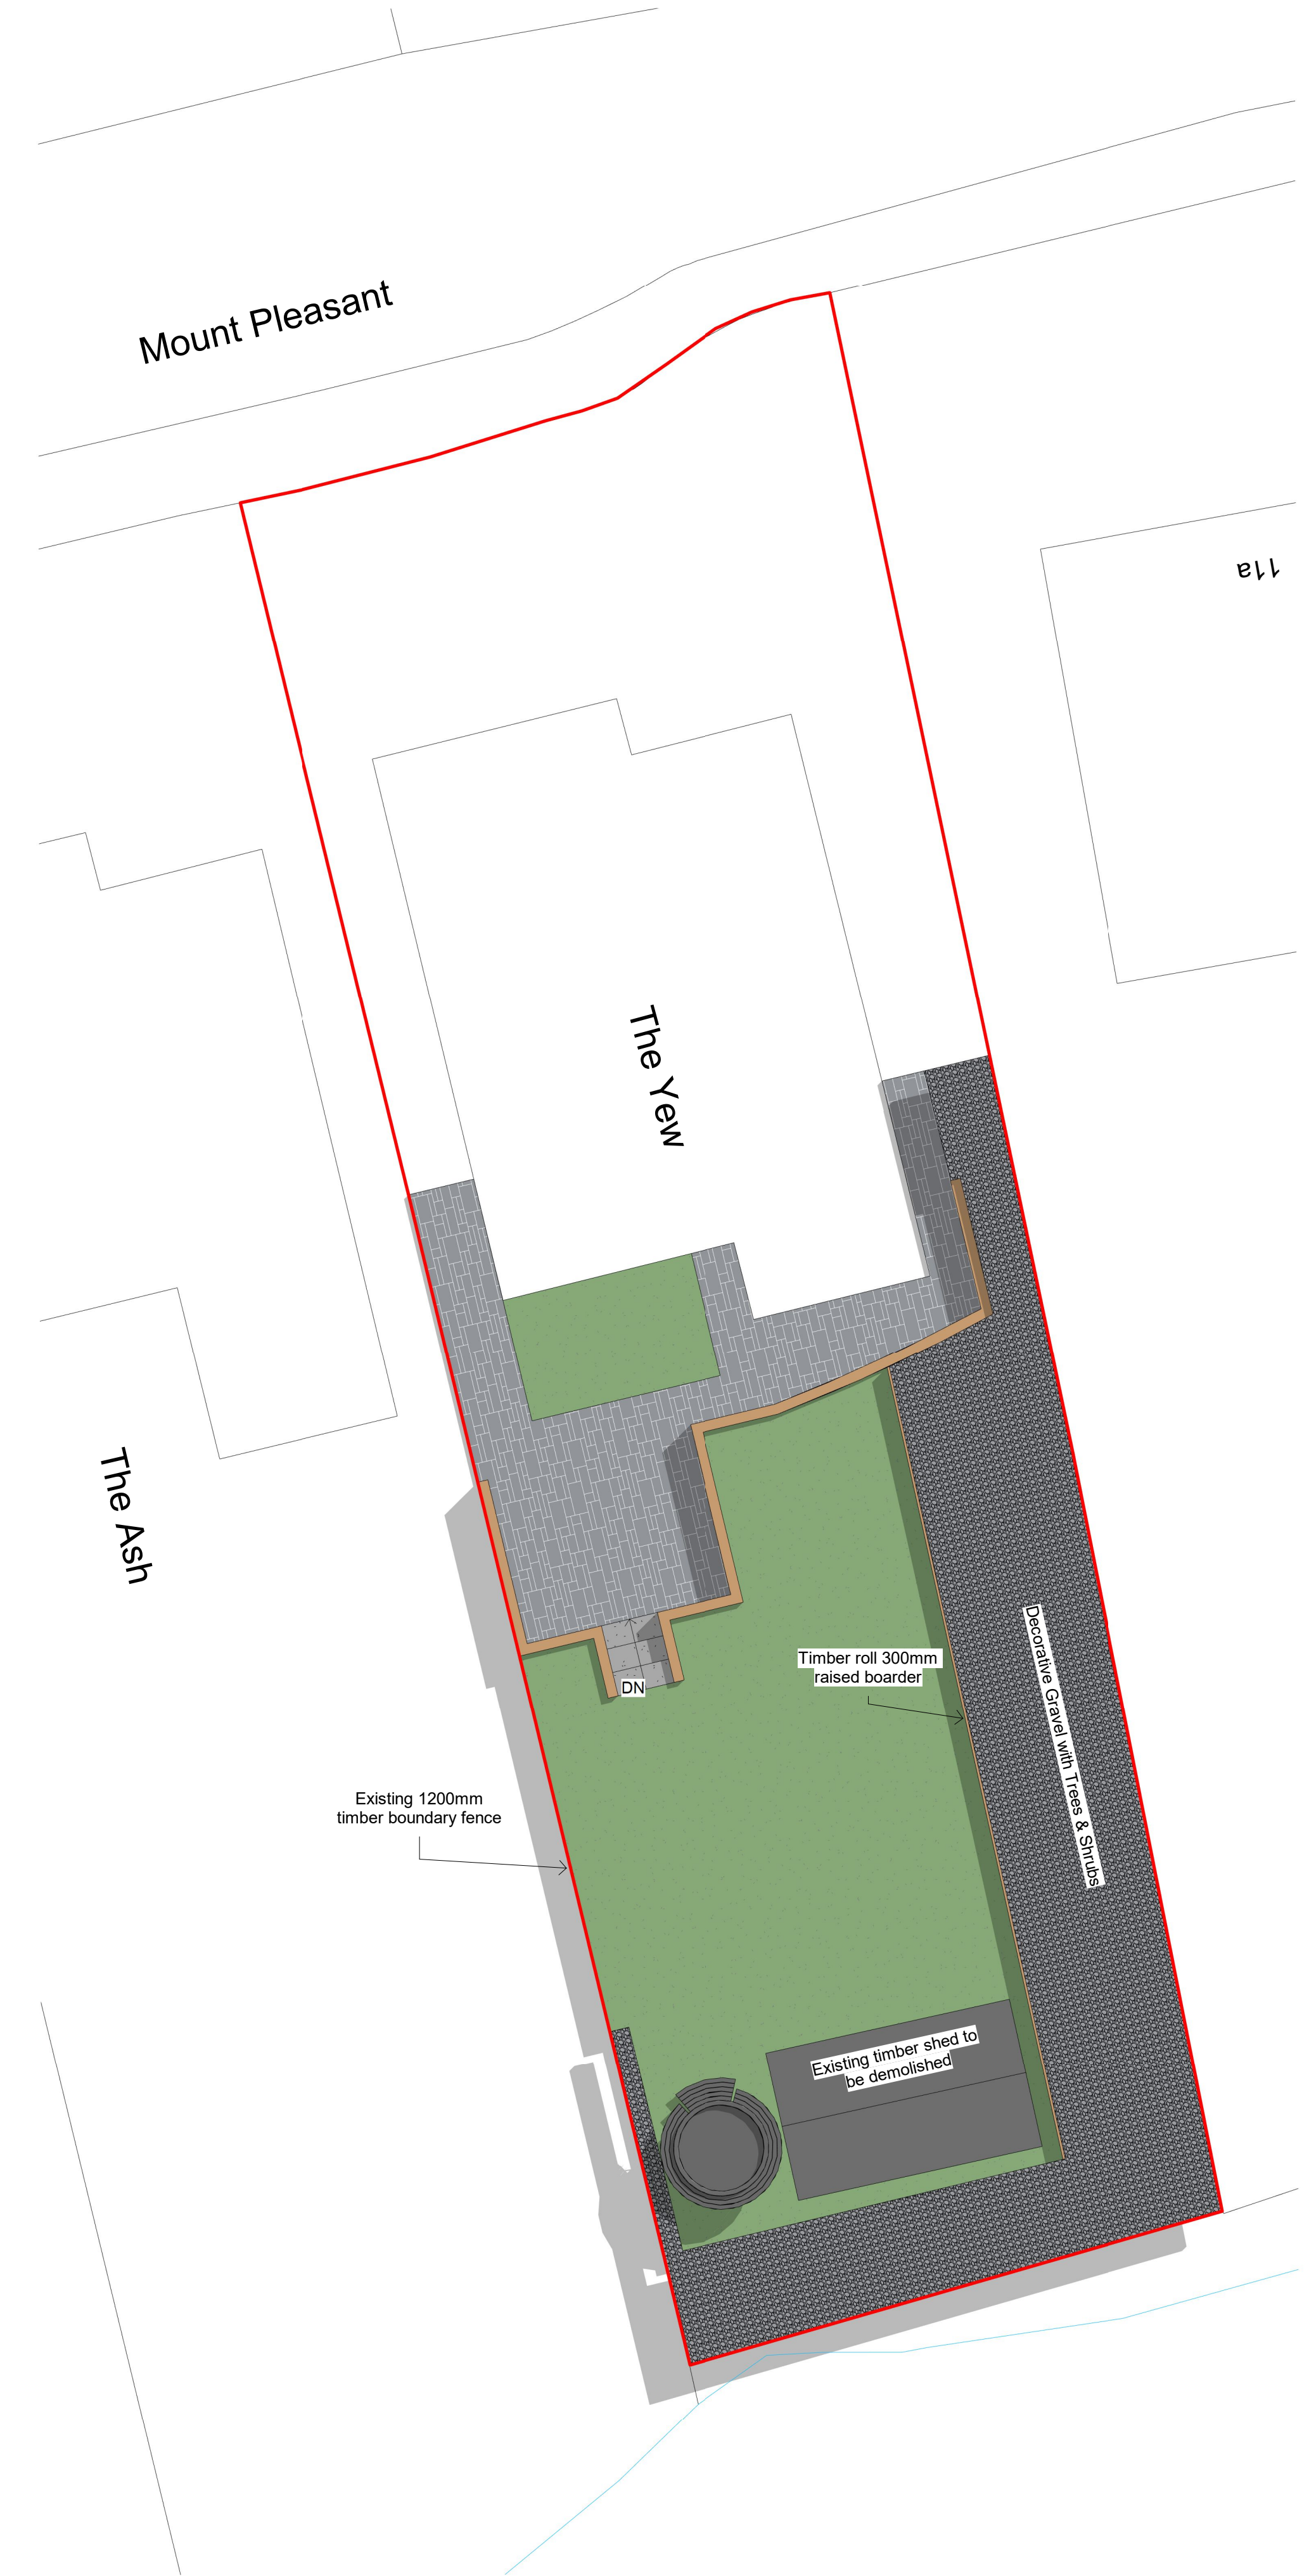


2 Existing Site Plan
1 : 100

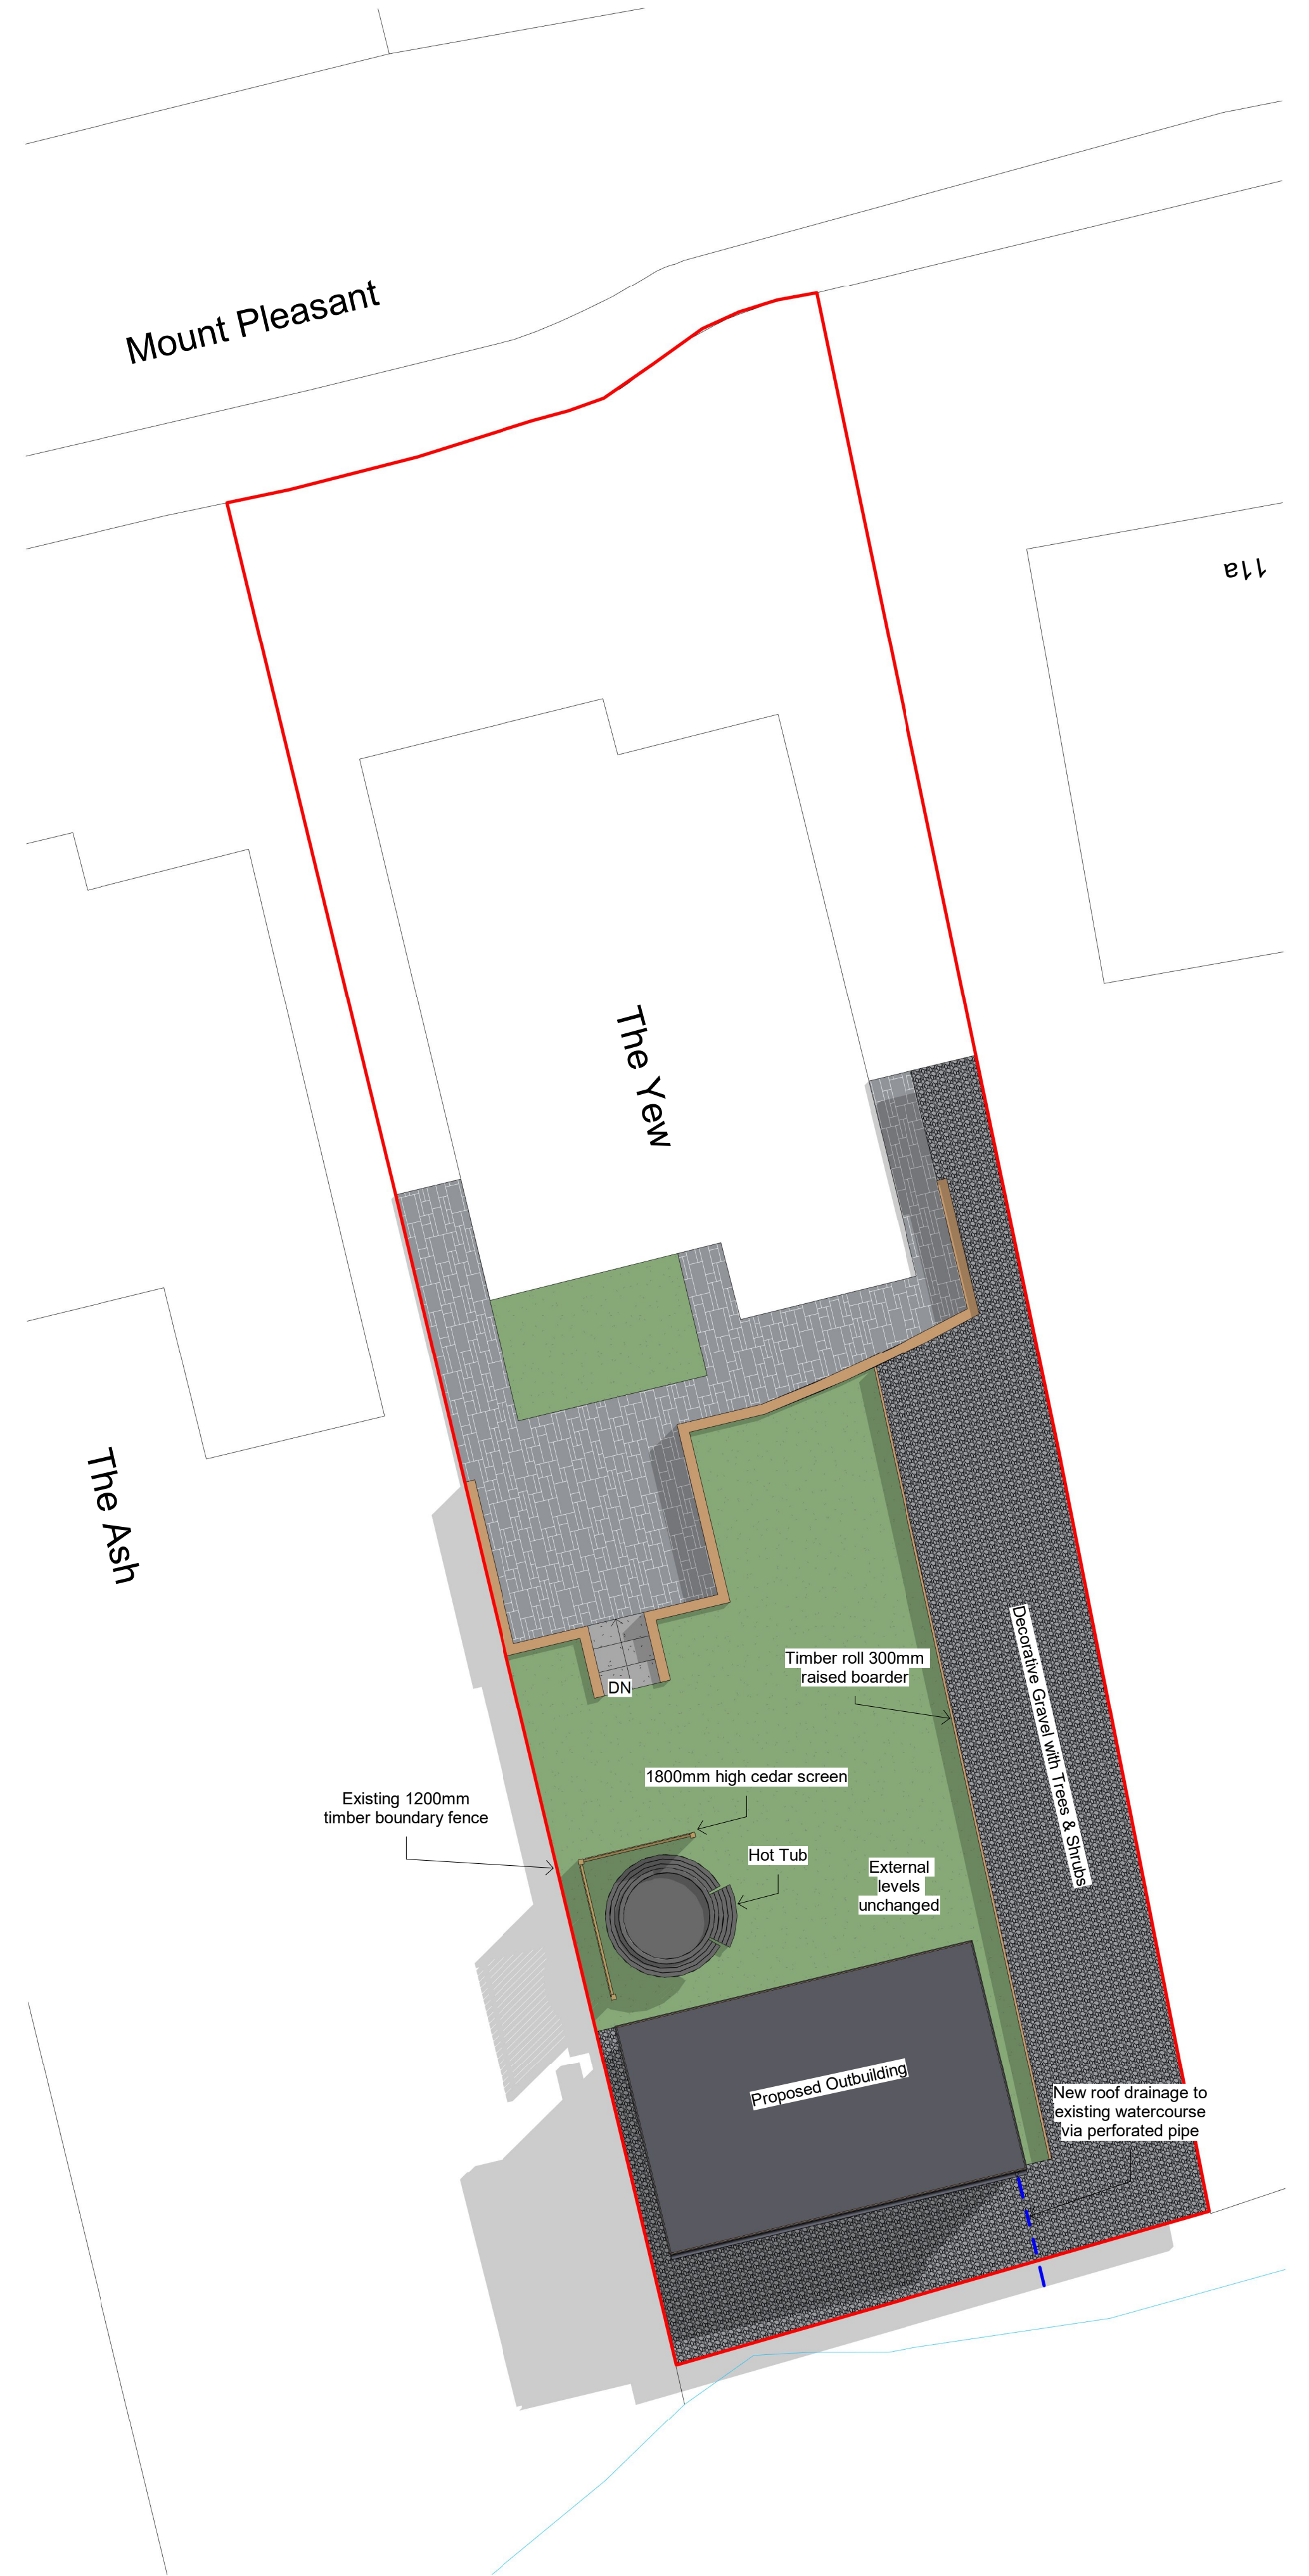

3 Proposed Site Plan
1 : 100

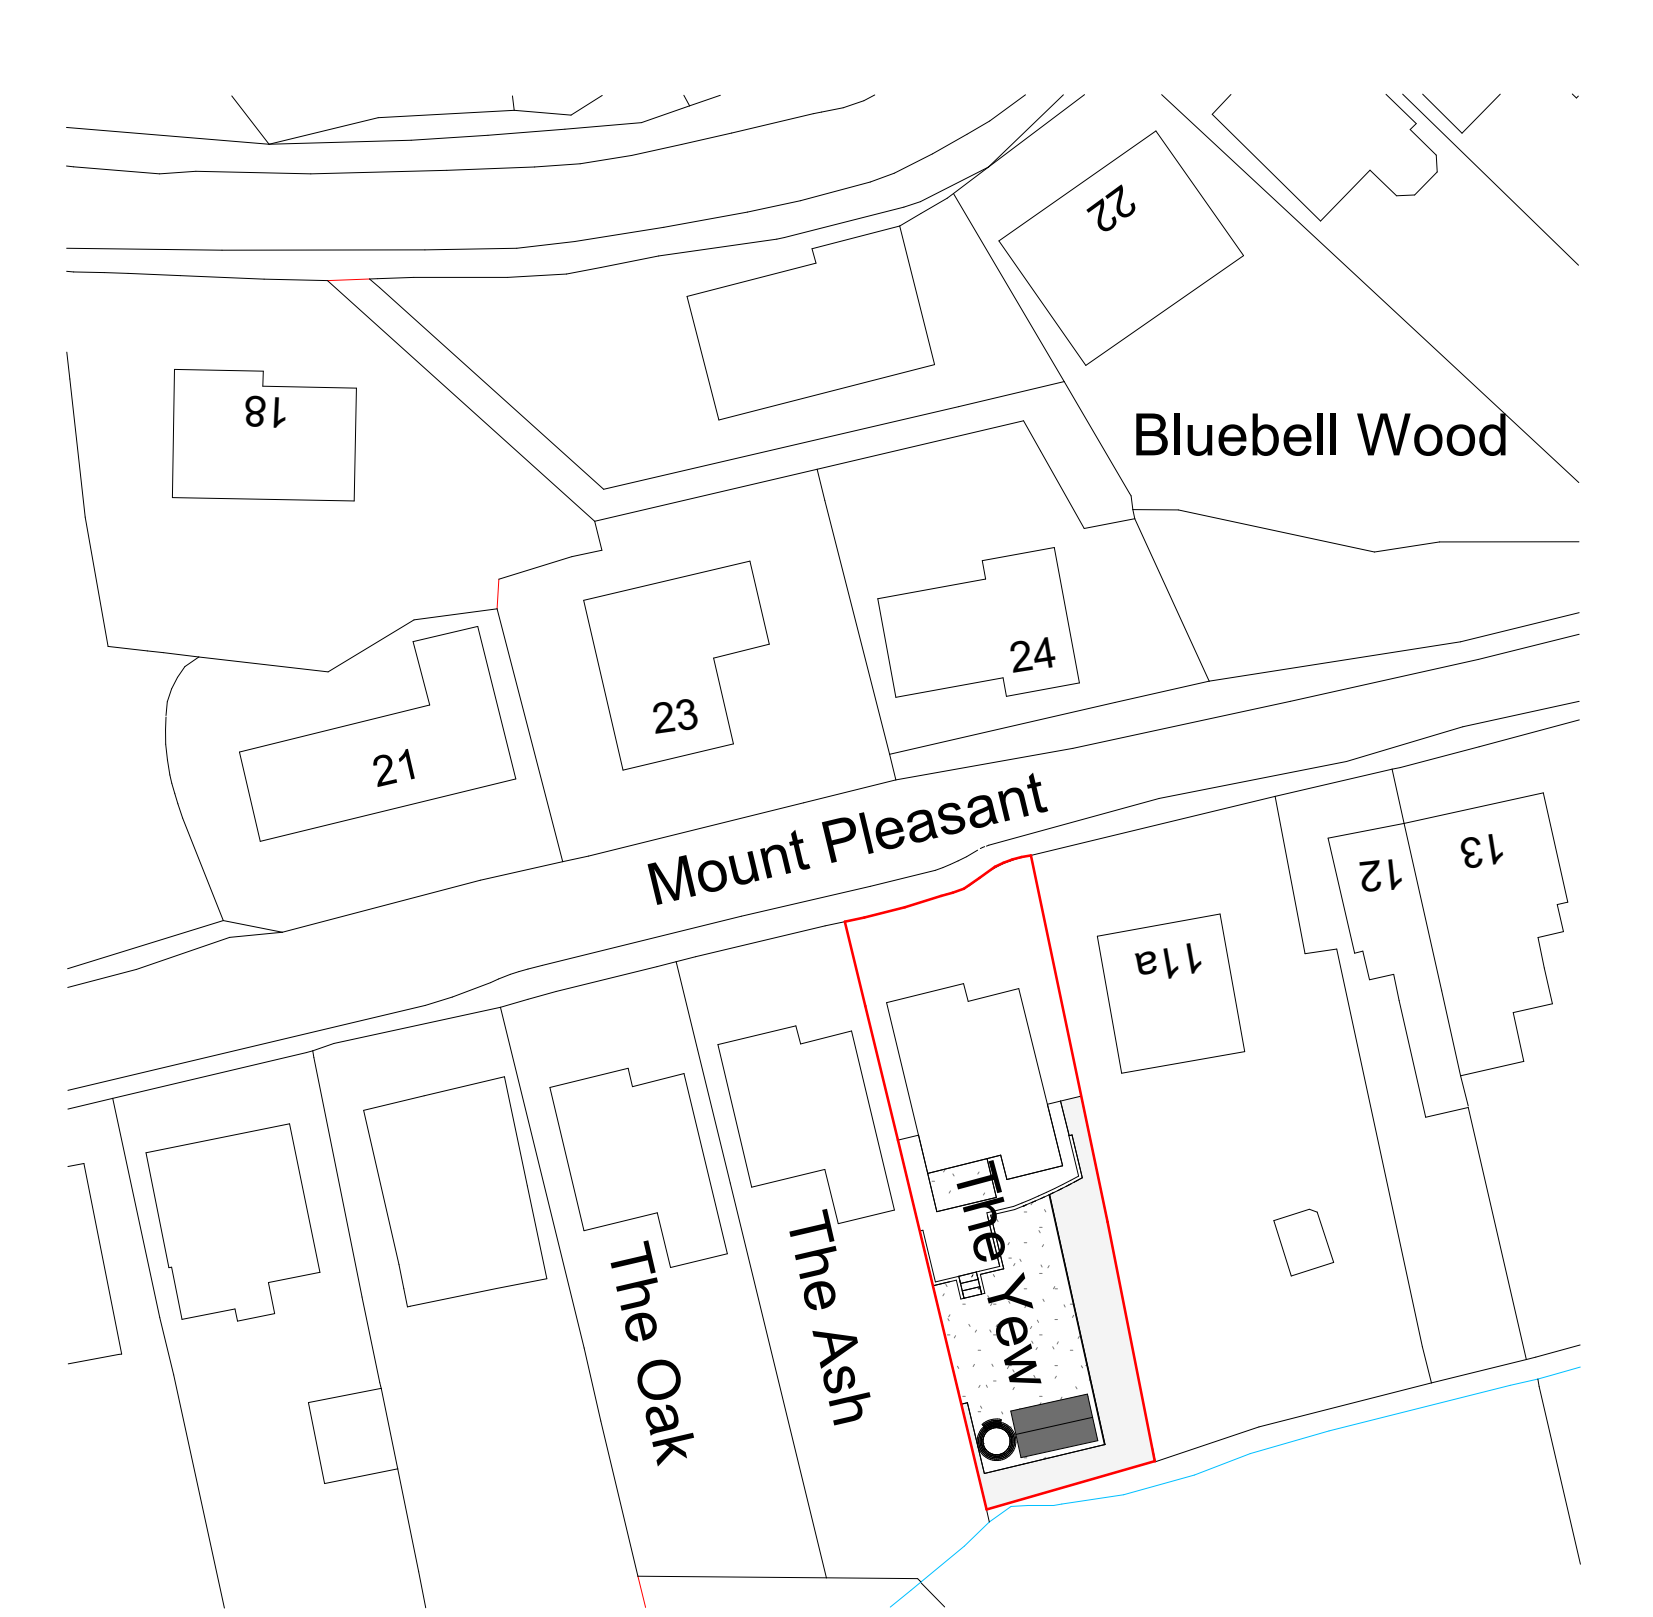

1 Location Plan
1 : 500

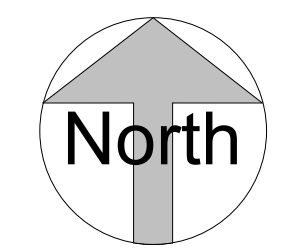


 CONCEPT DESIGNS	
DRAWING STATUS Planning	
PROJECT The Yew, Mount Pleasant, Tonna - Garden Building	
TITLE Location & Site Plans	
CLIENT Mr M Burley	
DRAWN BY Gareth Owen	DATE 03.06.21
SCALE (@A1) As indicated	PROJECT NO. GOCID MB01
DRAWING NO. S001	REV P1
GARETH OWEN CONCEPT DESIGNS LTD gareth@owenconceptdesigns.co.uk 01474 880000	



01 Proposed Floor Plan
1 : 25



02 Proposed Roof Plan
1 : 25

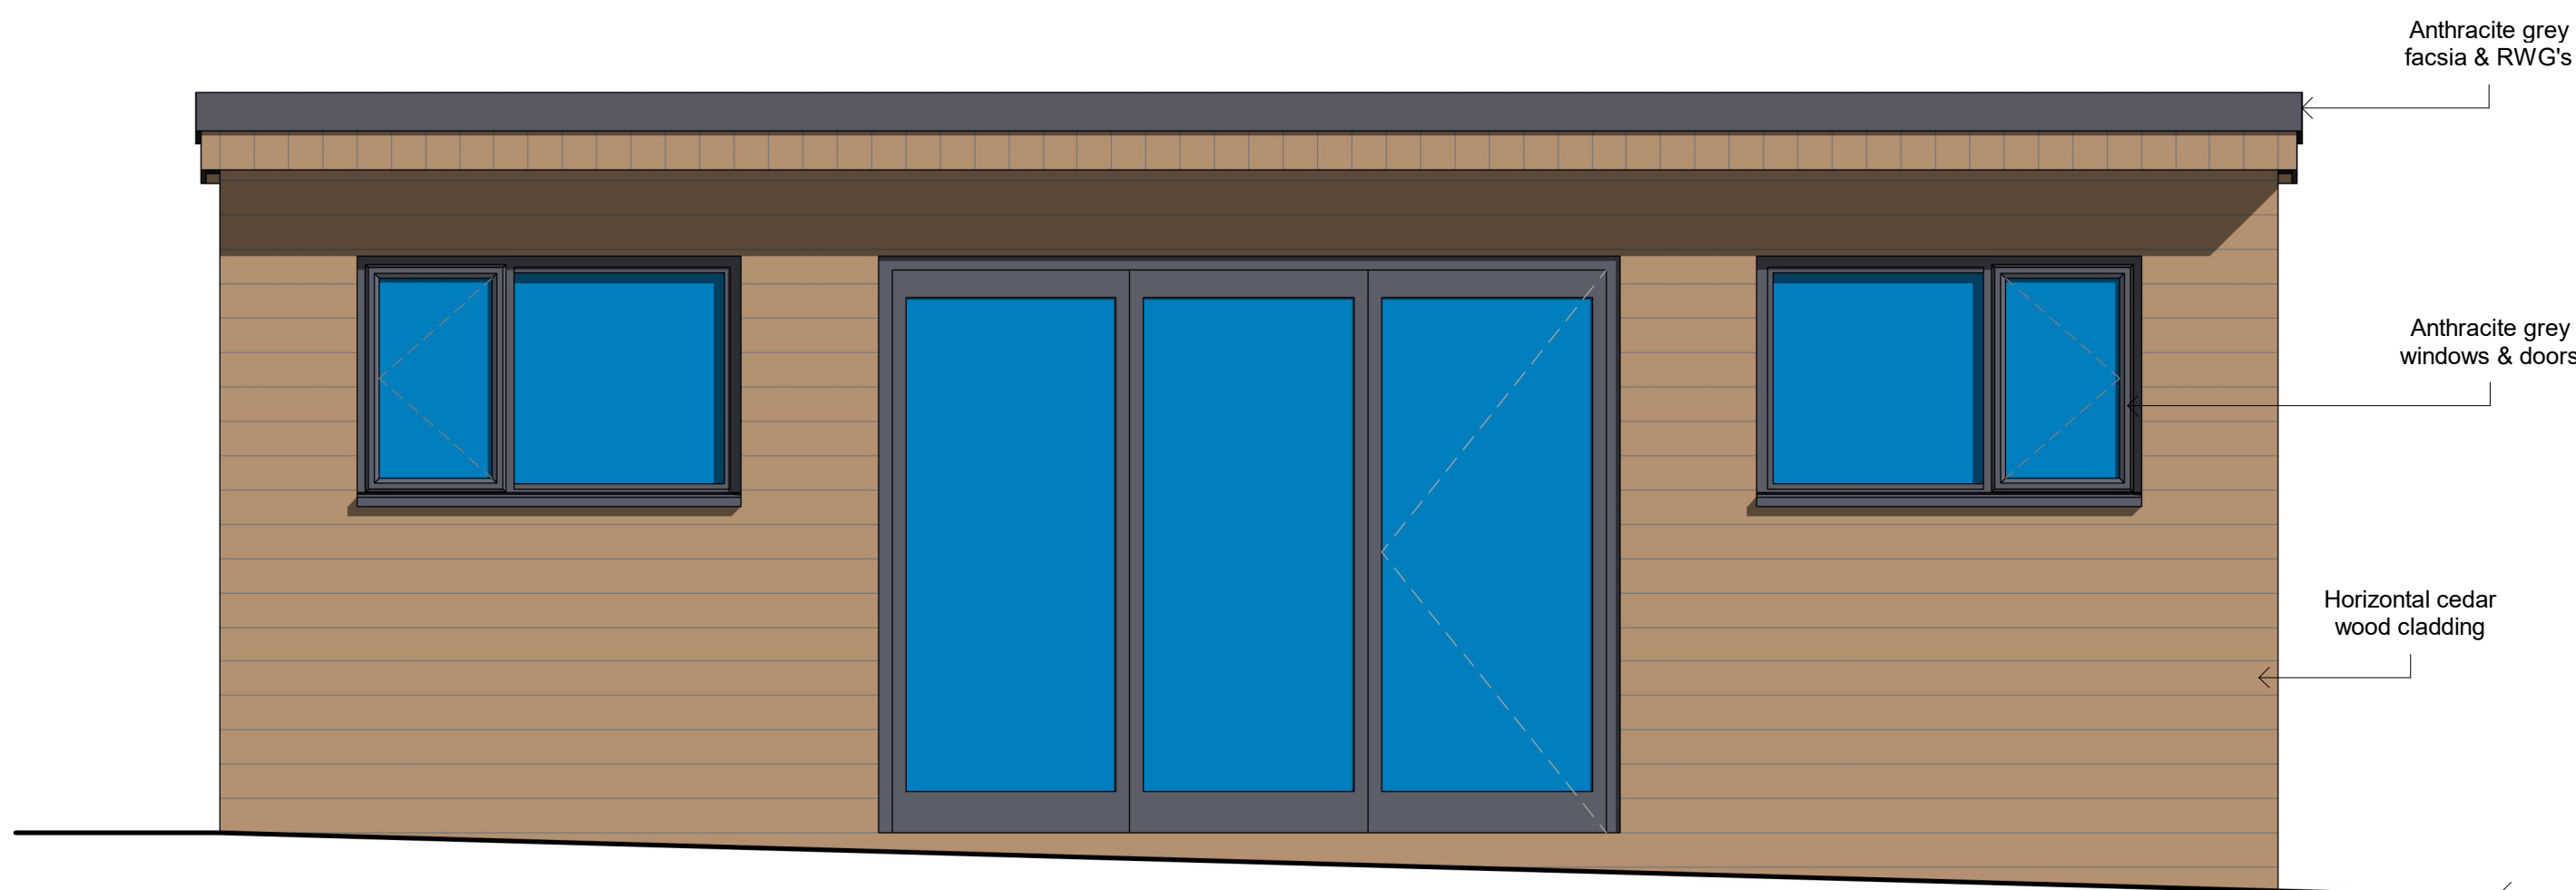

03 Proposed Front Elevation
1 : 25



04 Proposed Rear Elevation
1 : 25



05 Proposed Right Elevation
1 : 25



06 Proposed Left Elevation
1 : 25



CONCEPT DESIGNS

DRAWING STATUS
Planning

PROJECT
The Yew, Mount Pleasant, Tonna -
Garden Building

TITLE
Proposed Floor Plans &
Elevations

CLIENT
Mr M Burley

DRAWN BY
Gareth Owen

DATE
03.06.21

SCALE (@A1)
1 : 25

PROJECT NO.
GOCDB001

DRAWING NO.
B001

REV
P1

GARETH OWEN CONCEPT DESIGNS LTD
gareth@conceptdesigns.co.uk 01904 830000