

ROGER JONES, M.R.I.C.S.
Chartered Surveyor

Bay View House
103 St. Helen's Road
Swansea
SA1 3UW
Tel: 01792 367931
Mob: 07710 504181

Att: Matt Fory

10/6/21.

Re Planning Application 2021/0577
49 Forge Rd P1 Felbot.


I/L to 1- email regarding the
above I enclose copies of plans of existing
and proposed layouts to ground and first
floor. 1/2, 1/2A, 1/3A/4A. (4 Plans).
I understand that my client has
paid the planning fee of £920.00.

Yours sincerely
Rog. Jones

Project Improvements to No 49 Forge Rd.
Pt Talbot SA13 1PG

drawing No 1 A


Scale 1:100

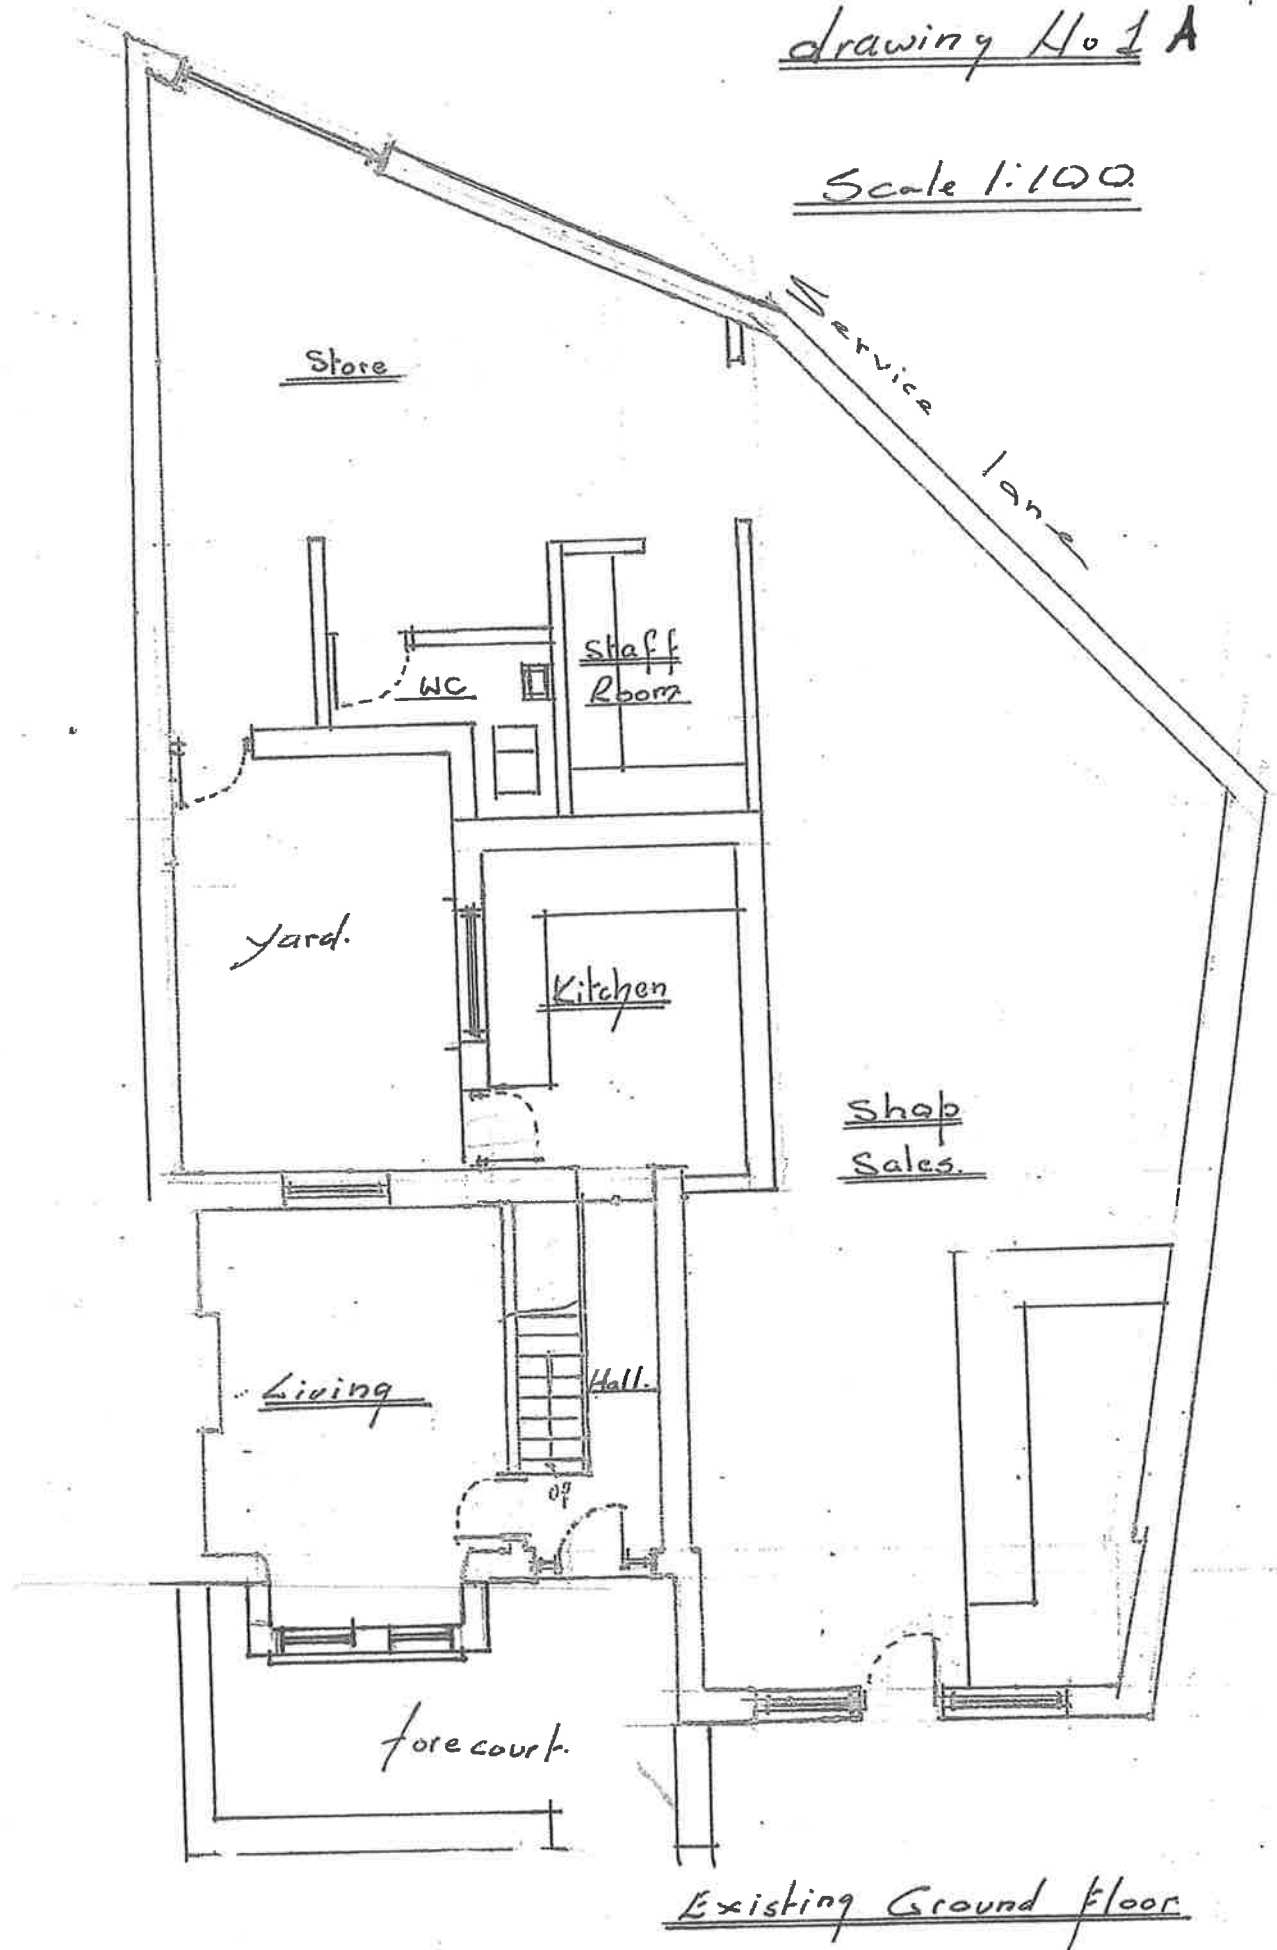

Project Proposed Improvements to 49 Forge Rd.
pt to lot

drawing No. 2A

Scale 1:100

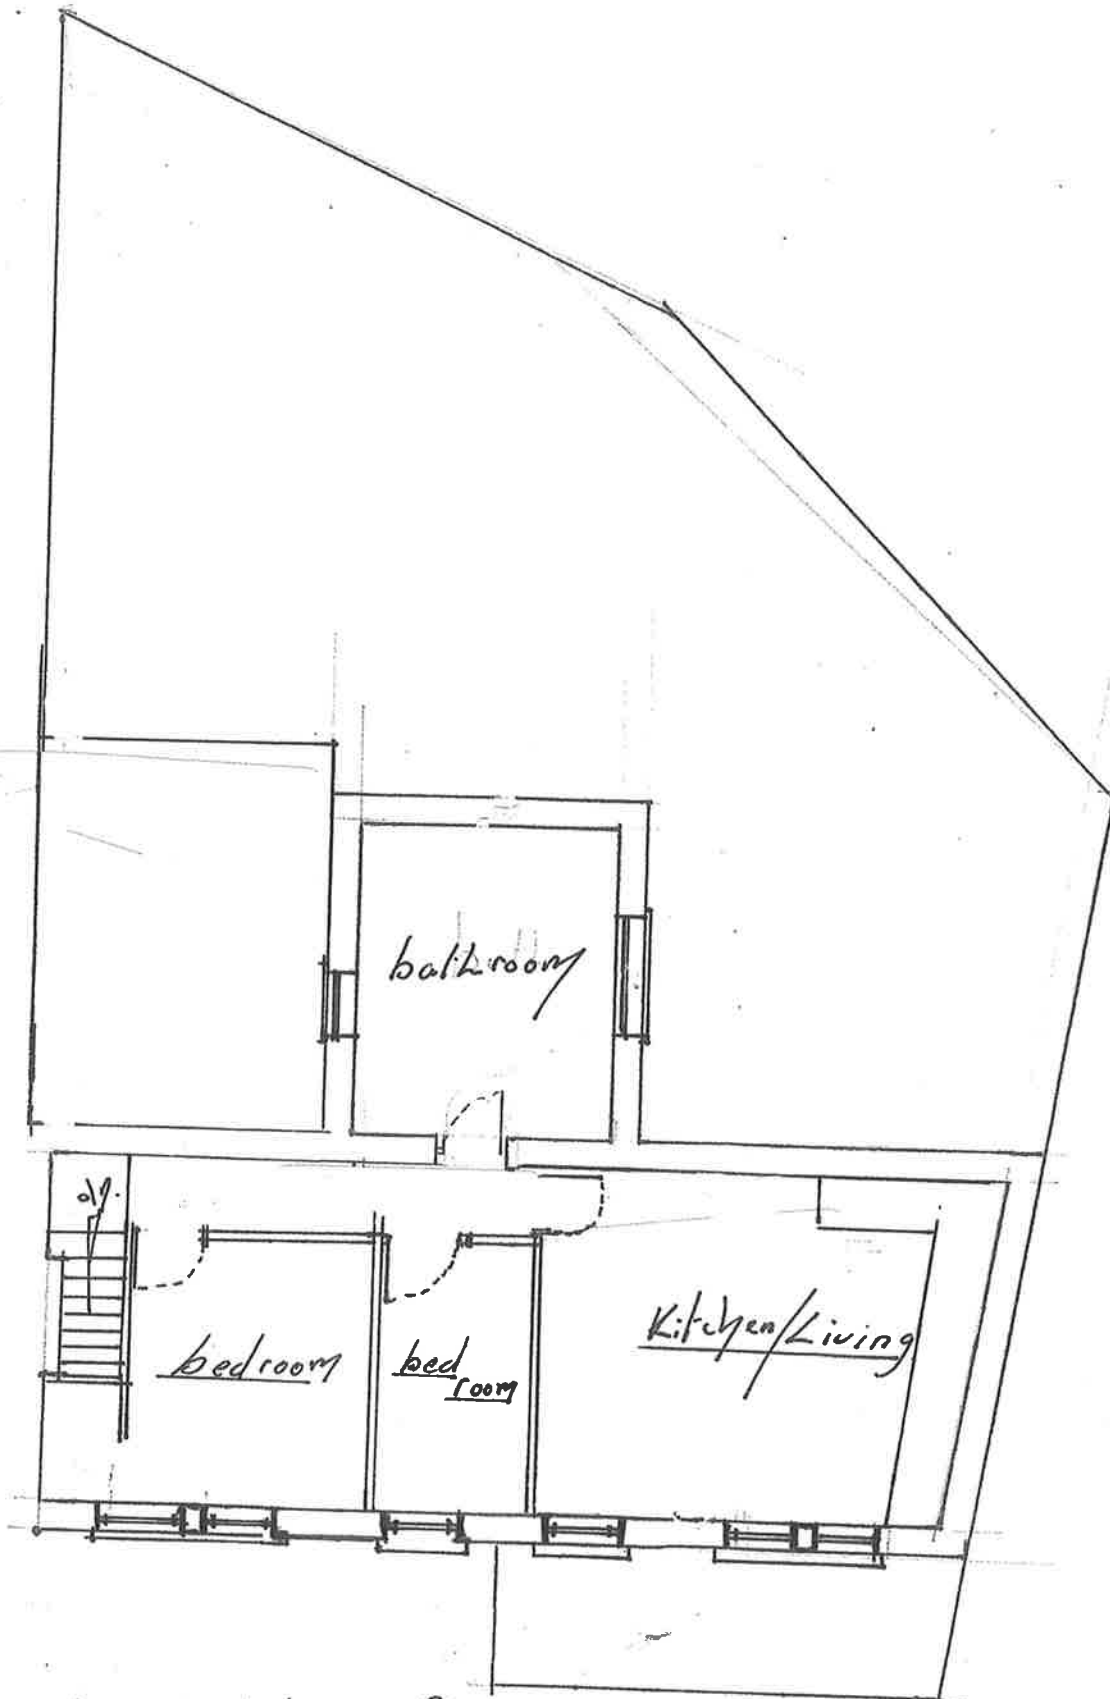


first floor Plan proposed

Project Proposed Extension to Premier Shop.
No 49 Forge Rd Pt Talbot SA13 1PG

drawing No 3.A

Scale 1:100.

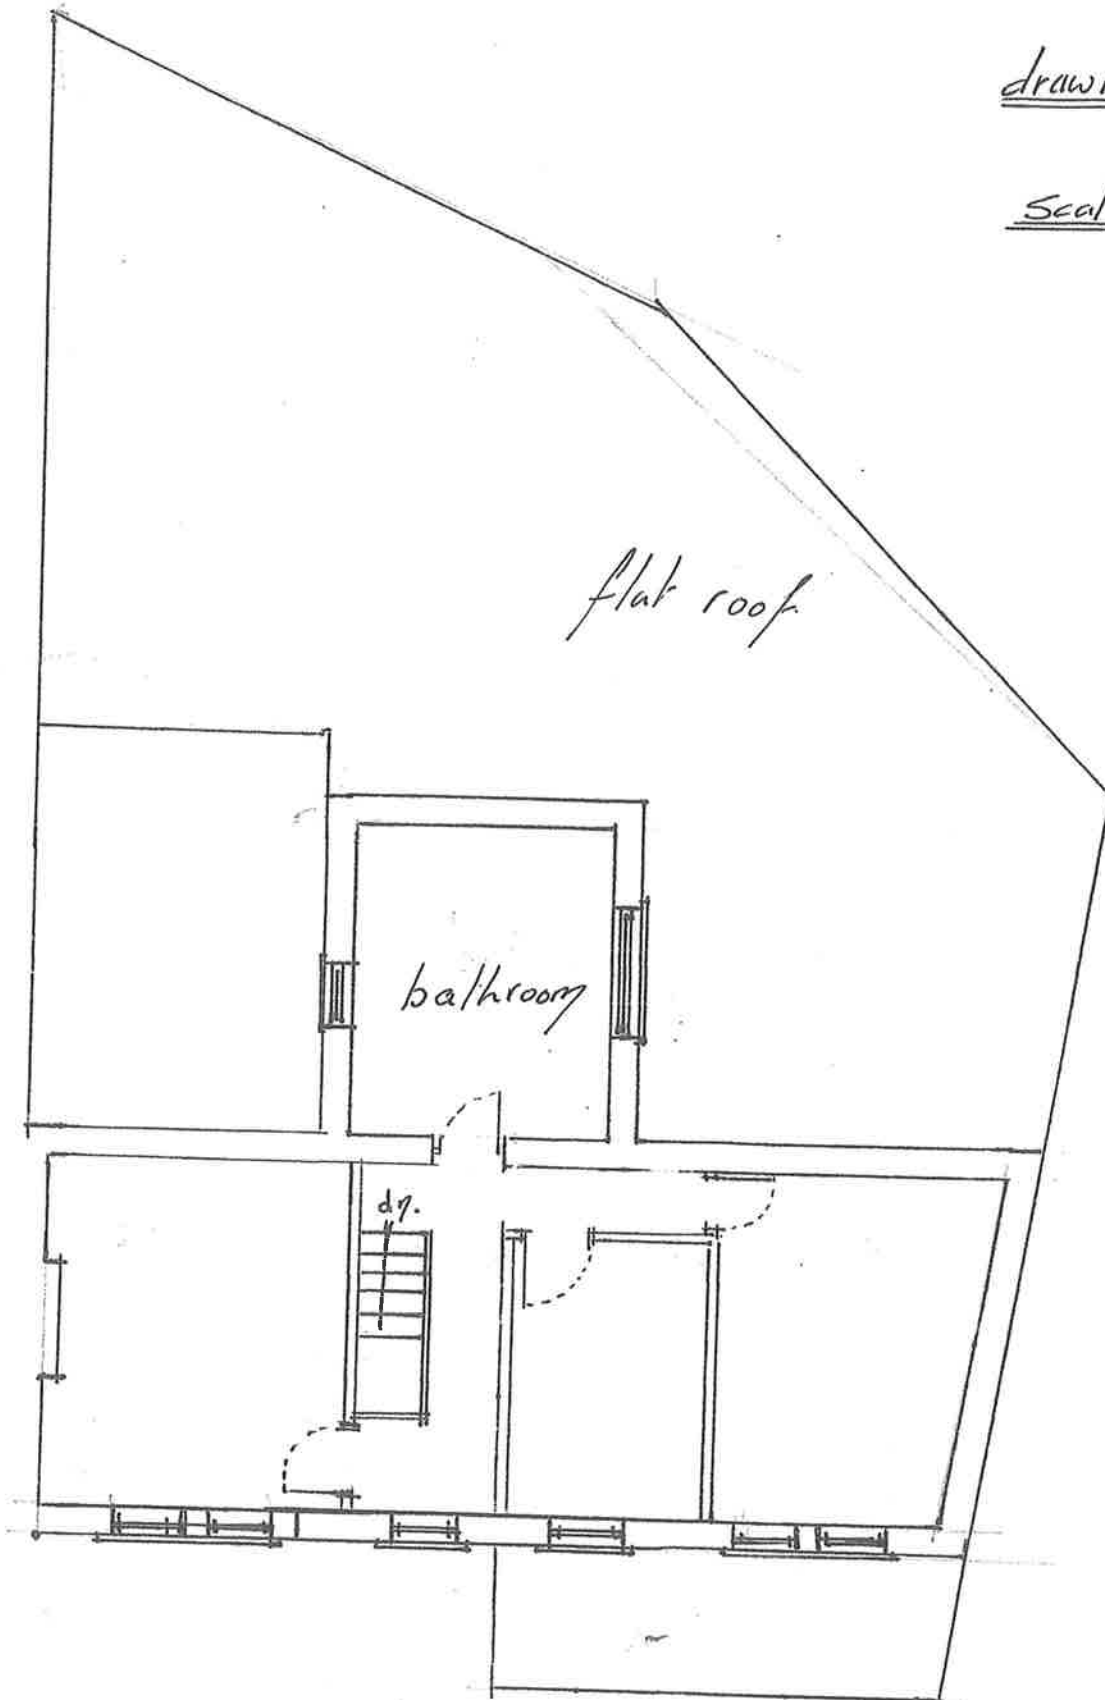


First floor plan As Existing

Project Improvements To No 44 Forge Rd
Pt Talbot SA13 1PG

drawing No 4A

Scale 1:100

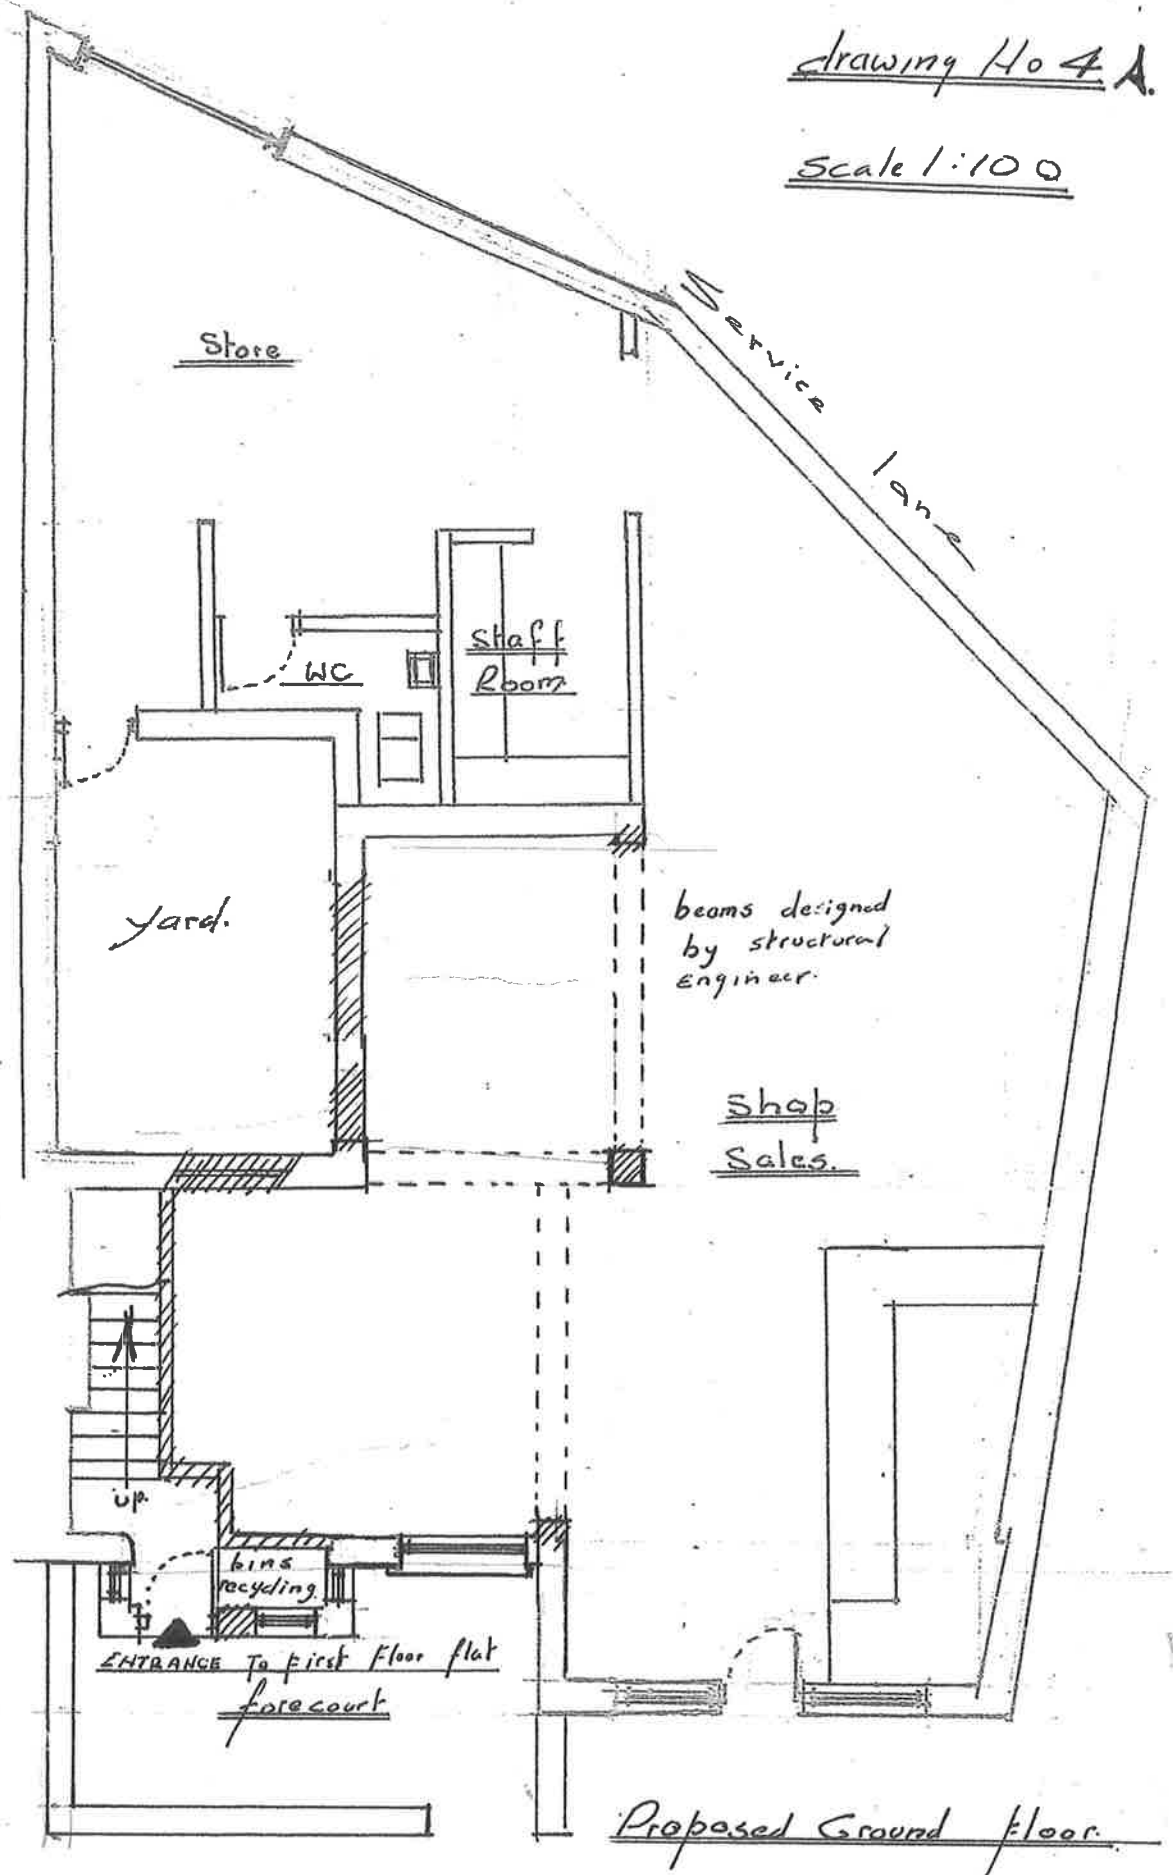

N.B dimensions to be
checked on site.