




Existing Front Elevation

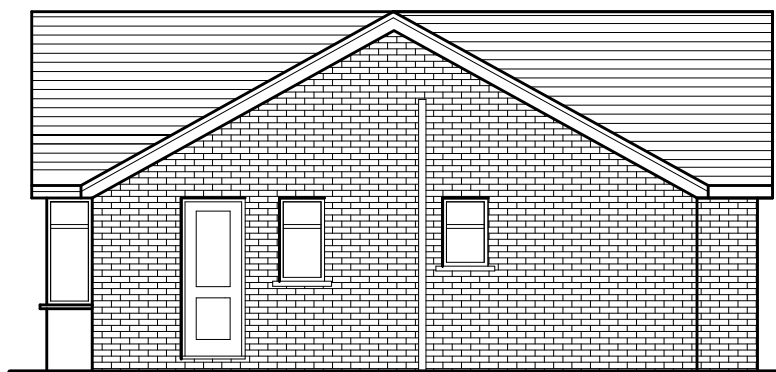

Existing Side Elevation




Existing Rear Elevation

Existing Materials & Finishes

Roof - concrete tile
brown PVCu fascia, soffits
and rainwater goods

Walls - facing brick finish

Windows, doors & to be brown
double glazed PVCu units.

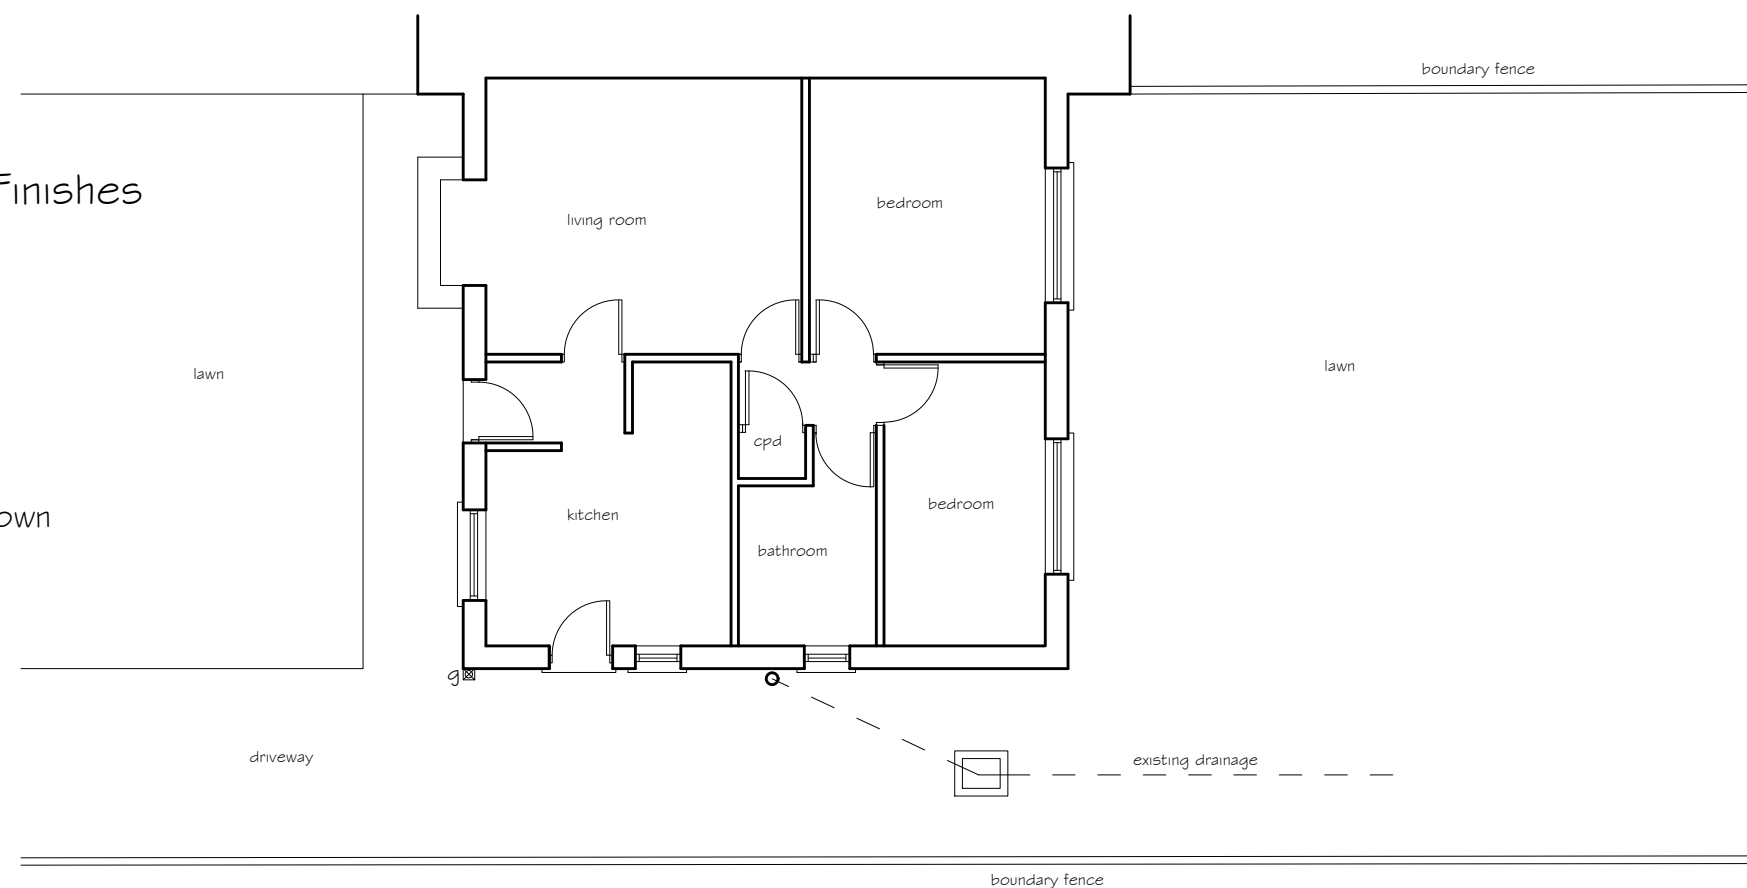

EXISTING FLOOR PLAN

PETER JONES
TALBOT DESIGN SERVICES
mobile: 07817538014
email: jonespeter177@gmail.com

project title
Proposed rear extension
49 Brooklyn Gardens
Port Talbot

drawing title
existing elevations
and floor plan

date June 2021 scale 1:100
drawing No 49BG - 02