



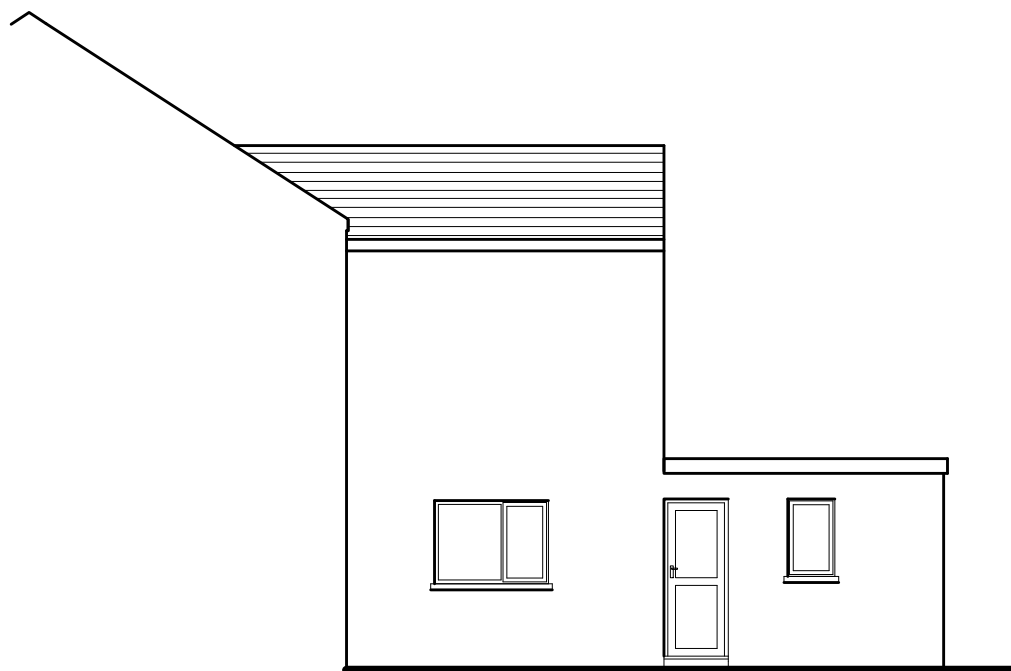


EXISTING REAR ELEVATION

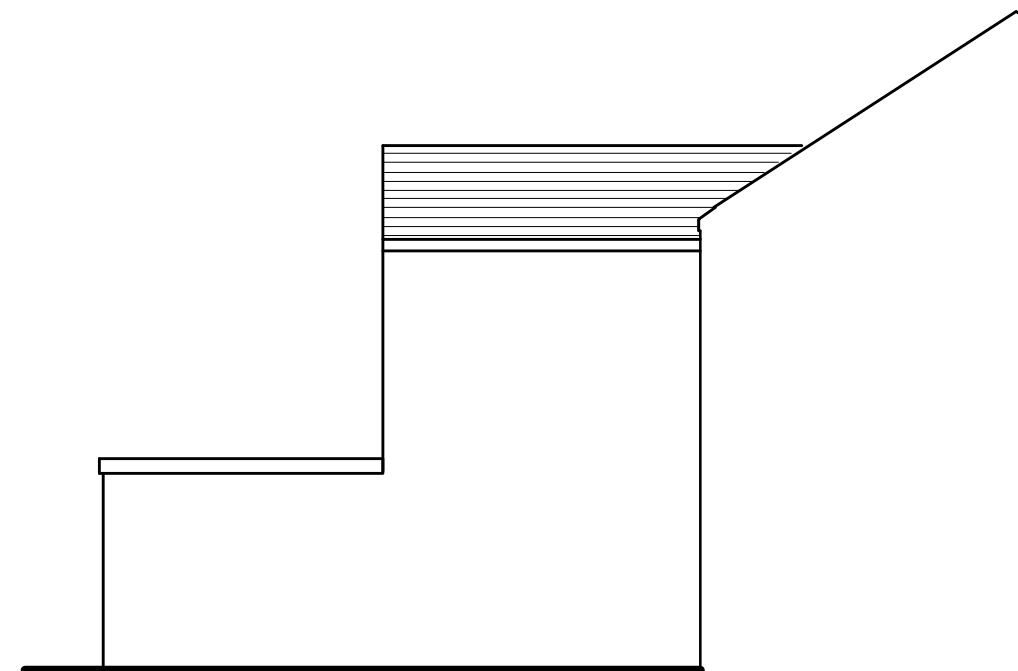


EXISTING LHS ELEVATION




EXISTING RHS ELEVATION

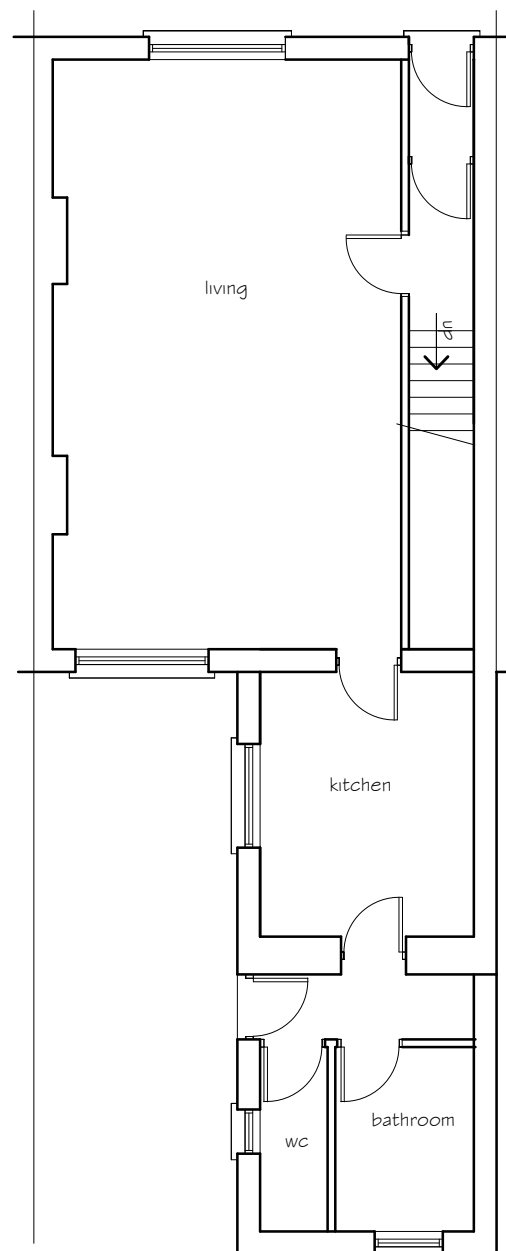

existing ground floor plan

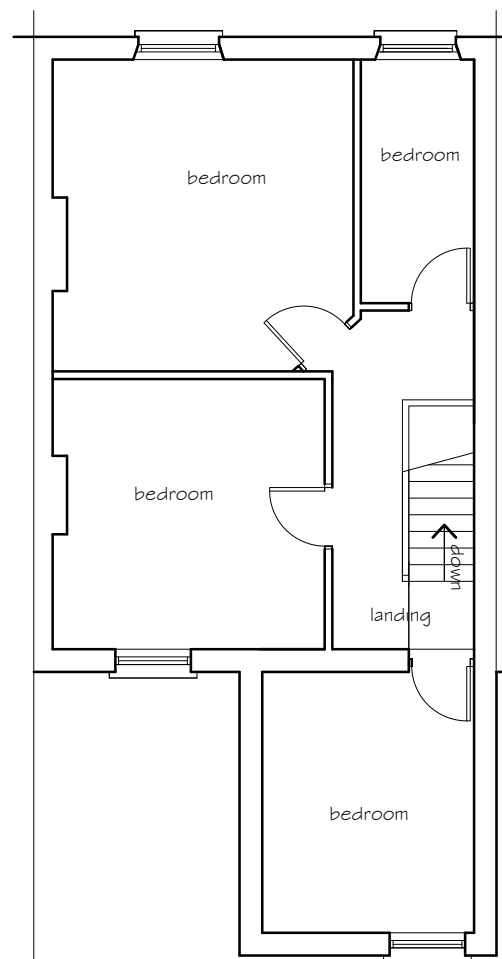

existing first floor plan

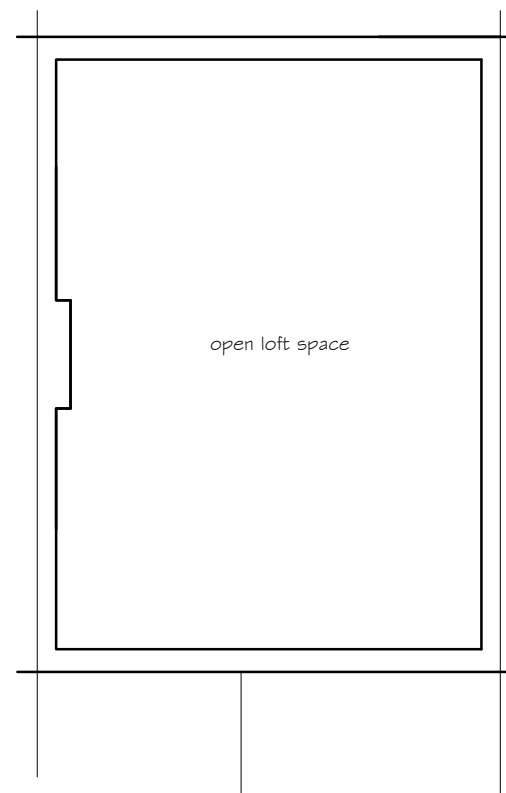

existing loft plan

EXISTING STRUCTURE

Existing structure including foundations, floor, beams, walls, roof and lintels are to be exposed and checked for adequacy prior to commencement of work and as required by the Building Control Officer.

Contractor to check all dimensions on site and note all site conditions and means of access prior to start of works

proposed loft room
16 Vernon Street
Briton Ferry

existing elevations
and floor plans

drawing No 16VS - 01

date May 2021 scale 1:100