




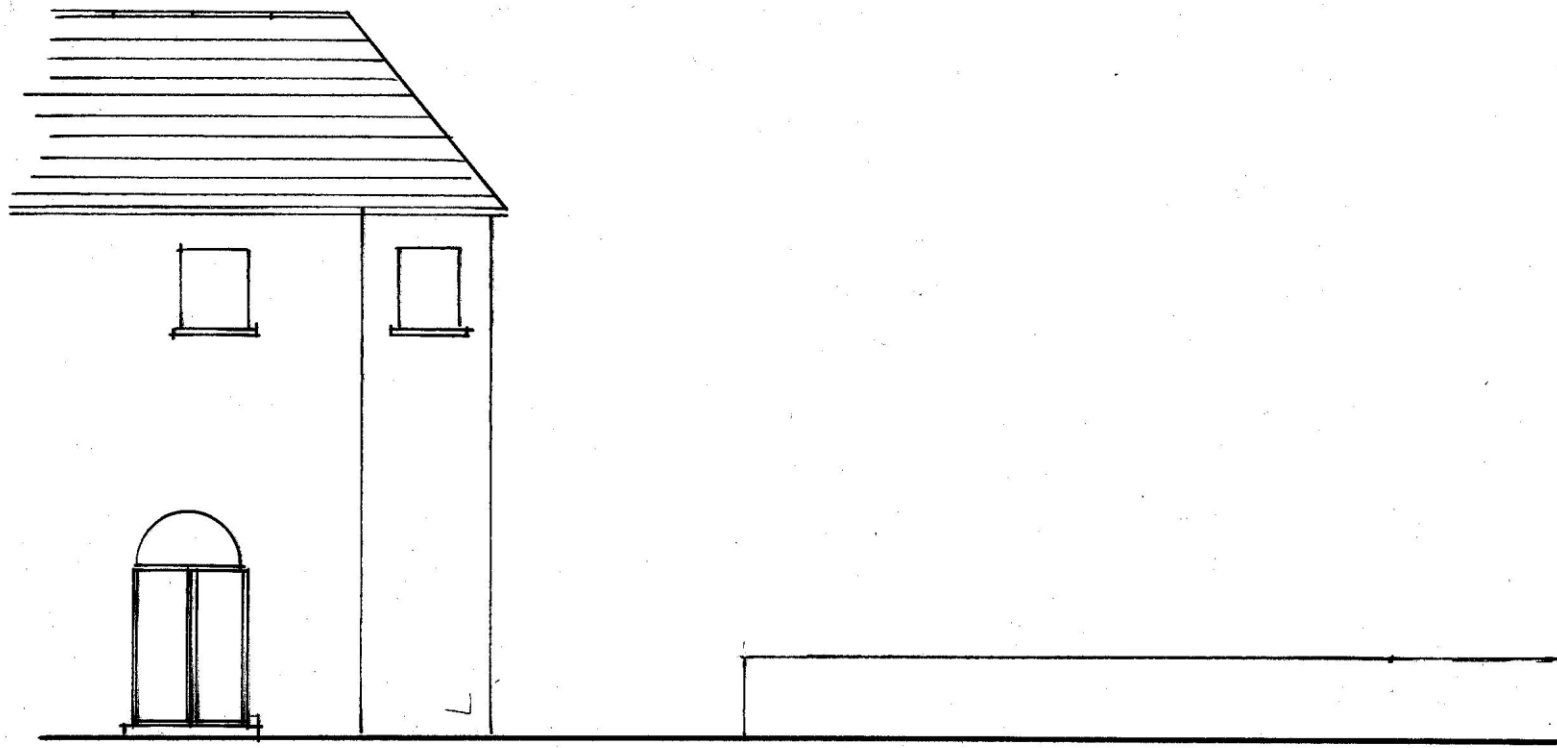

Existing East Elevation.

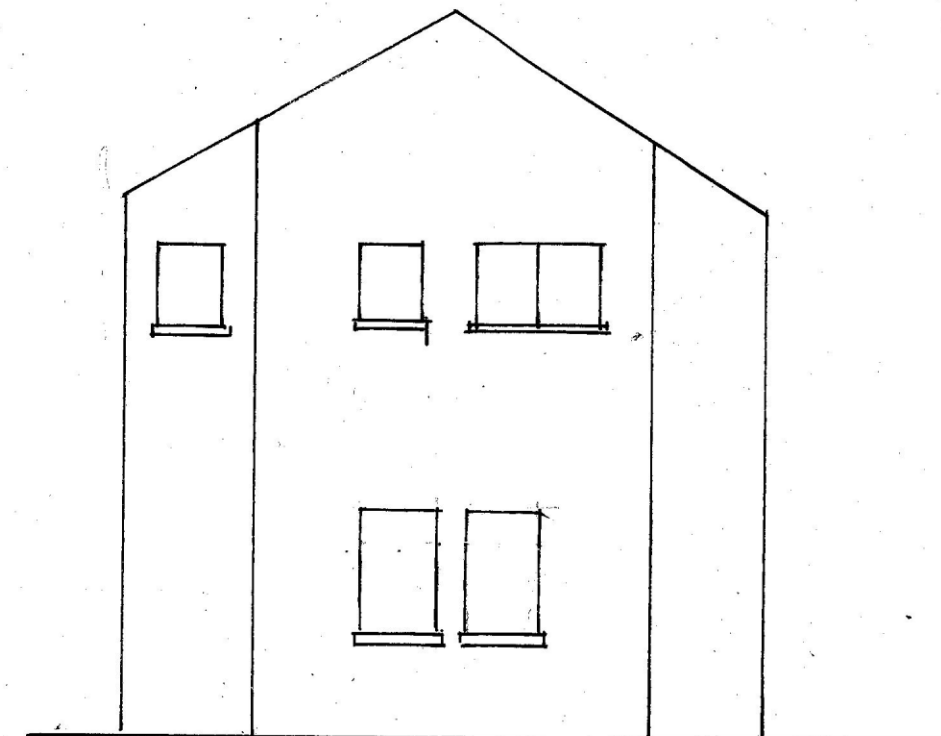


Existing North Elevation..

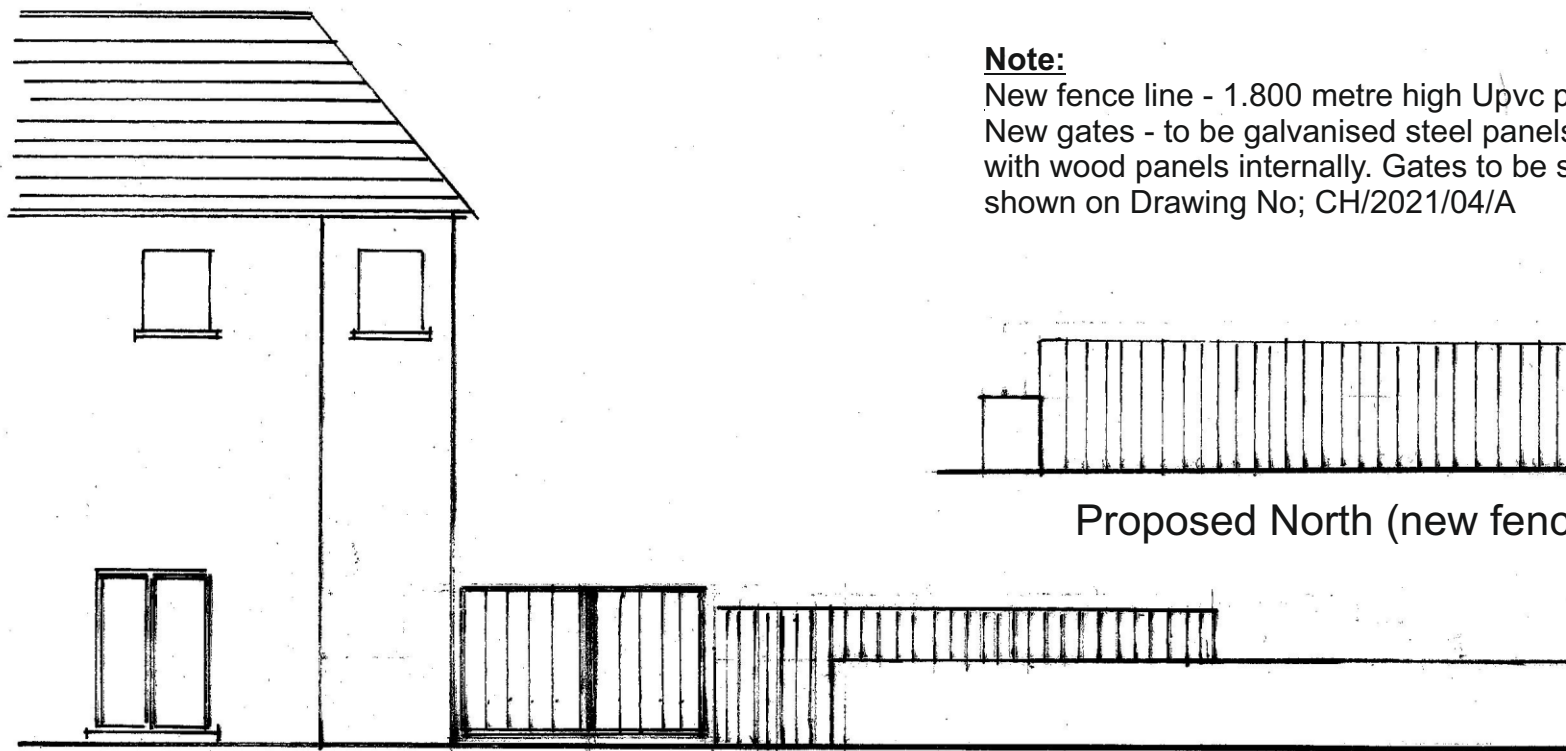


Proposed East Elevation.

Note:

New fence line - 1.800 metre high Upvc panel fence
New gates - to be galvanised steel panels externally with wood panels internally. Gates to be set back as shown on Drawing No; CH/2021/04/A

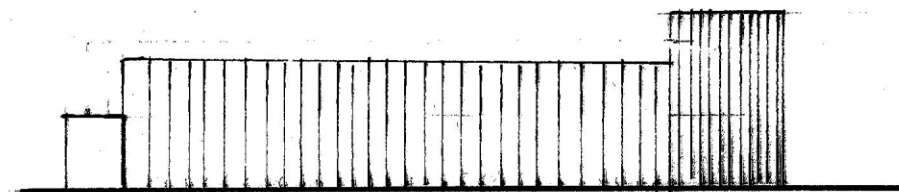

Proposed North (new fence line)

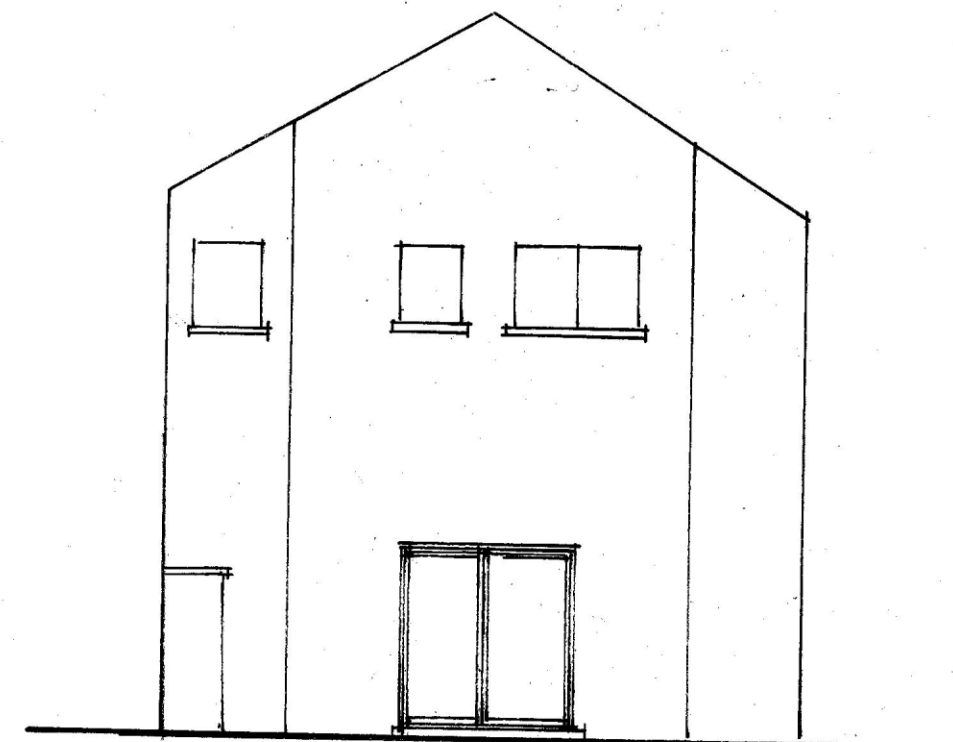

Proposed North elevation.

Ron Bagshaw & Associates Ltd.

Architectural Design & Planning Consultants



Wood Field House
1b Rosser Terrace
Cilfrew
Neath, SA10 8LH

Contact Details -
01639 632822 (Office)
07870 863859 (Mobile)
mail@ronbagshaw.co.uk

Drawing No: CH/2021/01/A

Scale: 1:100 @ A3

Date: June 2021

Notes/Revisions

Proposal: New fence and gates.

Location: Grand Hotel, Station Road, Port Talbot.

Client: Mr Clive Hopkins, Bar Garlois, Green Park Street, Port Talbot.

Title: Existing and Proposed Elevations.